

755 MADISON AVENUE
RETAIL STOREFRONT PROPOSAL

BLOCK 1380
LOT 23
MANHATTAN

- PROPOSED SCOPE OF WORK
- COMBINED STOREFRONTS WITH ENLARGED OPENING HEIGHTS & SOFFIT BEHIND GLAZING

TABLE OF CONTENTS	
• INTRODUCTION	1
• U.E.S. HISTORIC DISTRICT MAP & SANDBORN MAP	2
• SITE LOCATION MAP	3
• HISTORIC PHOTOS	4
• ADJACENT SITE CONTEXT	5
• EXISTING STOREFRONT DRAWINGS & PHOTOS	6
• PROPOSED STOREFRONT OPTION 1 DRAWINGS	7
• PROPOSED STOREFRONT OPENING HEIGHT	8
• PROPOSED STOREFRONT SECTIONS	9
• PROPOSED STOREFRONT MATERIALS & DETAILS	10
• AREA CONTEXT/ STOREFRONT PRECEDENTS	11
• AREA CONTEXT/ STOREFRONT PRECEDENTS	12
• HISTORICAL CONTEXT & PRECEDENTS	13
• HISTORICAL CONTEXT & PRECEDENTS	14
• PROPOSED STOREFRONT SUMMARY	15
• APPENDIX: STOREFRONT CLADDING ALTERNATE	A

ARCHITECT

SUGARHOUSE

DESIGN & ARCHITECTURE

SUGARHOUSE ARCHITECTURE, PLLC
340 WEST 89th ST.
NYC, 10024
T: 917.301.3748

ENGINEER

FORUM ENGINEERING, PC
forumpc.com
T: 212.791.1517

alice + olivia

755 MADISON AVE.
NY, NY 10065

STAMP



THESE DRAWINGS AND SPECIFICATIONS ARE THE PROPERTY AND COPYRIGHT OF ARCHITECT AND SHALL NOT BE USED ON ANY OTHER WORK EXCEPT BY WRITTEN AGREEMENT WITH ARCHITECT. DO NOT SCALE BLUEPRINTS.

PROJECT NO.:

DATE: NOVEMBER 22, 2024

DRAWN BY: JN

CHECKED BY:

AREA: X SQ. FT.

#	REVISION	DATE


SHEET TITLE

INTRODUCTION

SHEET NO

1

alice + olivia
755 MADISON AVE.
NY, NY 10065

 

PROJECT NO.:
DATE: NOVEMBER 22, 2024
DRAWN BY: JN
CHECKED BY:
AREA: X SQ. FT.

[illegible]


SHEET TITLE

UES HISTORIC
DISTRICT MAP &
SANDBORN MAP

SHEET NO.


2

NYC Landmarks Preservation Commission

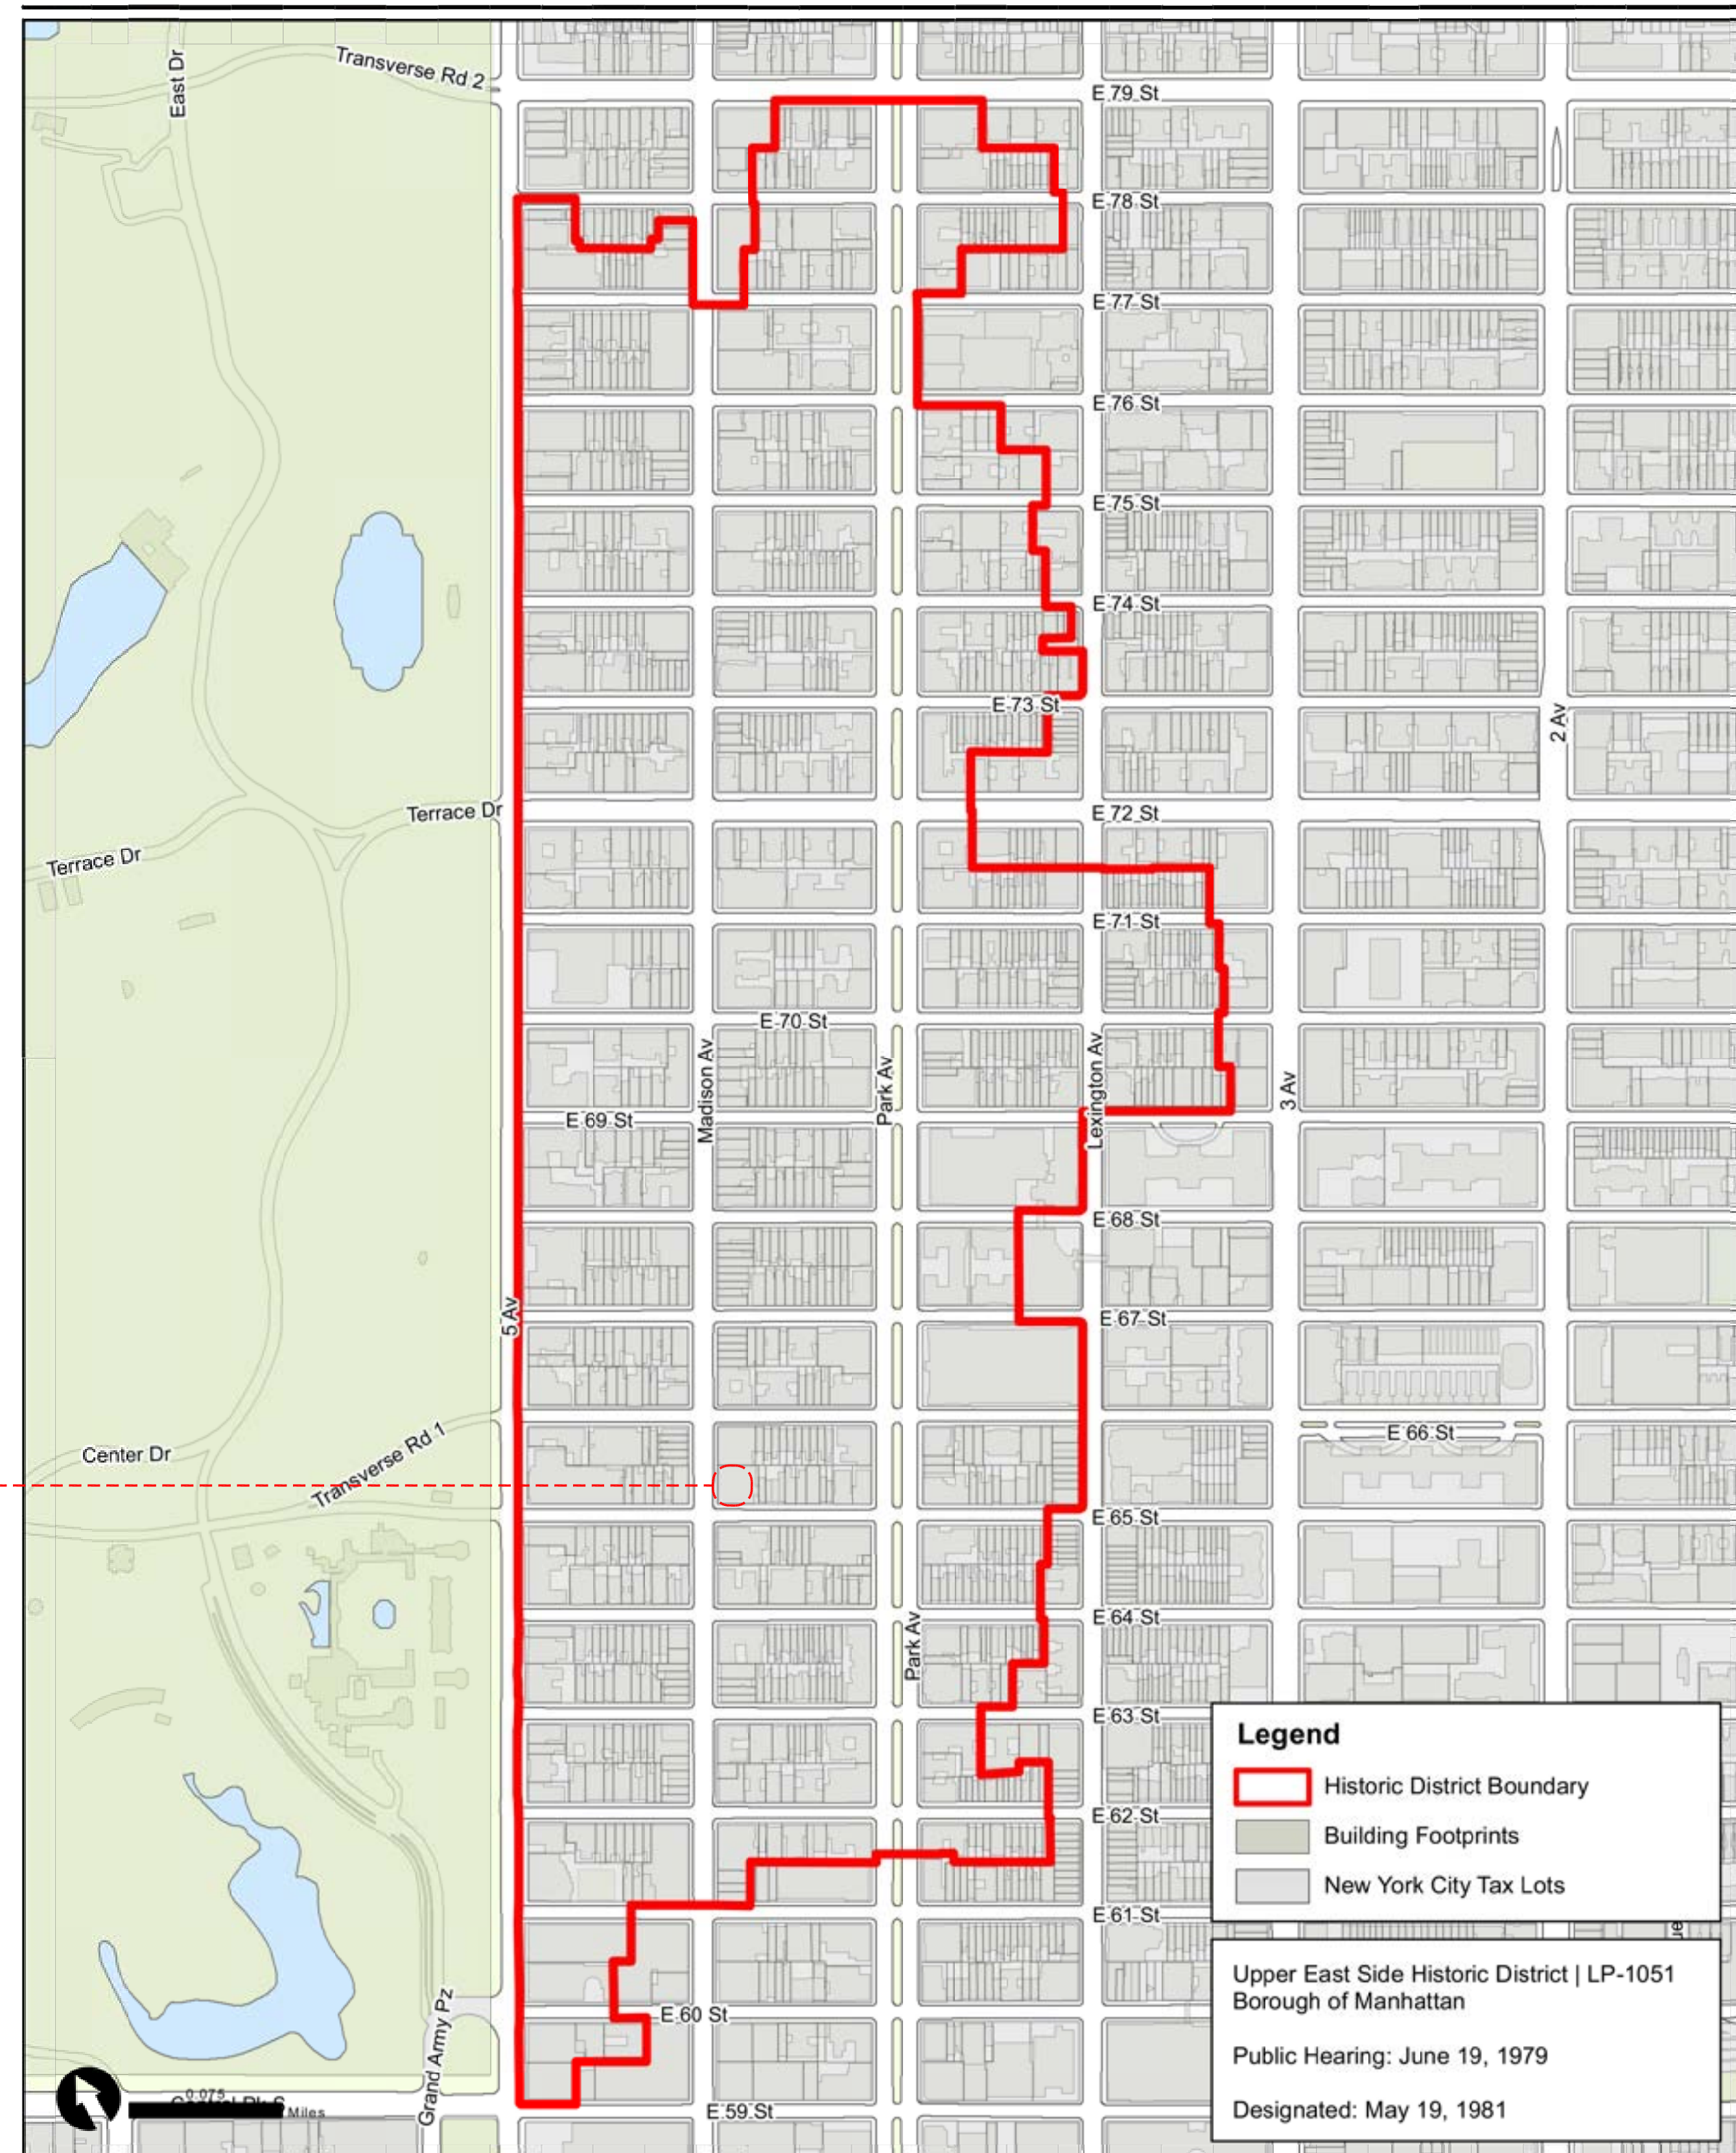

Graphic Source: Map PLUTO, Edition 18v1. Author: New York City Landmarks Preservation Commission. LCR Date: 3.28.2019

UPPER EAST SIDE HISTORIC DISTRICT MAP

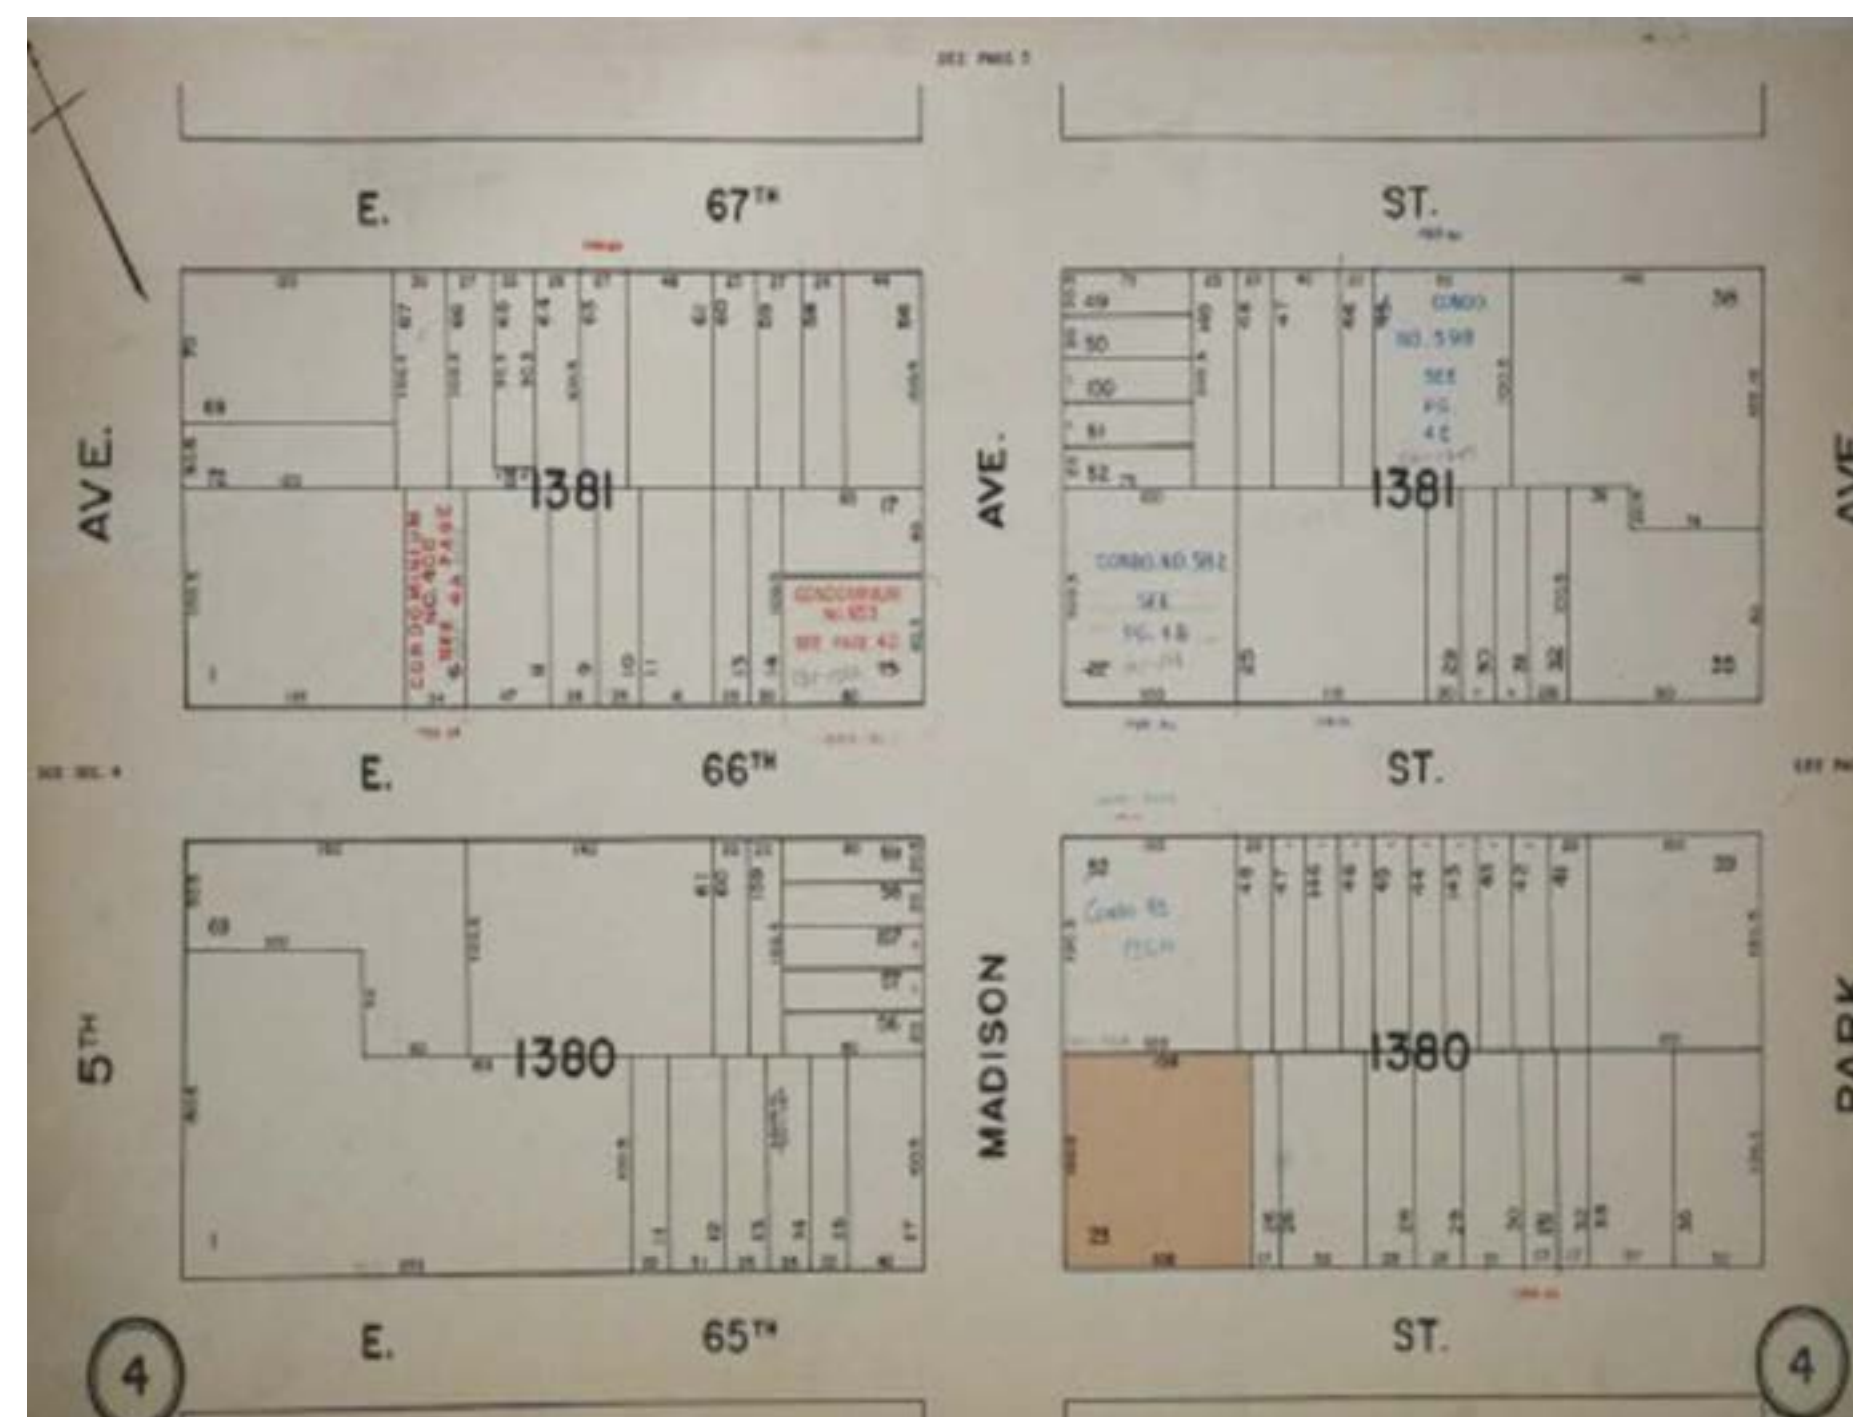

1968 SANBORN MAP BLOCK: 1380 LOT: 23



MASTER PLAN CODED KEY FOR 755 MADISON BUILDING

PROJECT LOCATION
755 MADISON AVE.
BETWEEN 65th & 66th
STREET

**755 MADISON IS
LOCATED IN A BUILDING
THAT IS PART OF THE
MADISON AVE MASTER
PLAN**

PROJECT LOCATION
755 MADISON AVE.
BETWEEN 65th & 66th STREET



SITE LOCATION MAP

ARCHITECT
**SUGAR
HOUSE**
DESIGN & ARCHITECTURE
SUGARHOUSE ARCHITECTURE, PLLC
340 WEST 89th ST.
NYC, 10024
T: 917.301.3748

ENGINEER

FORUM ENGINEERING, PC
forumpc.com
T: 212.791.1517

alice + olivia
755 MADISON AVE.
NY, NY 10065



THESE DRAWINGS AND SPECIFICATIONS ARE THE PROPERTY
AND COPYRIGHT OF ARCHITECT AND SHALL NOT BE USED ON
ANY OTHER WORK EXCEPT BY WRITTEN AGREEMENT WITH
ARCHITECT. DO NOT SCALE BLUEPRINTS.

PROJECT NO.:
DATE: NOVEMBER 22, 2024
DRAWN BY: JN
CHECKED BY:
AREA: X SQ. FT.

#	REVISION	DATE

SHEET TITLE
**SITE LOCATION
MAP**

SHEET NO.
3



1940's TAX PHOTOS



LANDMARKS PRESERVATION COMMISSION
UPPER EAST SIDE HISTORIC DISTRICT PHOTO

1980's TAX PHOTO

HISTORIC PHOTOS

ARCHITECT

SUGARHOUSE

DESIGN & ARCHITECTURE

SUGARHOUSE ARCHITECTURE, PLLC

340 WEST 89th ST.

NYC, 10024

T: 917.301.3748

ENGINEER

FORUM ENGINEERING, PC

forumpc.com

T: 212.791.1517

alice + olivia

755 MADISON AVE.

NY, NY 10065

STAMP

REGISTERED ARCHITECT

JESSICA NAHON

040043

STATE OF NEW YORK

THESE DRAWINGS AND SPECIFICATIONS ARE THE PROPERTY

AND COPYRIGHT OF ARCHITECT AND SHALL NOT BE USED ON

ANY OTHER WORK EXCEPT BY WRITTEN AGREEMENT WITH

ARCHITECT. DO NOT SCALE BLUEPRINTS.

PROJECT NO.:

DATE: NOVEMBER 22, 2024

DRAWN BY: JN

CHECKED BY:

AREA: X SQ. FT.

#	REVISION	DATE

SHEET TITLE

HISTORIC PHOTOS

SHEET NO.

4



1 KEY PLAN
NTS

2 NOT USED
NTS



1. ADJACENT BUILDINGS -
NORTH & SOUTH

3 EXISTING VIEW OF MADISON AVE FACING EAST
NTS



2. ADJACENT BUILDING -
CORNER ACROSS SOUTH WEST



3. ADJACENT BUILDING -
ACROSS WEST



4. ADJACENT BUILDING -
CORNER ACROSS SOUTH



5. ADJACENT BUILDING -
ACROSS NORTH WEST



6. ADJACENT BUILDING -
NORTH

4 ADJACENT VIEWS
NTS

ARCHITECT

SUGARHOUSE

DESIGN & ARCHITECTURE

SUGARHOUSE ARCHITECTURE, PLLC

340 WEST 89th ST.

NYC, 10024

T: 917.301.3748

ENGINEER

FORUM ENGINEERING, PC

forumpc.com

T: 212.791.1517

alice + olivia

755 MADISON AVE.

NY, NY 10065

STAMP

REGISTERED ARCHITECT

JESSICA NAHON

040043

STATE OF NEW YORK

THESE DRAWINGS AND SPECIFICATIONS ARE THE PROPERTY

AND COPYRIGHT OF ARCHITECT AND SHALL NOT BE USED ON

ANY OTHER WORK EXCEPT BY WRITTEN AGREEMENT WITH

ARCHITECT. DO NOT SCALE BLUEPRINTS.

PROJECT NO.:

DATE: NOVEMBER 22, 2024

DRAWN BY: JN

CHECKED BY:

AREA: X SQ. FT.


#	REVISION	DATE

SHEET TITLE


ADJACENT SITE CONTEXT

SHEET NO.

5

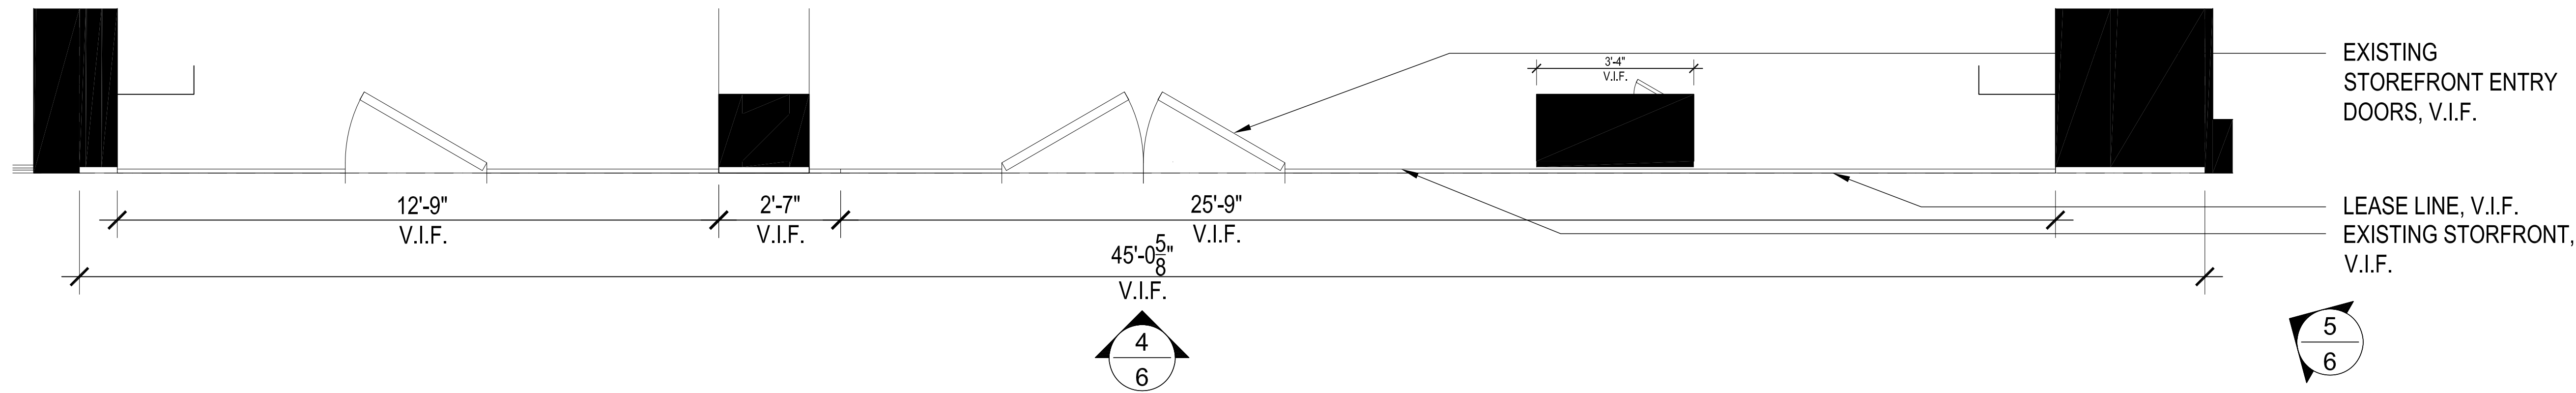

1 EXISTING A+O GROUND FLOOR STOREFRONT PLAN
1/2"=1'-0"

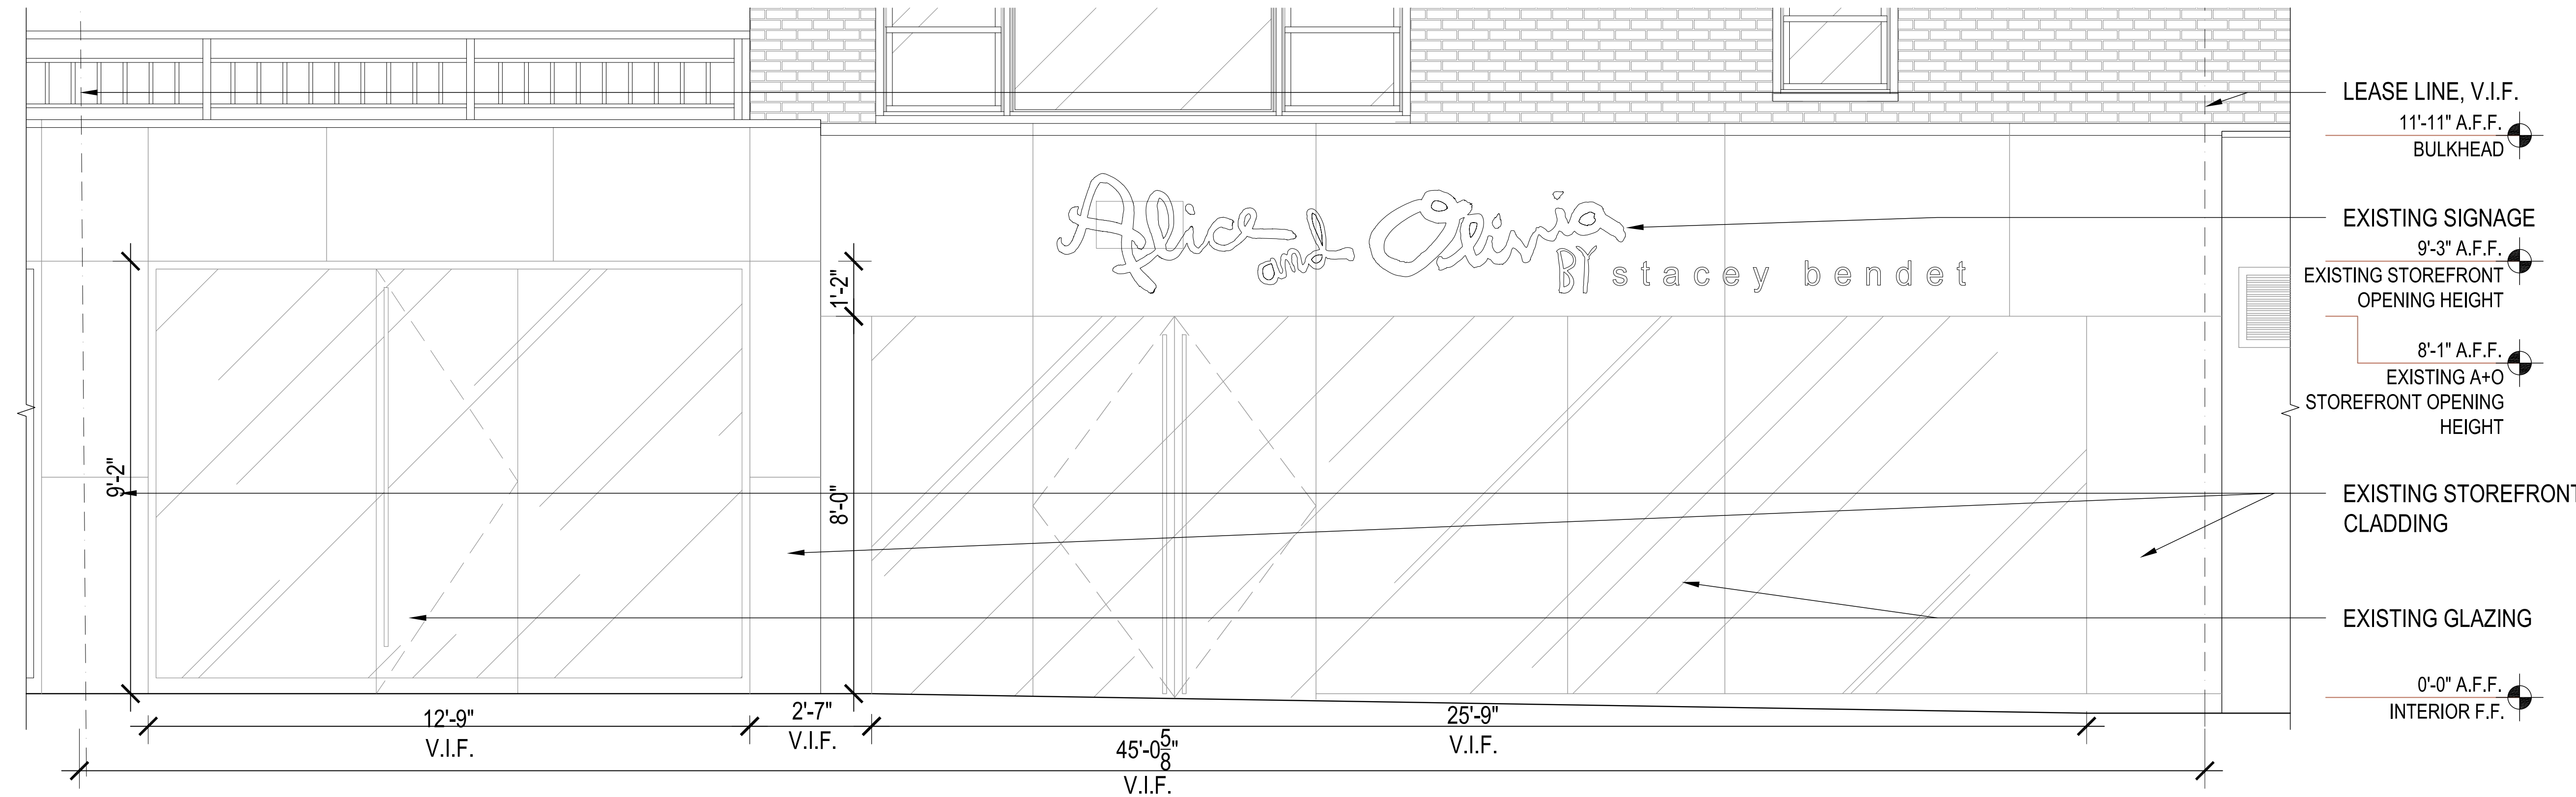

2 EXISTING A+O GROUND FLOOR STOREFRONT ELEVATION
1/2"=1'-0"



3 EXISTING A+O GROUND FLOOR STOREFRONT PHOTO
NTS



4 EXISTING A+O GROUND FLOOR STOREFRONT PHOTO
NTS



5 EXISTING A+O GROUND FLOOR STOREFRONT PHOTO
NTS

ARCHITECT

SUGAR HOUSE
DESIGN & ARCHITECTURE
SUGARHOUSE ARCHITECTURE, PLLC
340 WEST 89th ST.
NYC, 10024
T: 917.301.3748

ENGINEER

FORUM ENGINEERING, PC
forumpc.com
T: 212.791.1517

alice + olivia
755 MADISON AVE.
NY, NY 10065

STAMP

REGISTERED ARCHITECT
JESSICA NAHON
040043
STATE OF NEW YORK

THESE DRAWINGS AND SPECIFICATIONS ARE THE PROPERTY AND COPYRIGHT OF ARCHITECT AND SHALL NOT BE USED ON ANY OTHER WORK EXCEPT BY WRITTEN AGREEMENT WITH ARCHITECT. DO NOT SCALE BLUEPRINTS.

PROJECT NO.:
DATE: NOVEMBER 22, 2024
DRAWN BY: JN
CHECKED BY:
AREA: X SQ. FT.


#	REVISION	DATE

SHEET TITLE


EXISTING STOREFRONT DRAWINGS & PHOTOS

SHEET NO.


6

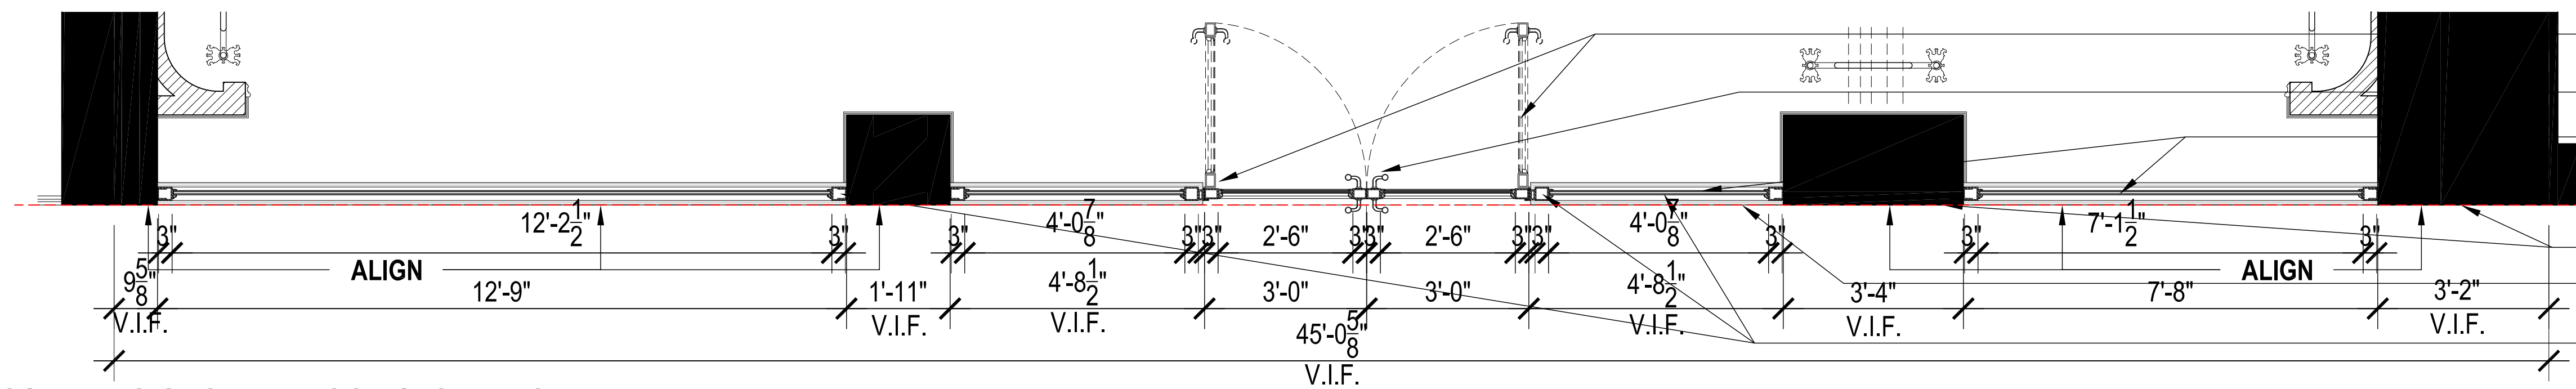

- RED PAINTED METAL ENTRY DOORS
- BRASS ENTRY DOOR PULLS
- CLEAR GLASS STOREFRONT WINDOWS
- PLANE OF BUILDING FACADE
- LIMESTONE CLADDING
- LEASE LINE, V.I.F.
- PAINTED METAL STOREFRONT

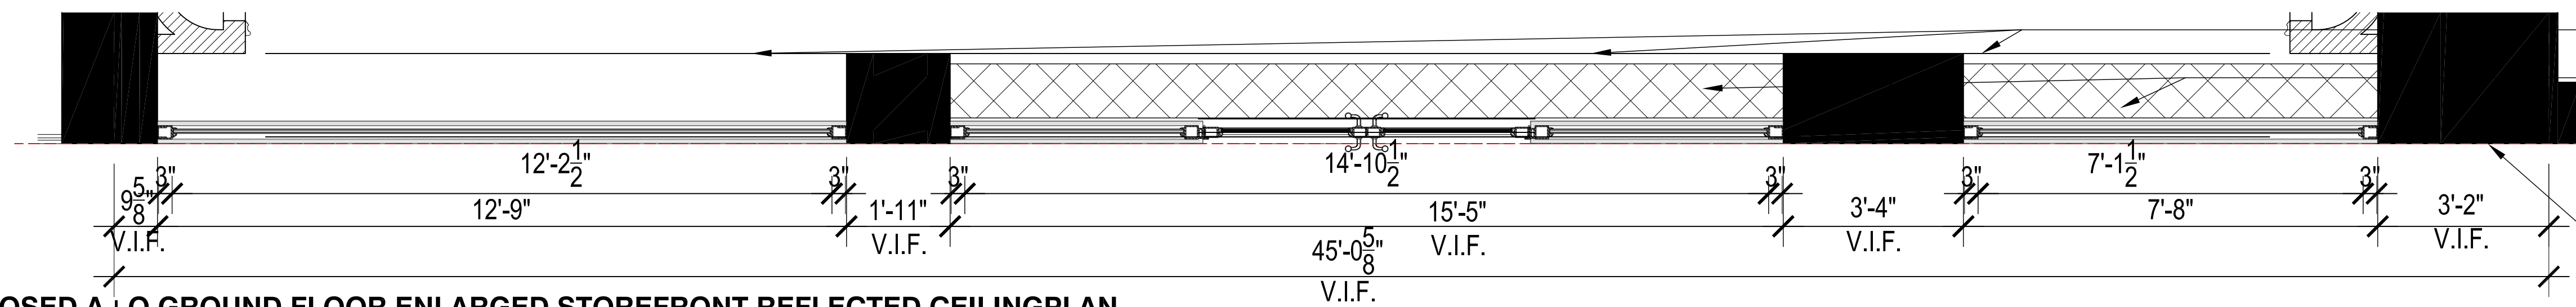

- DROPPED GYP. SOFFIT
- EXISTING CONCRETE BEAM 12x20\", V.I.F.
- PLANE OF BUILDING FACADE
- LEASE LINE, V.I.F.

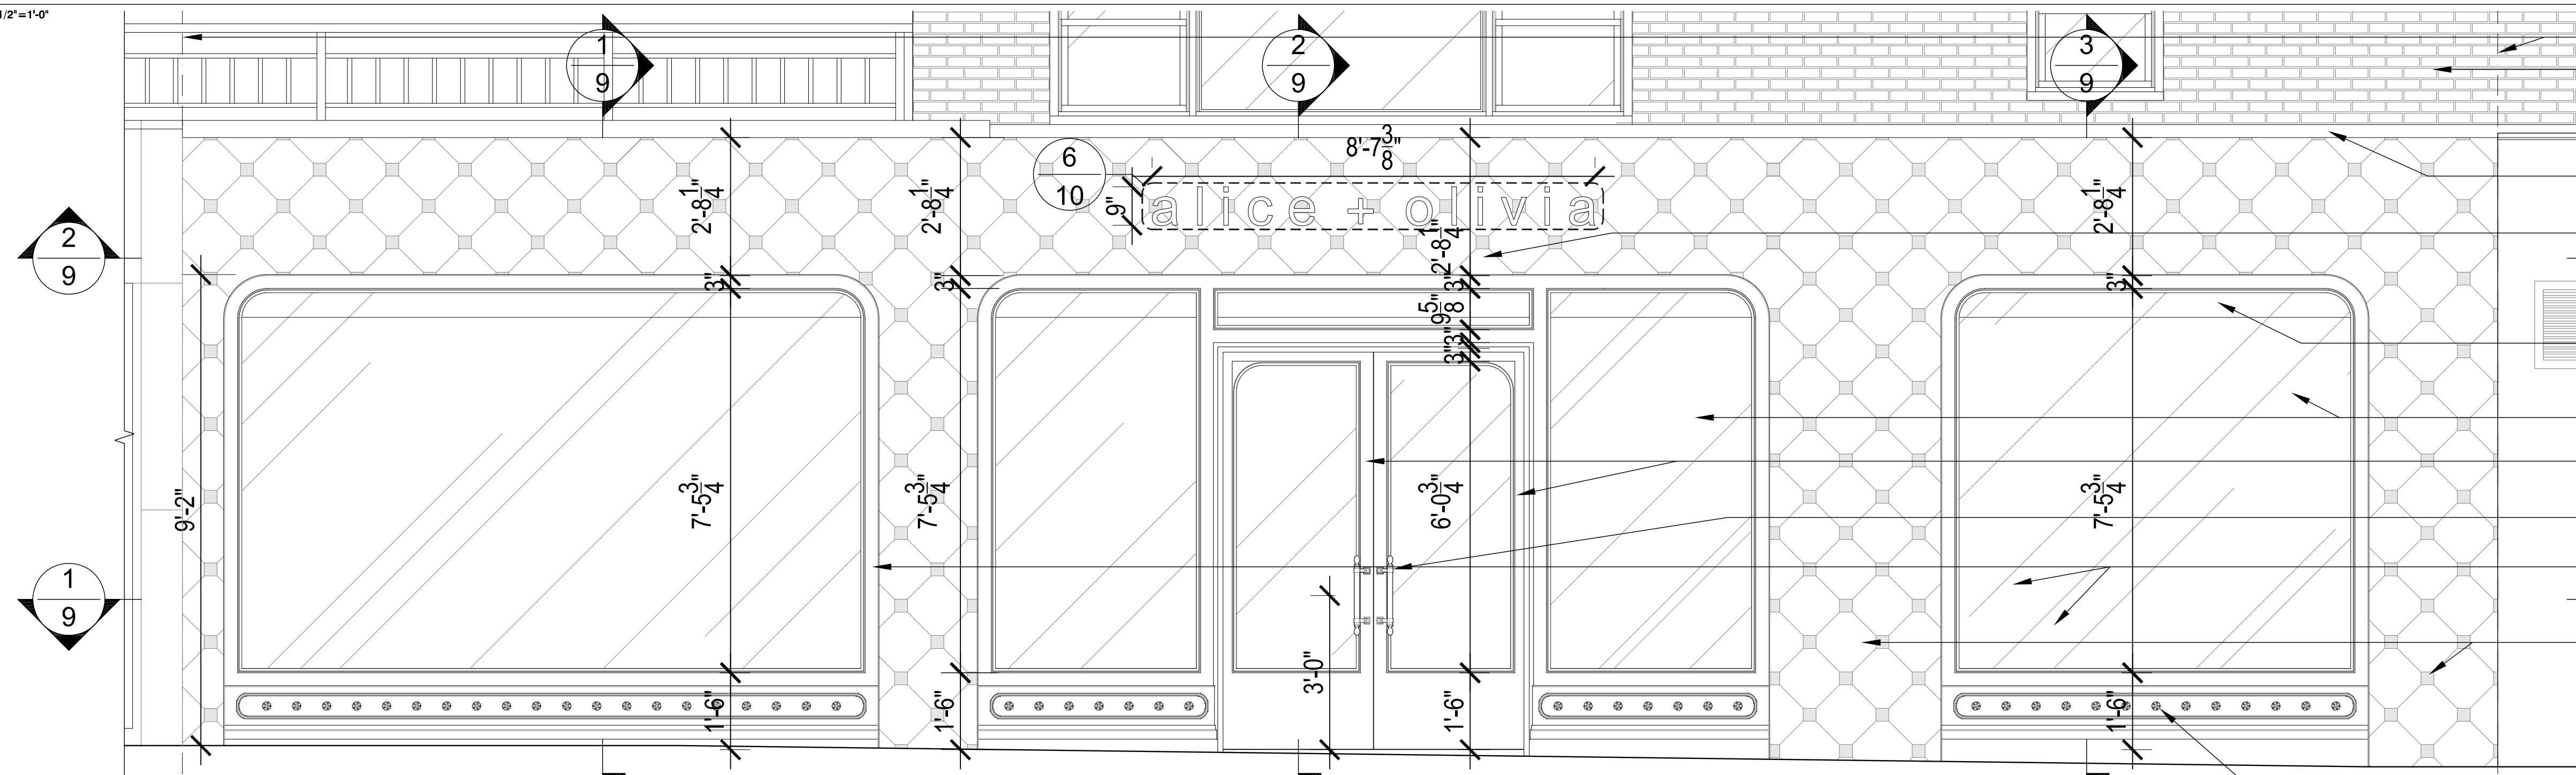

- LEASE LINE, V.I.F.
- EXISTING BRICK FACADE TO REMAIN, V.I.F. 11'-11\"/>
- BULKHEAD
- EXISTING BULKHEAD COPING TO REMAIN
- BRASS SIGNAGE 9'-3\"/>
- STOREFRONT OPENING HEIGHT
- SOFFIT TO CONCEAL EXISTING CONCRETE BEAM 12x20\", V.I.F.
- CLEAR GLASS
- RED PAINTED METAL ENTRY DOORS
- BRASS ENTRY DOOR PULLS
- RED PAINTED METAL STOREFRONT
- LIMESTONE FACADE CLADDING w/ AGED LIMESTONE ACCENT
- 0'-0\"/>
- INTERIOR F.F.
- BRASS ROSETTE, TYP.



- LEASE LINE, V.I.F.
- EXISTING BRICK FACADE TO REMAIN, V.I.F. 11'-11\"/>
- BULKHEAD
- EXISTING BULKHEAD COPING TO REMAIN
- BRASS SIGNAGE 9'-3\"/>
- STOREFRONT OPENING HEIGHT
- SOFFIT TO CONCEAL EXISTING CONCRETE BEAM 12x20\", V.I.F.
- CLEAR GLASS
- RED PAINTED METAL ENTRY DOORS
- BRASS ENTRY DOOR PULLS
- RED PAINTED METAL STOREFRONT
- LIMESTONE FACADE CLADDING w/ AGED LIMESTONE ACCENT
- BRASS ROSETTE, TYP.
- 0'-0\"/>
- INTERIOR F.F.




THESE DRAWINGS AND SPECIFICATIONS ARE THE PROPERTY AND COPYRIGHT OF ARCHITECT AND SHALL NOT BE USED ON ANY OTHER WORK EXCEPT BY WRITTEN AGREEMENT WITH ARCHITECT. DO NOT SCALE BLUEPRINTS.

PROJECT NO.:
DATE: NOVEMBER 22, 2024
DRAWN BY: JN
CHECKED BY:
AREA: X SQ. FT.


#	REVISION	DATE

SHEET TITLE
**PROPOSED
STOREFRONT
OPT. 1 DRAWINGS**



SHEET NO.
7

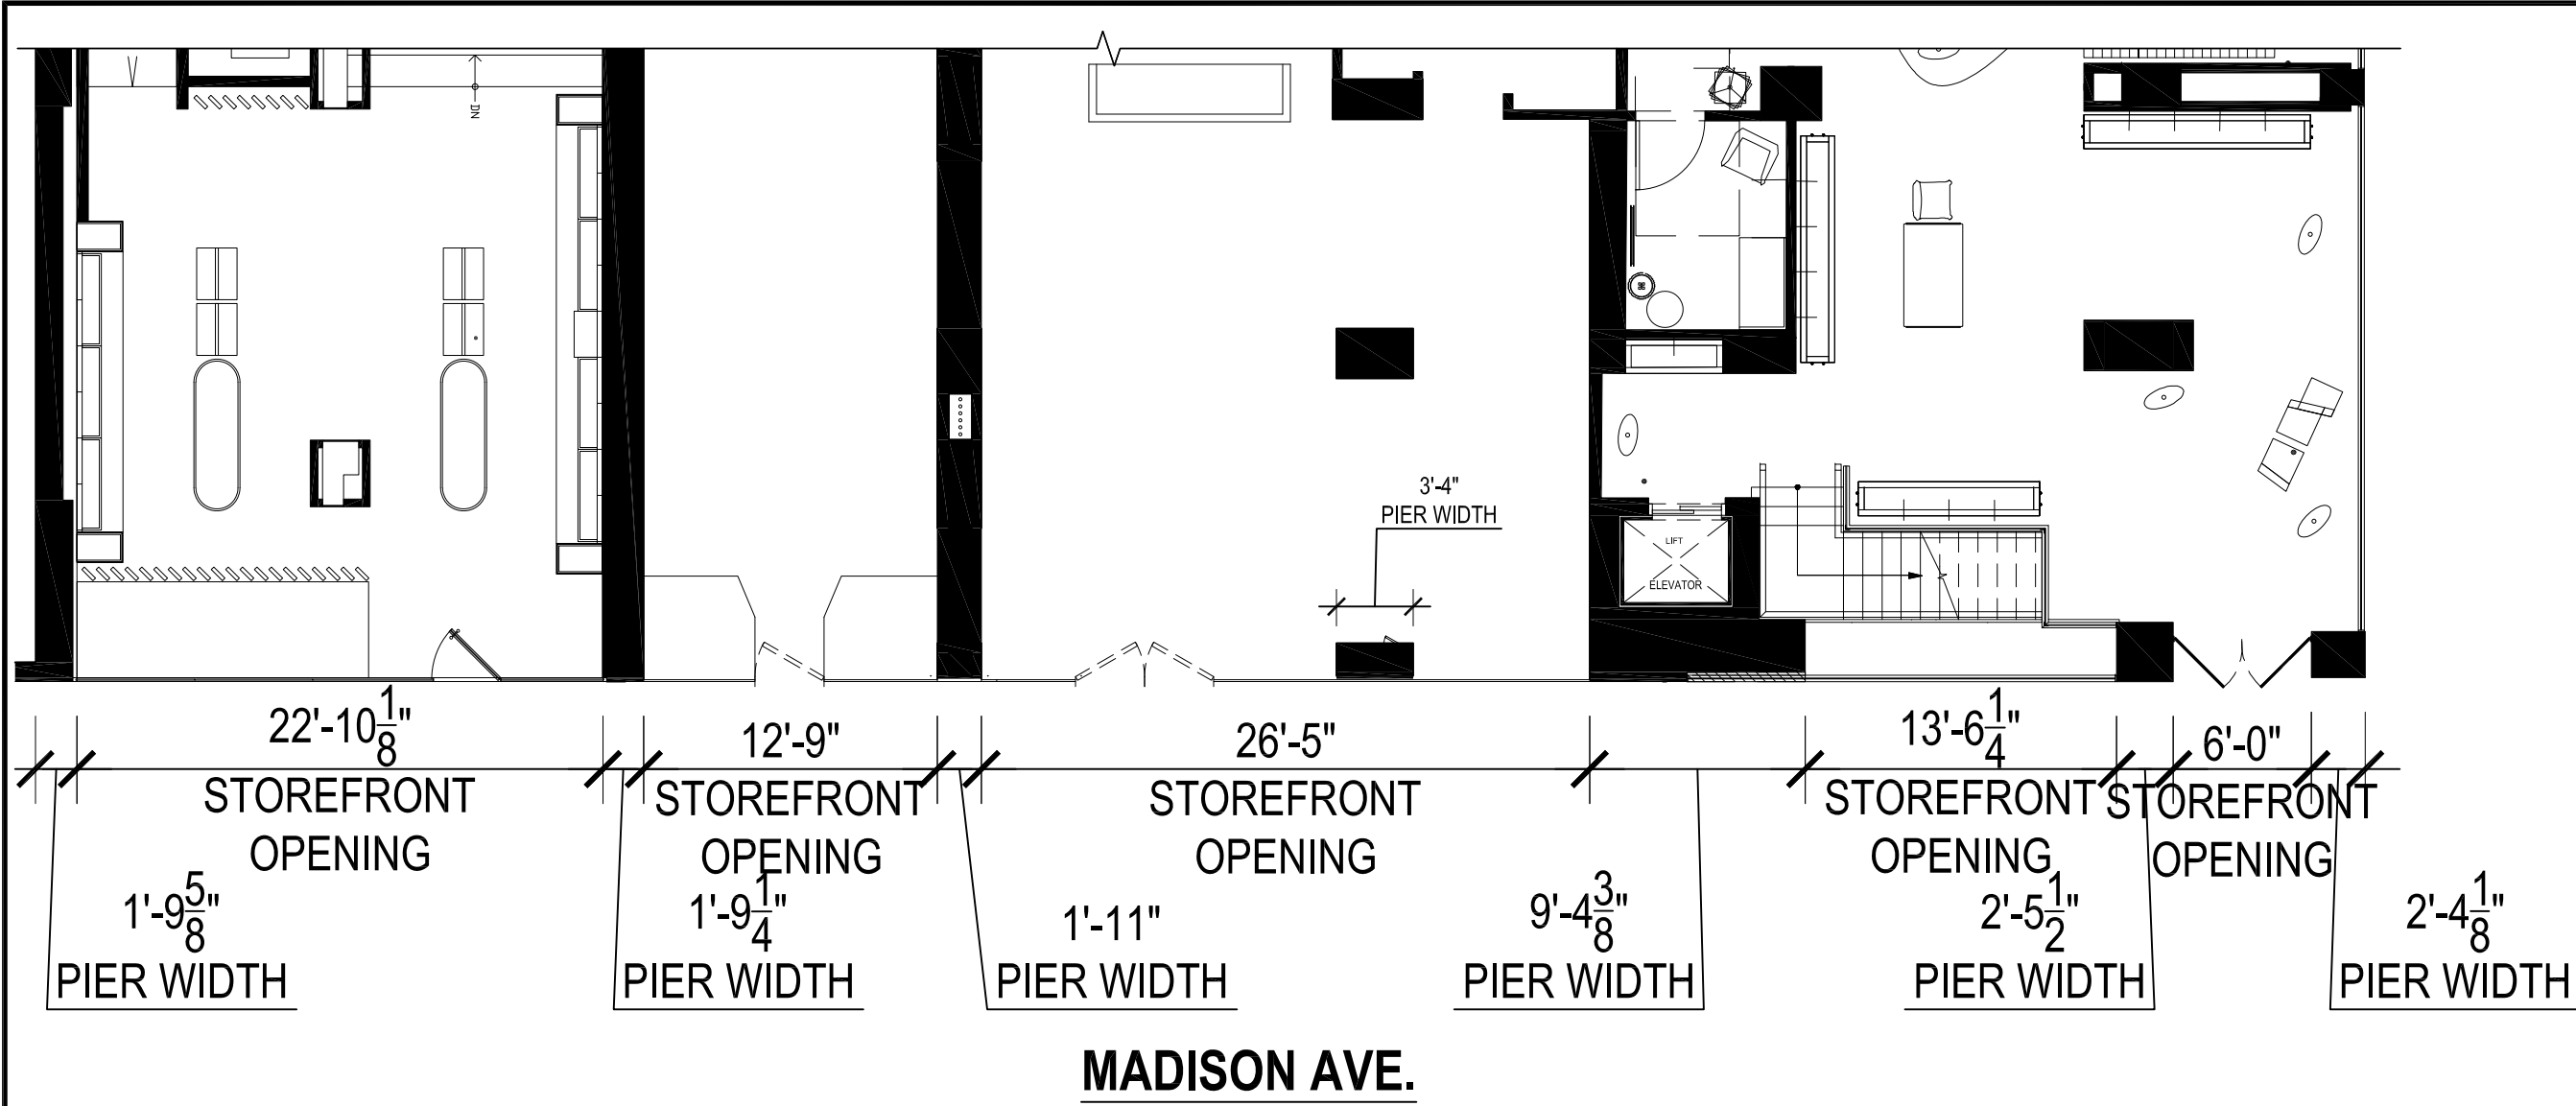


1 EXISTING 755 MADISON BUILDING & STOREFRONTS PLAN
1/8" = 1'-0"

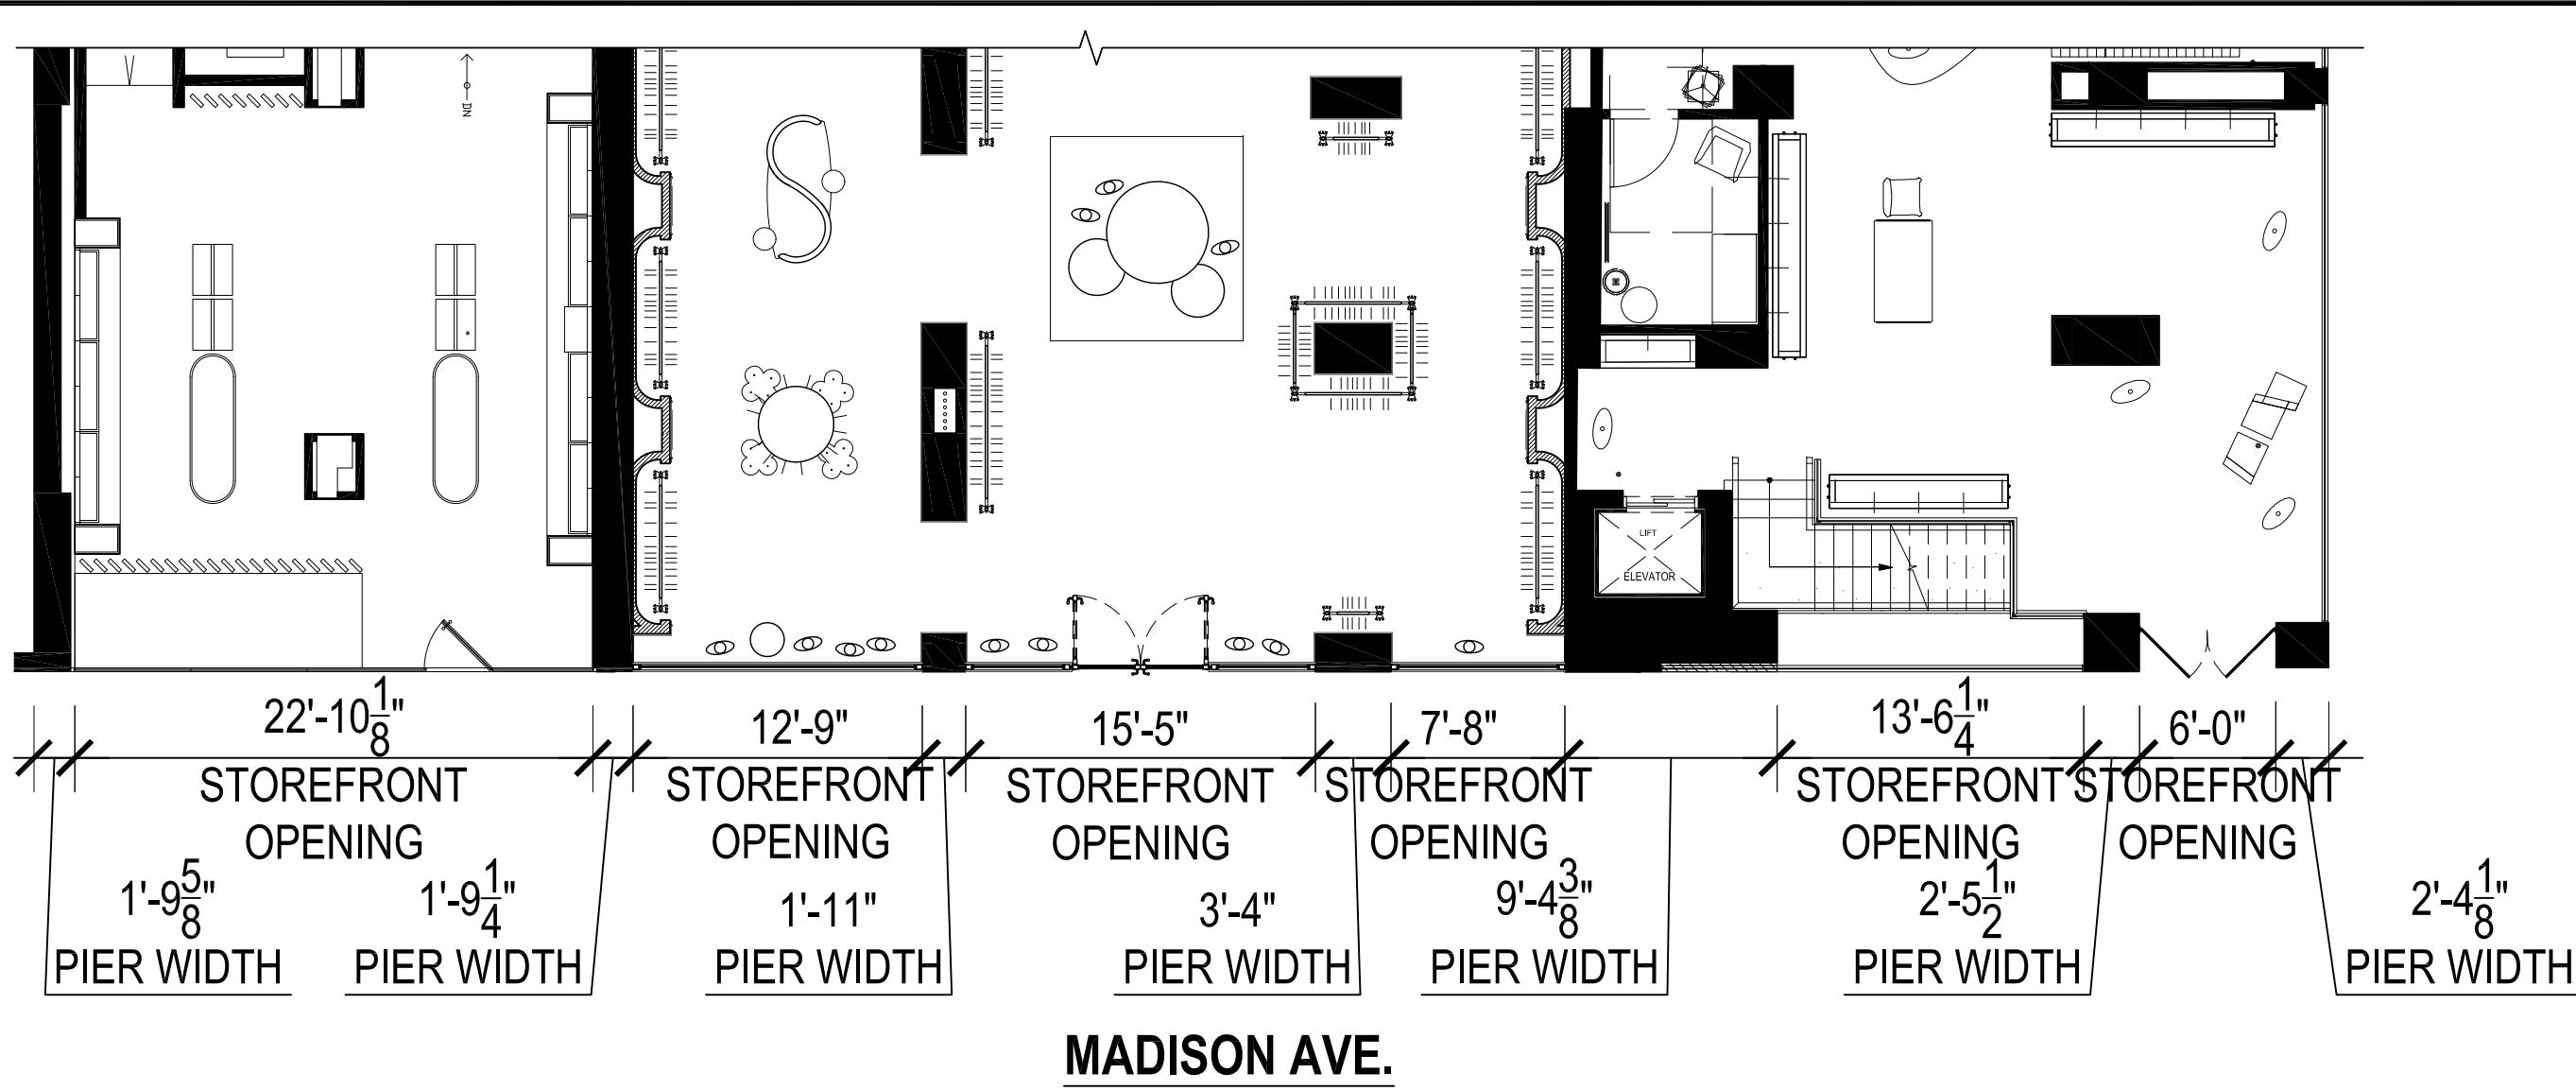

2 PROPOSED 755 MADISON BUILDING & STOREFRONTS PLAN
1/8" = 1'-0"

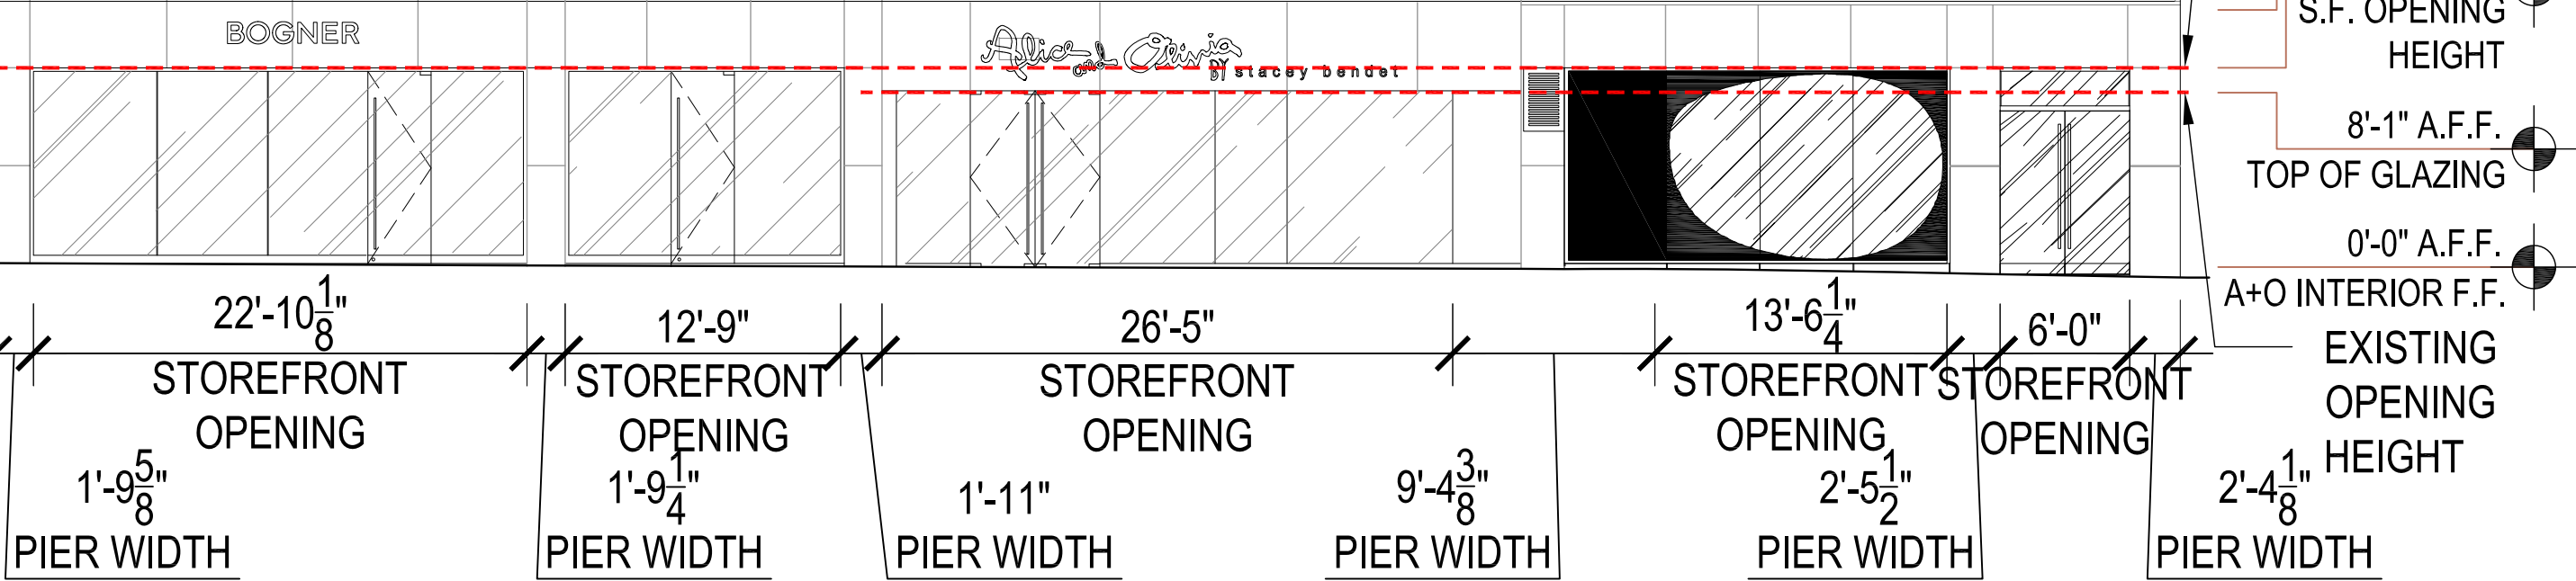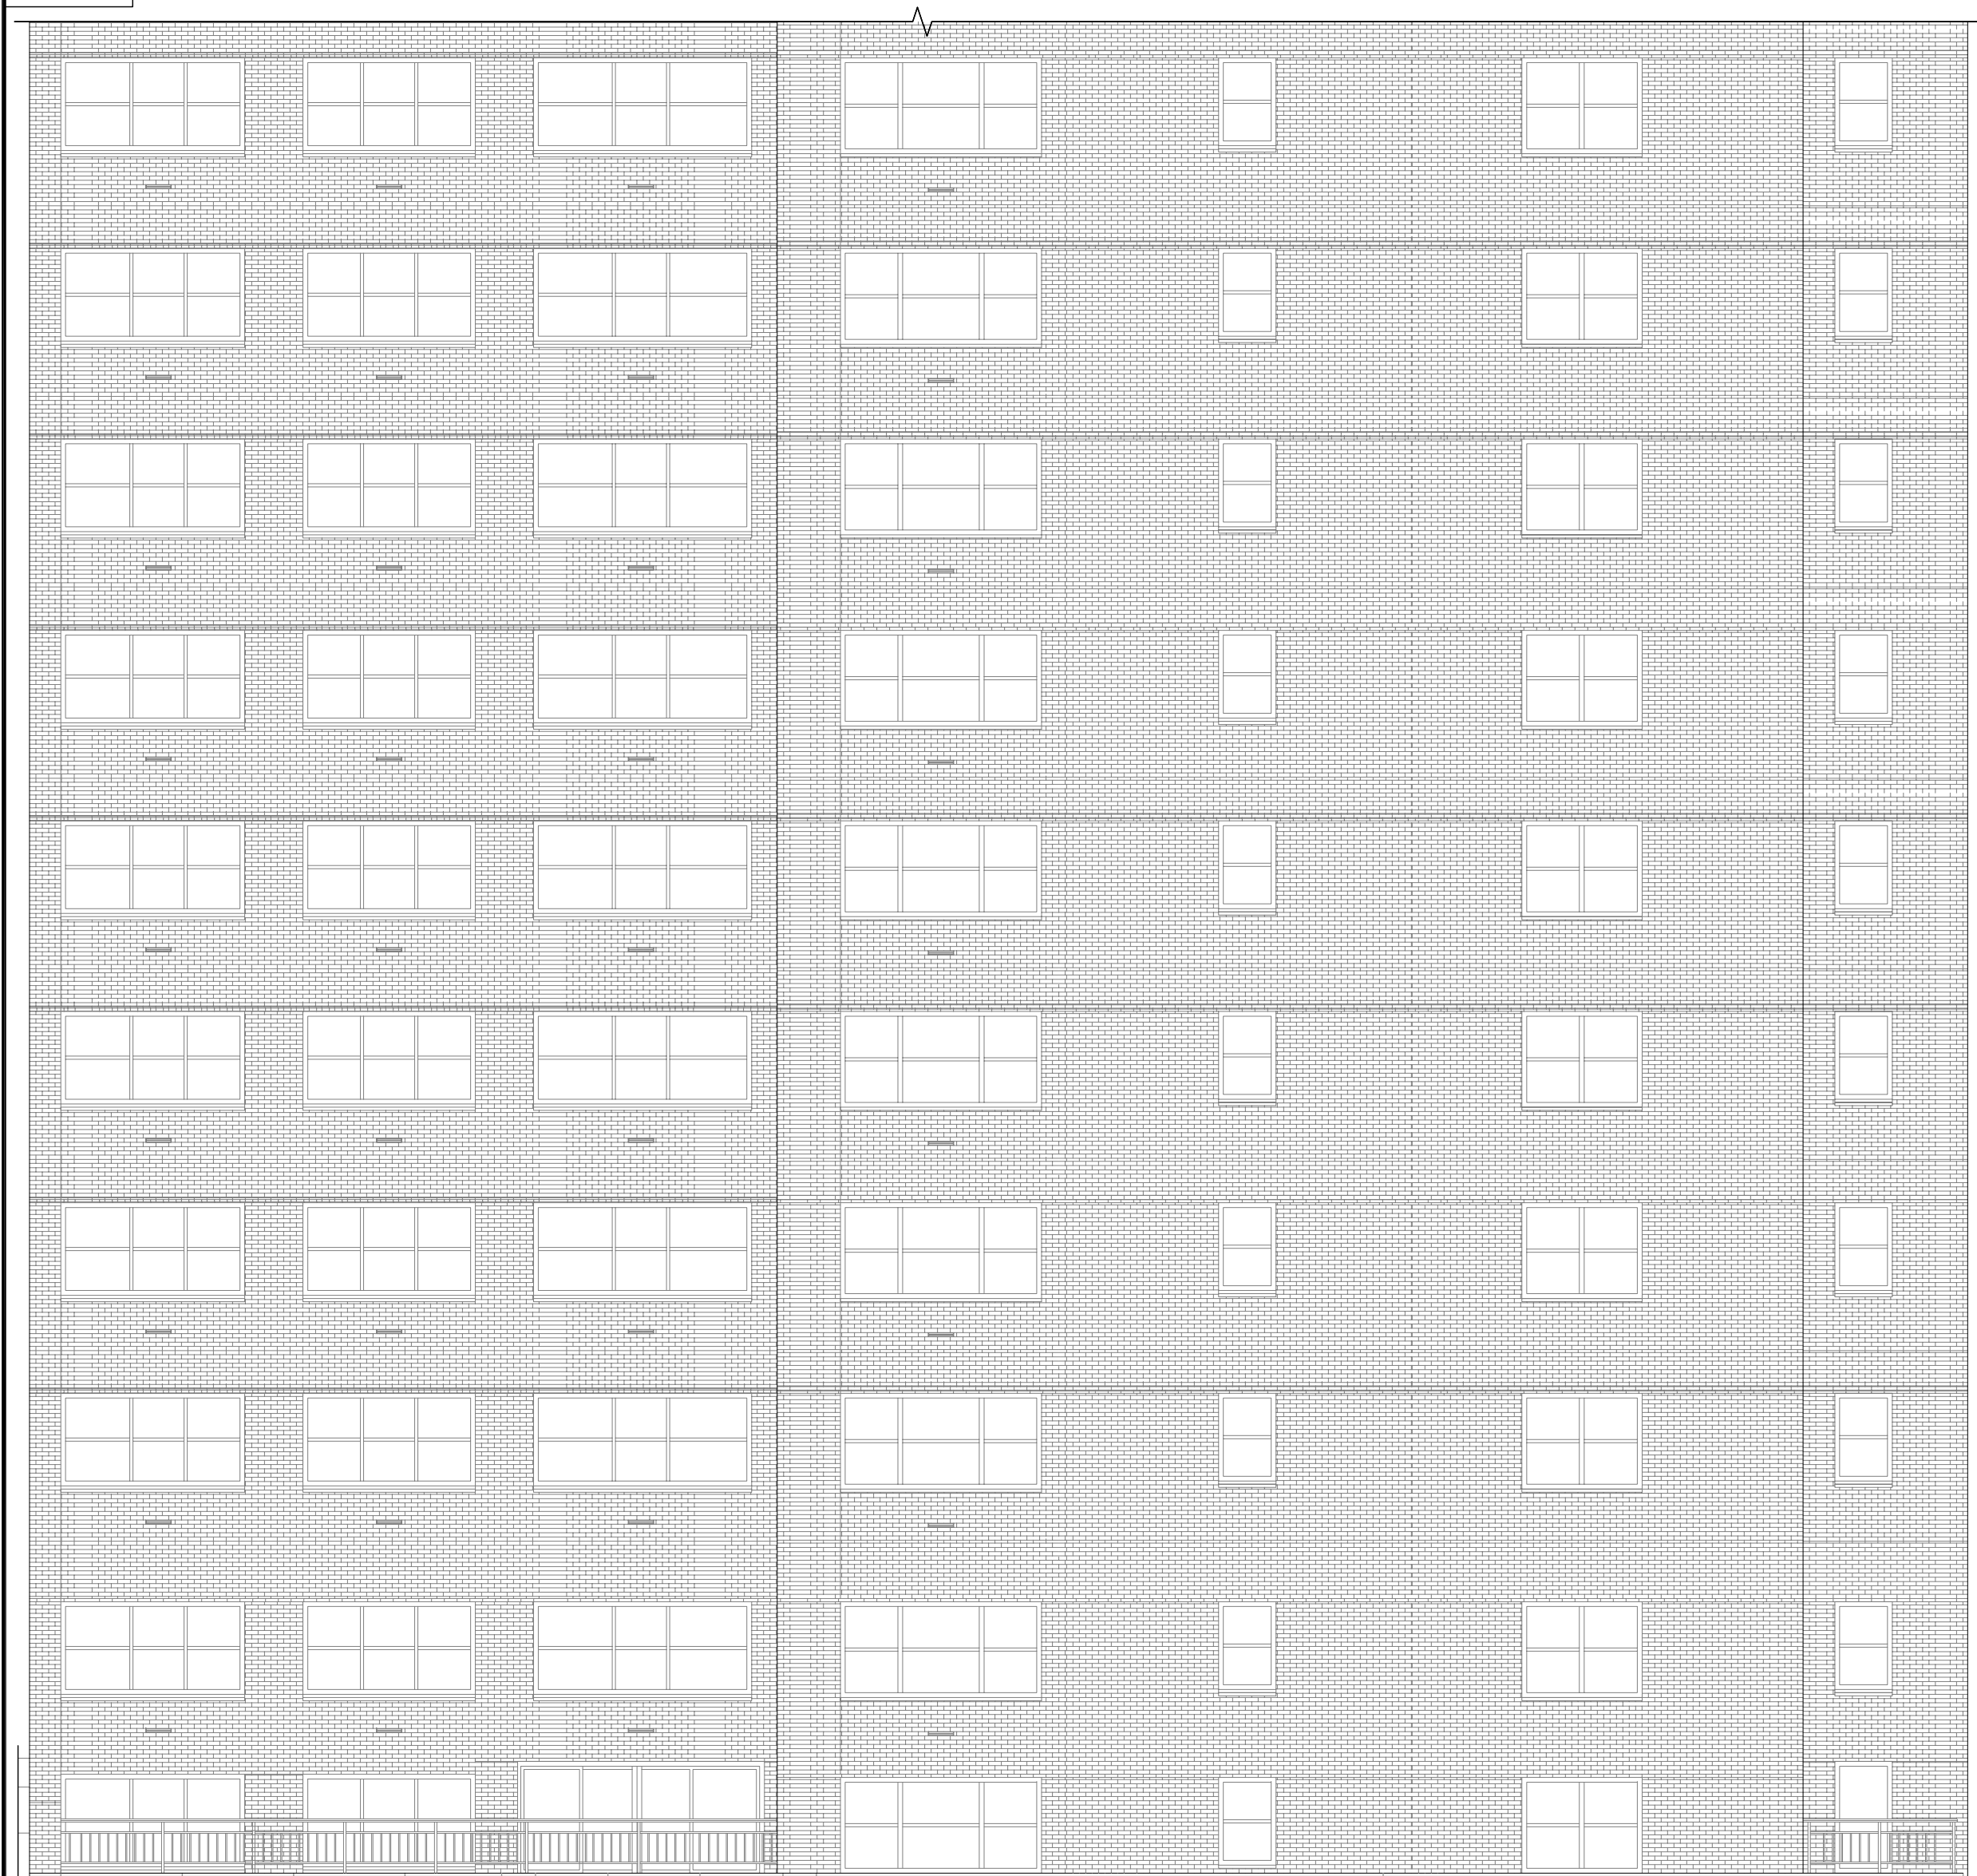

3 EXISTING 755 MADISON BUILDING & STOREFRONTS ELEVATION
1/8" = 1'-0"

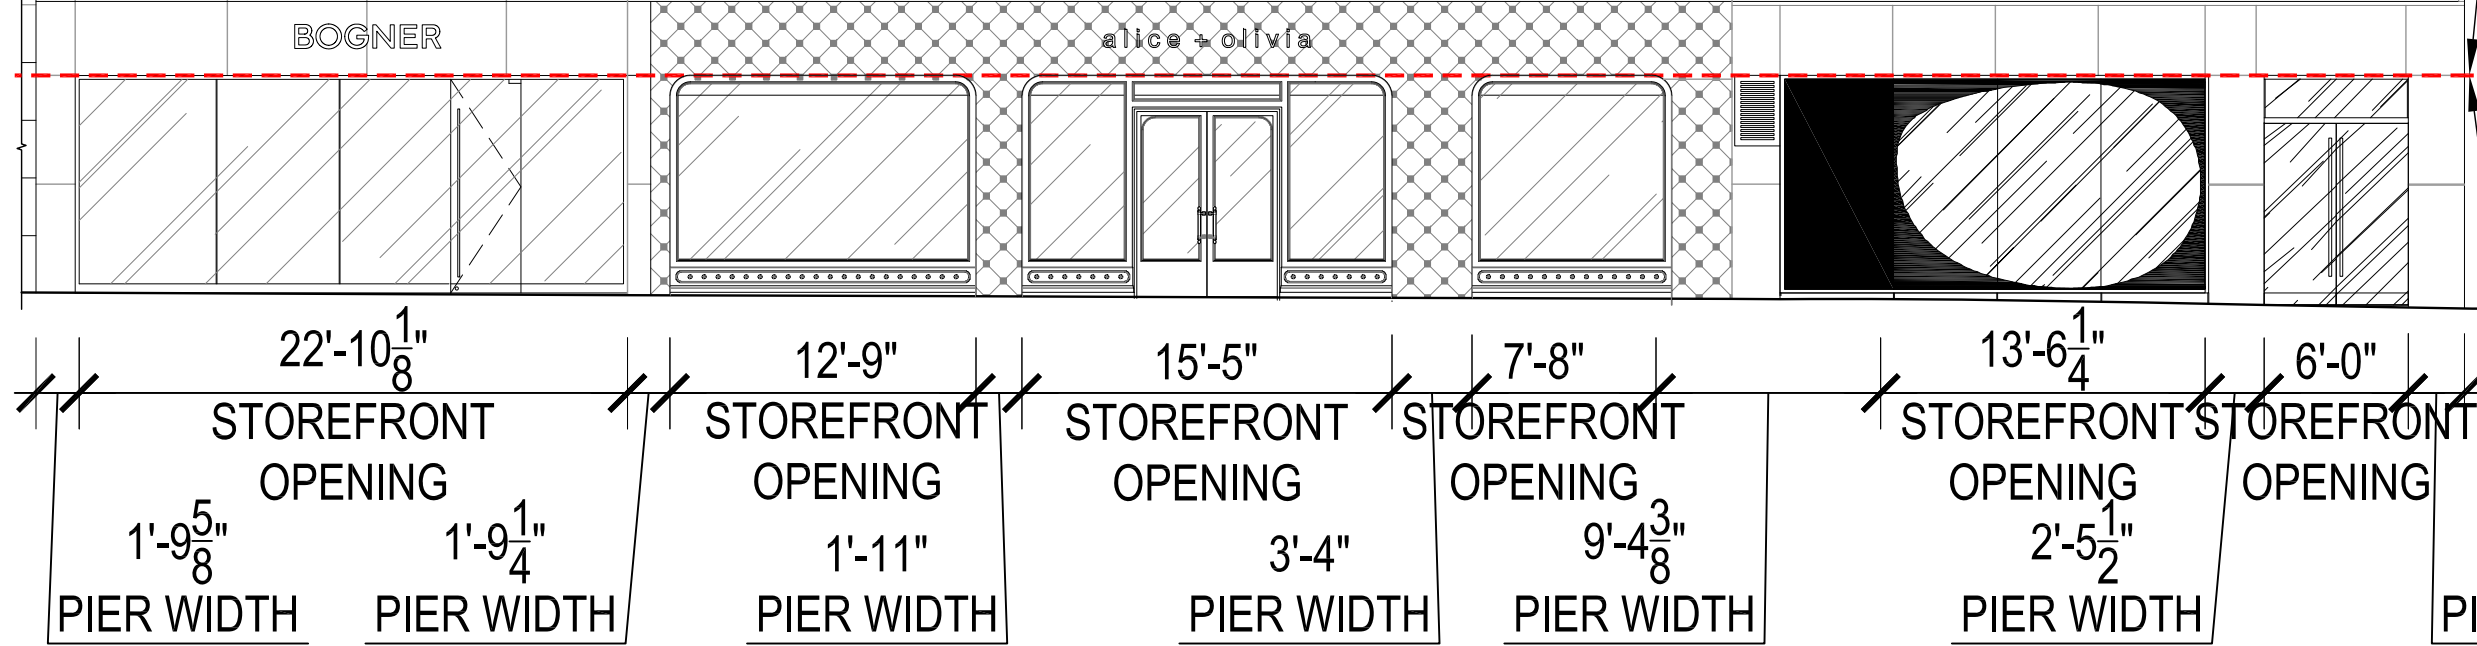

4 PROPOSED 755 MADISON BUILDING & STOREFRONTS ELEVATION
1/8" = 1'-0"

ARCHITECT

SUGARHOUSE
DESIGN & ARCHITECTURE
SUGARHOUSE ARCHITECTURE, PLLC
340 WEST 89th ST.
NYC, 10024
T: 917.301.3748

ENGINEER

FORUM ENGINEERING, PC
forumpc.com
T: 212.791.1517

PROJECT NO.:

DATE: NOVEMBER 22, 2024

DRAWN BY: JN

CHECKED BY:

AREA: X SQ. FT.

#	REVISION	DATE

REGISTERED ARCHITECT
JESSICA NAHON
040043
STATE OF NEW YORK

THESE DRAWINGS AND SPECIFICATIONS ARE THE PROPERTY
AND COPYRIGHT OF ARCHITECT AND SHALL NOT BE USED ON
ANY OTHER WORK EXCEPT BY WRITTEN AGREEMENT WITH
ARCHITECT. DO NOT SCALE BLUEPRINTS.

SHEET TITLE

PROPOSED
STOREFRONT
OPENING HEIGHT

SHEET NO.

8

alice + olivia

755 MADISON AVE.

NY, NY 10065






THESE DRAWINGS AND SPECIFICATIONS ARE THE PROPERTY
AND COPYRIGHT OF ARCHITECT AND SHALL NOT BE USED ON
ANY OTHER WORK EXCEPT BY WRITTEN AGREEMENT WITH
ARCHITECT. DO NOT SCALE BLUEPRINTS.


PROJECT NO.:
DATE: NOVEMBER 22, 2024
DRAWN BY: JN
CHECKED BY:

#	REVISION	DATE

SHEET TITLE
**PROPOSED
STOREFRONT
SECTIONS**

SHEET NO.
9

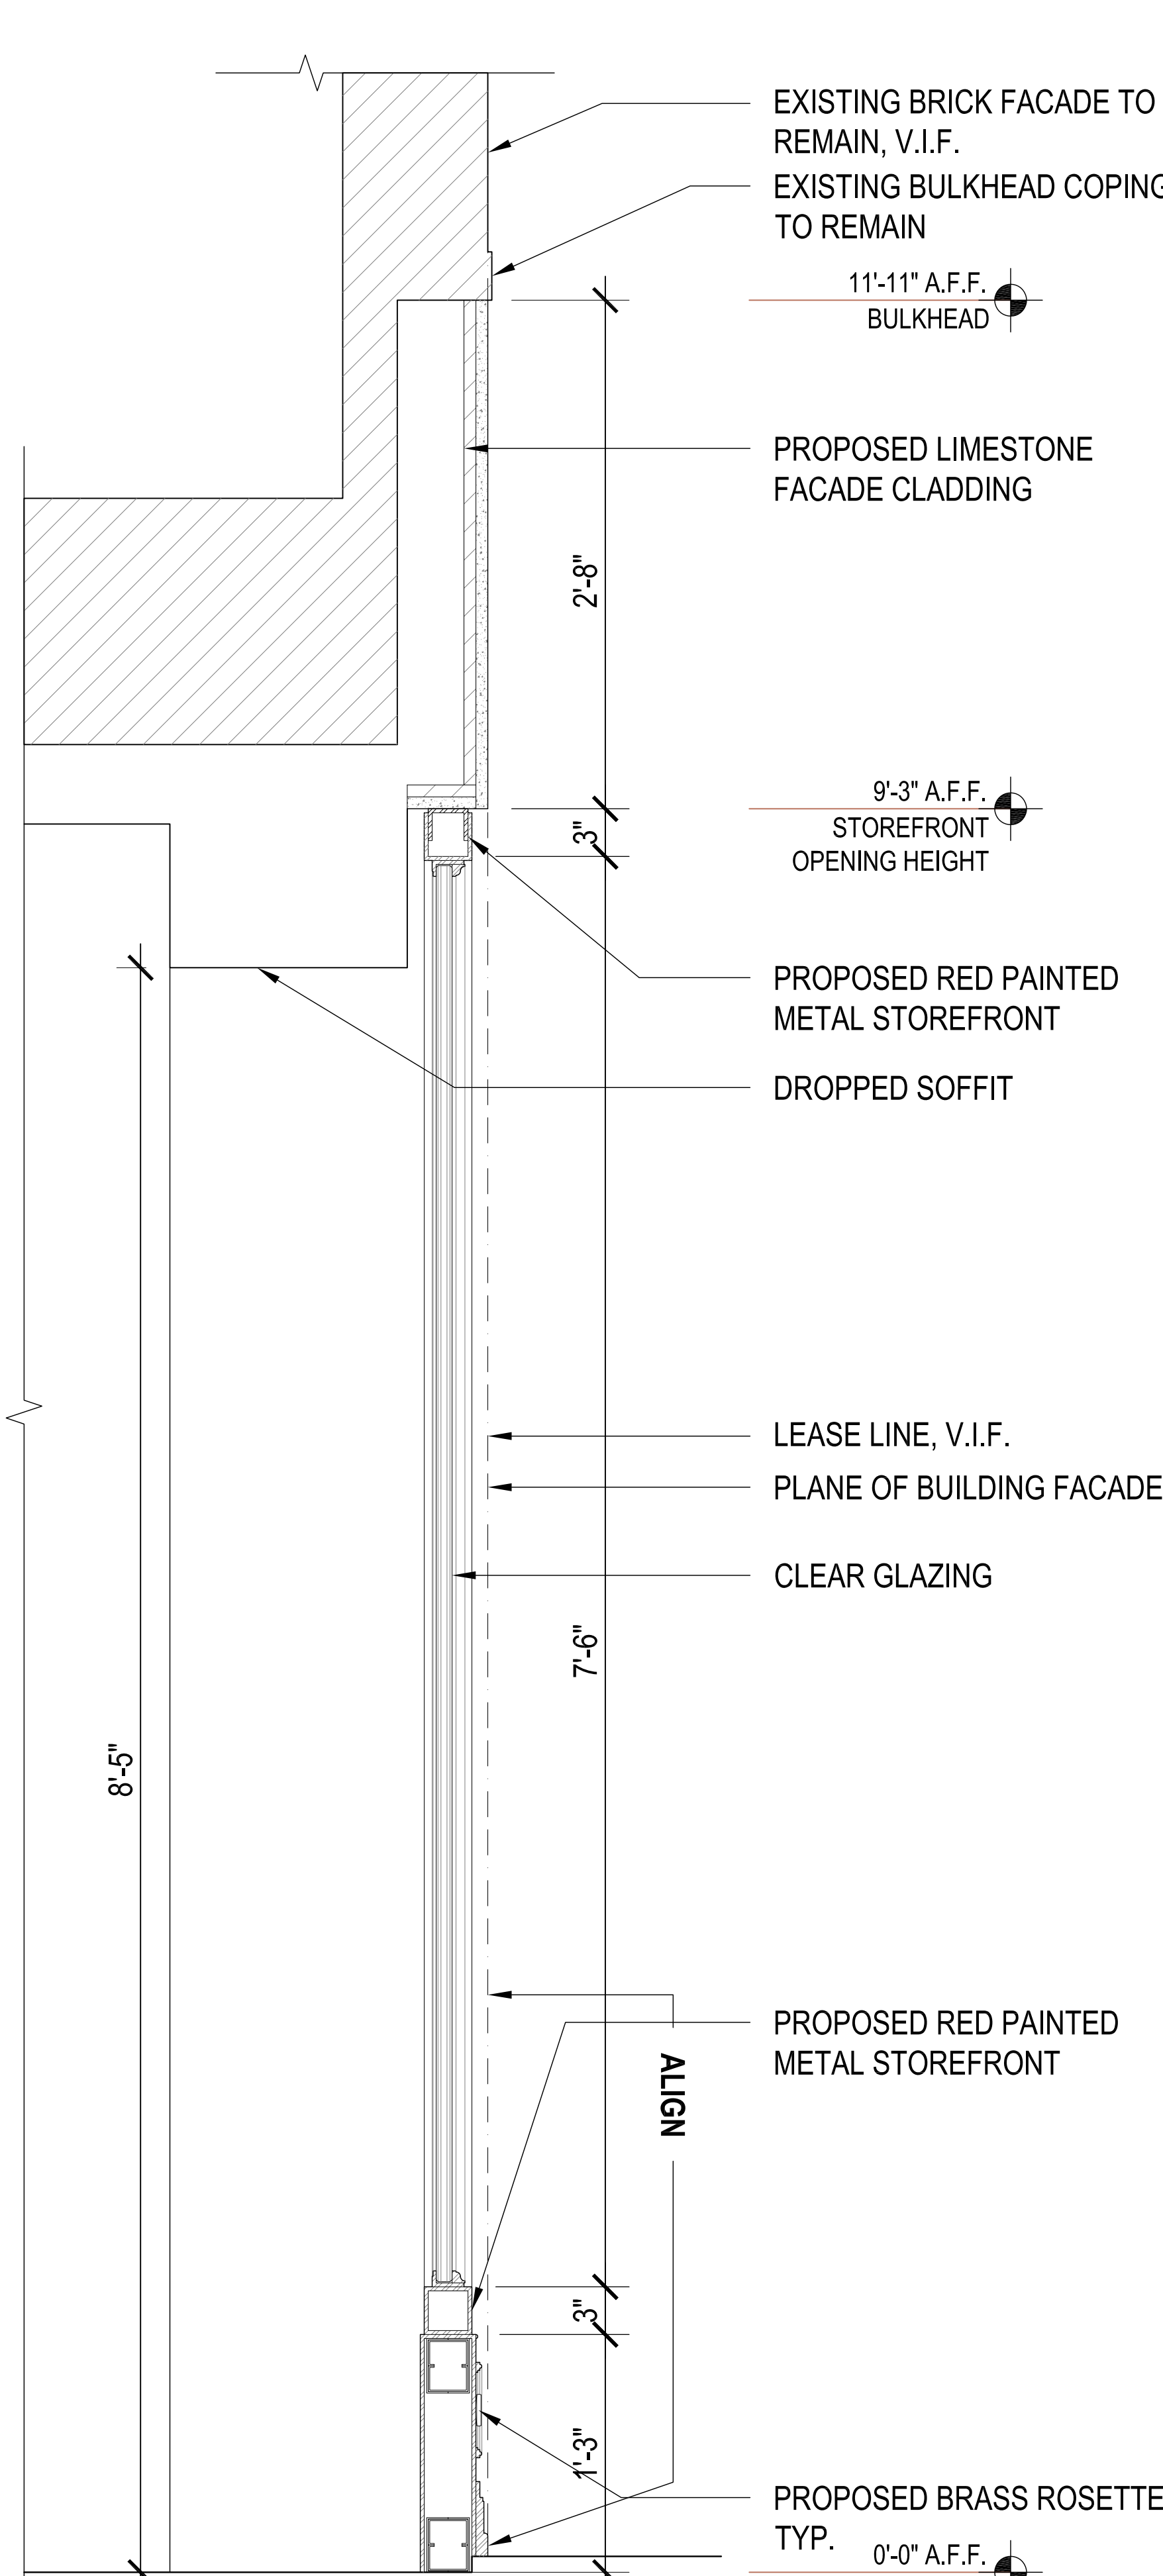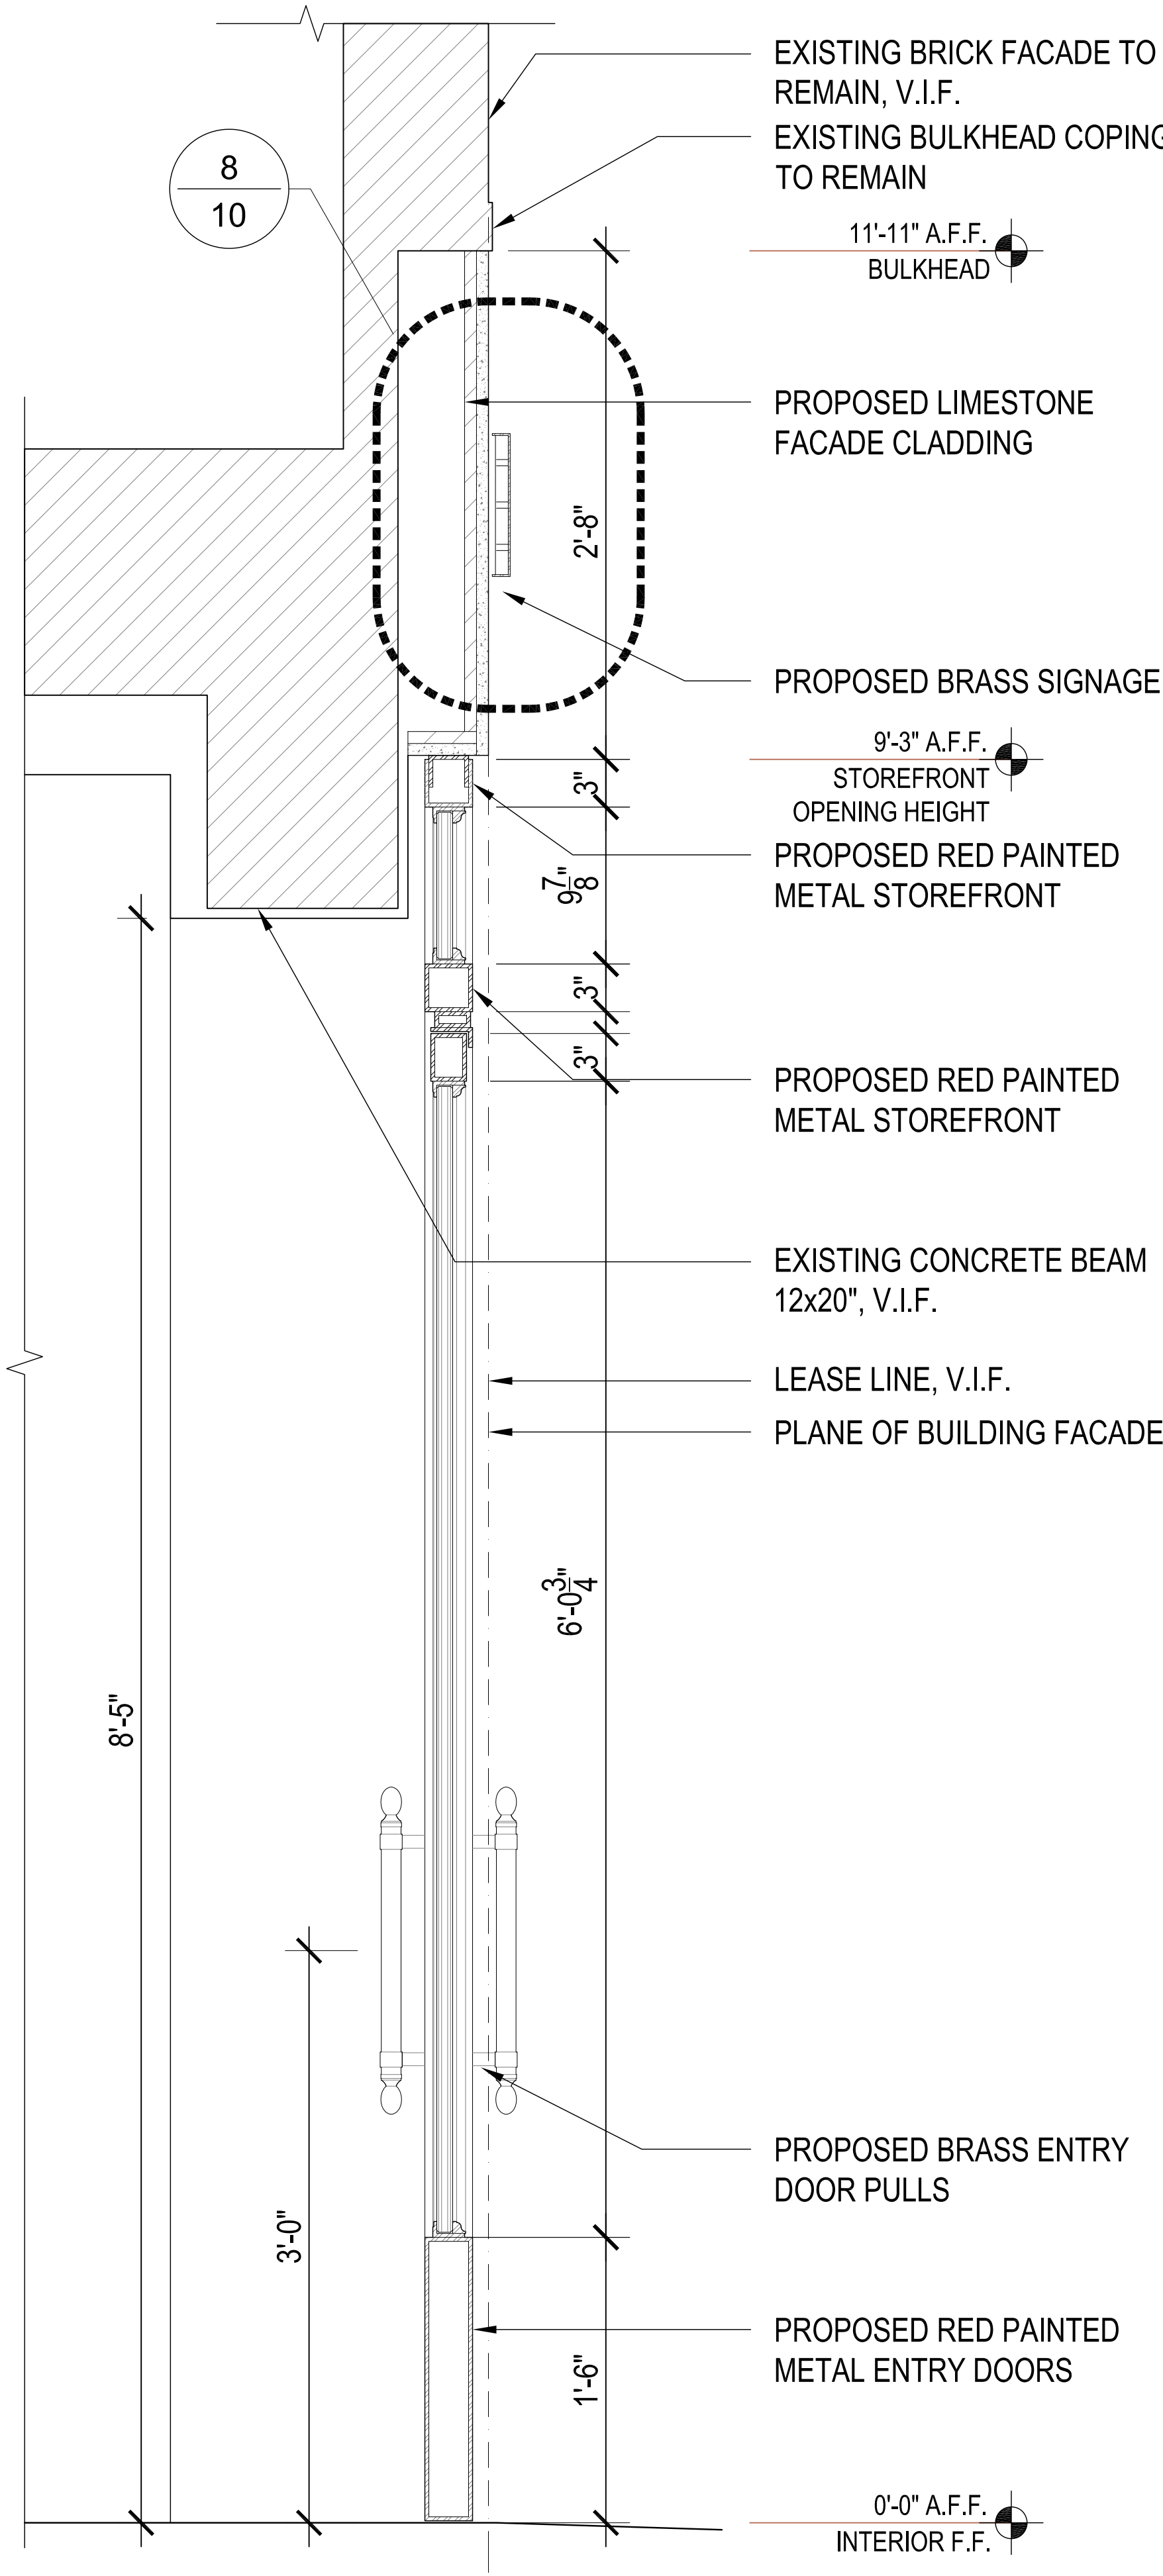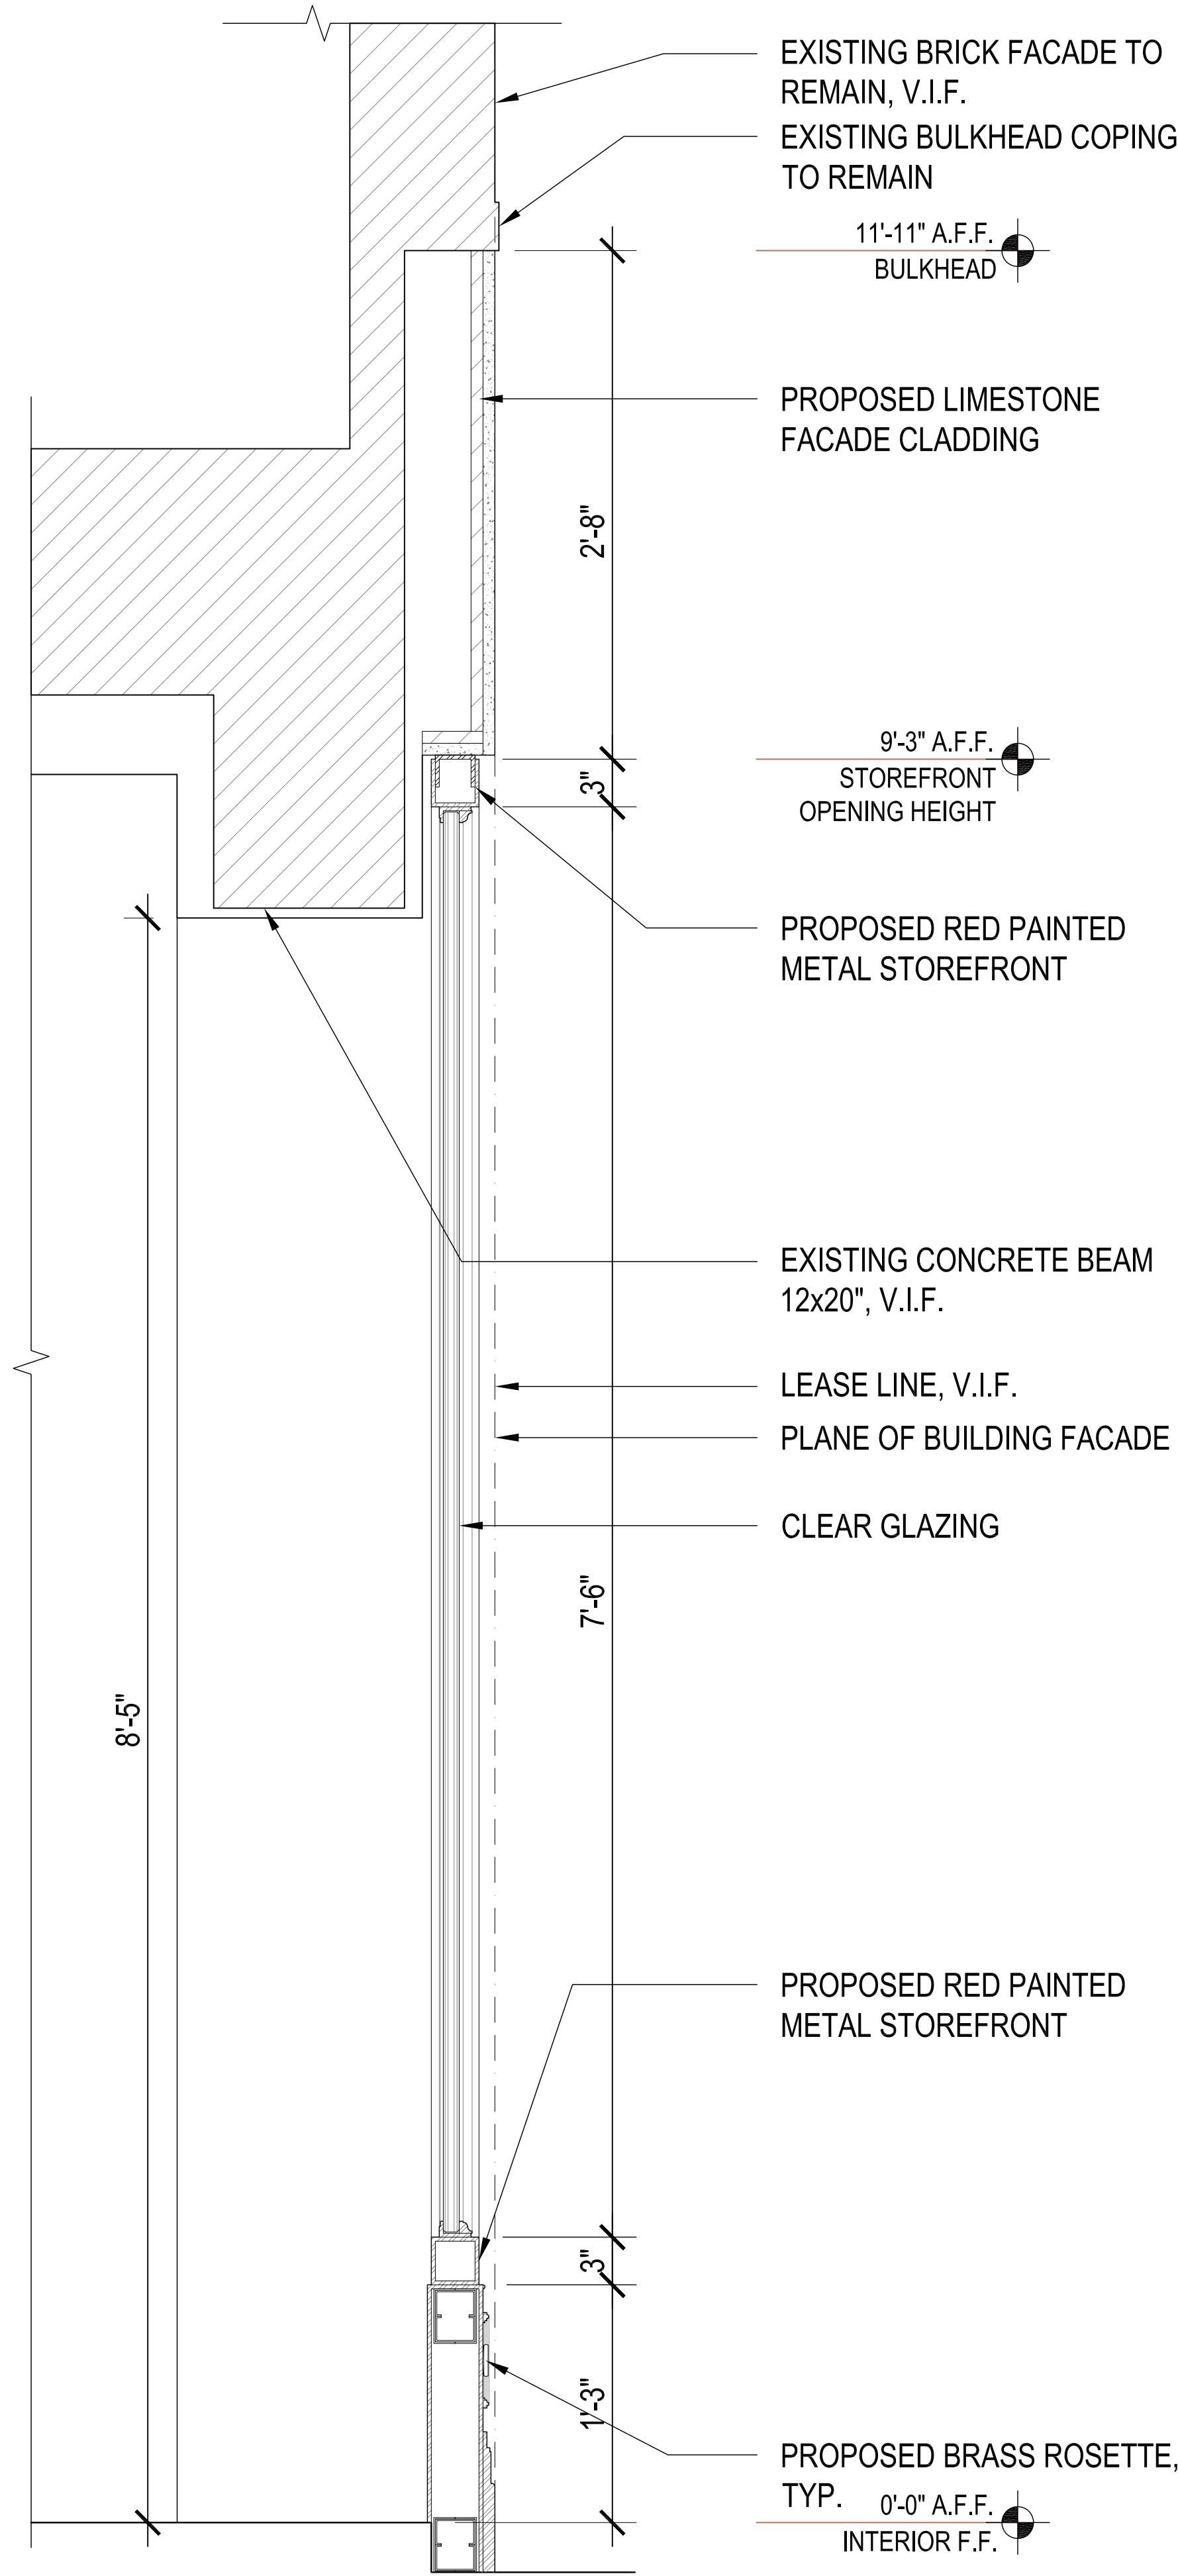


 


POWDER COAT
PAINT COLOR
TO MATCH
BENJAMIN
MOORE
'HERITAGE
RED' HC-181



NY STONE
ROSAL
CHAMBORD
LIMESTONE
- TO MATCH
ADJACENT
LIMESTONE AT
BUILDING BASE

 

MAPEI
#49 LIGHT
ALMOND
GROUT
- $\frac{1}{8}$ " MAX.
GROUT JOINT
SPACING
- TO MATCH
ADJACENT
GROUT COLOR
AND GROUT
JOINT SPACING

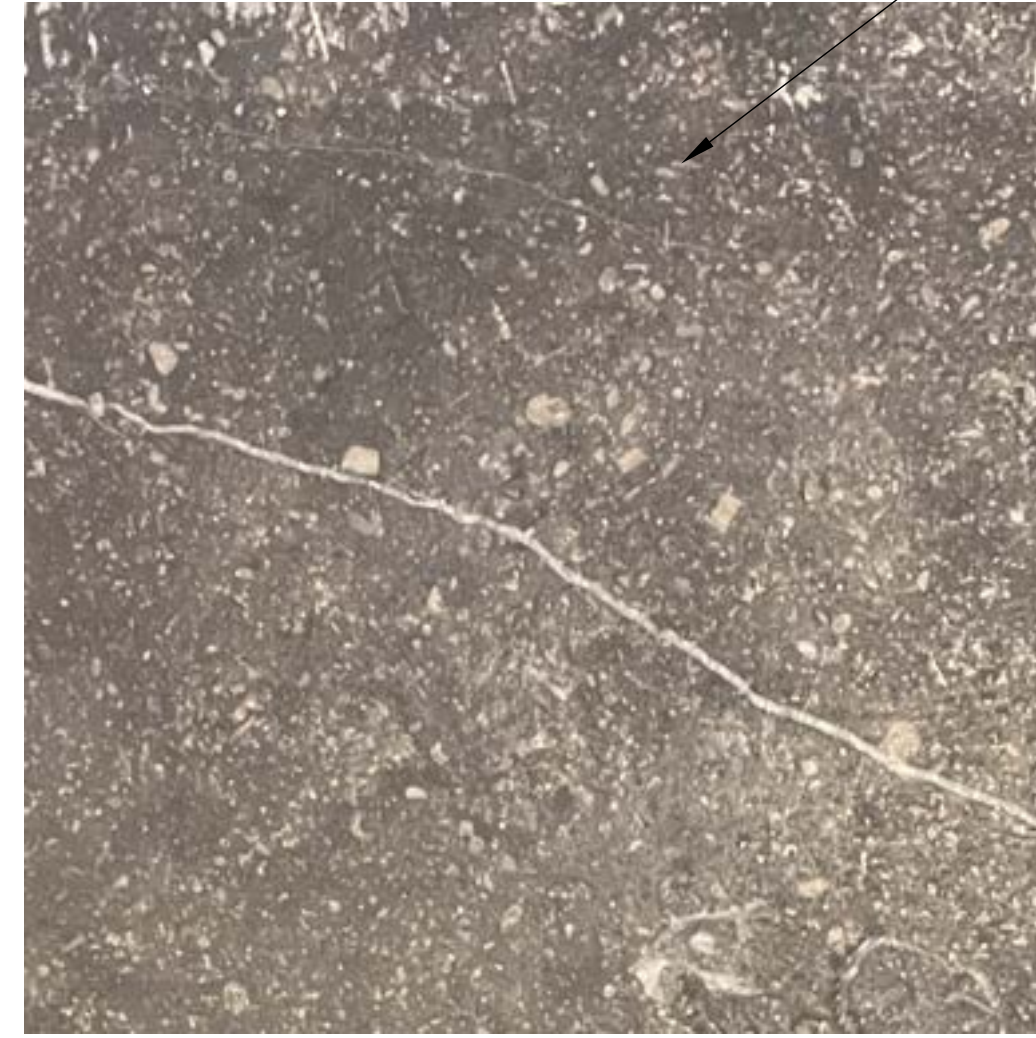


CHATEAU
DOMINGUE
'AGED'
LIMESTONE
TILE CLADDING
ACCENT

1 PROPOSED A+O GROUND FLOOR METAL STOREFRONT PAINT COLOR
NTS

2 PROPOSED A+O GROUND FLOOR STOREFRONT LIMESTONE BASE
NTS

3 PROPOSED A+O GROUND FLOOR STOREFRONT TILE GROUT
NTS

4 PROPOSED A+O GROUND FLOOR STOREFRONT 'AGED' LIMESTONE
NTS

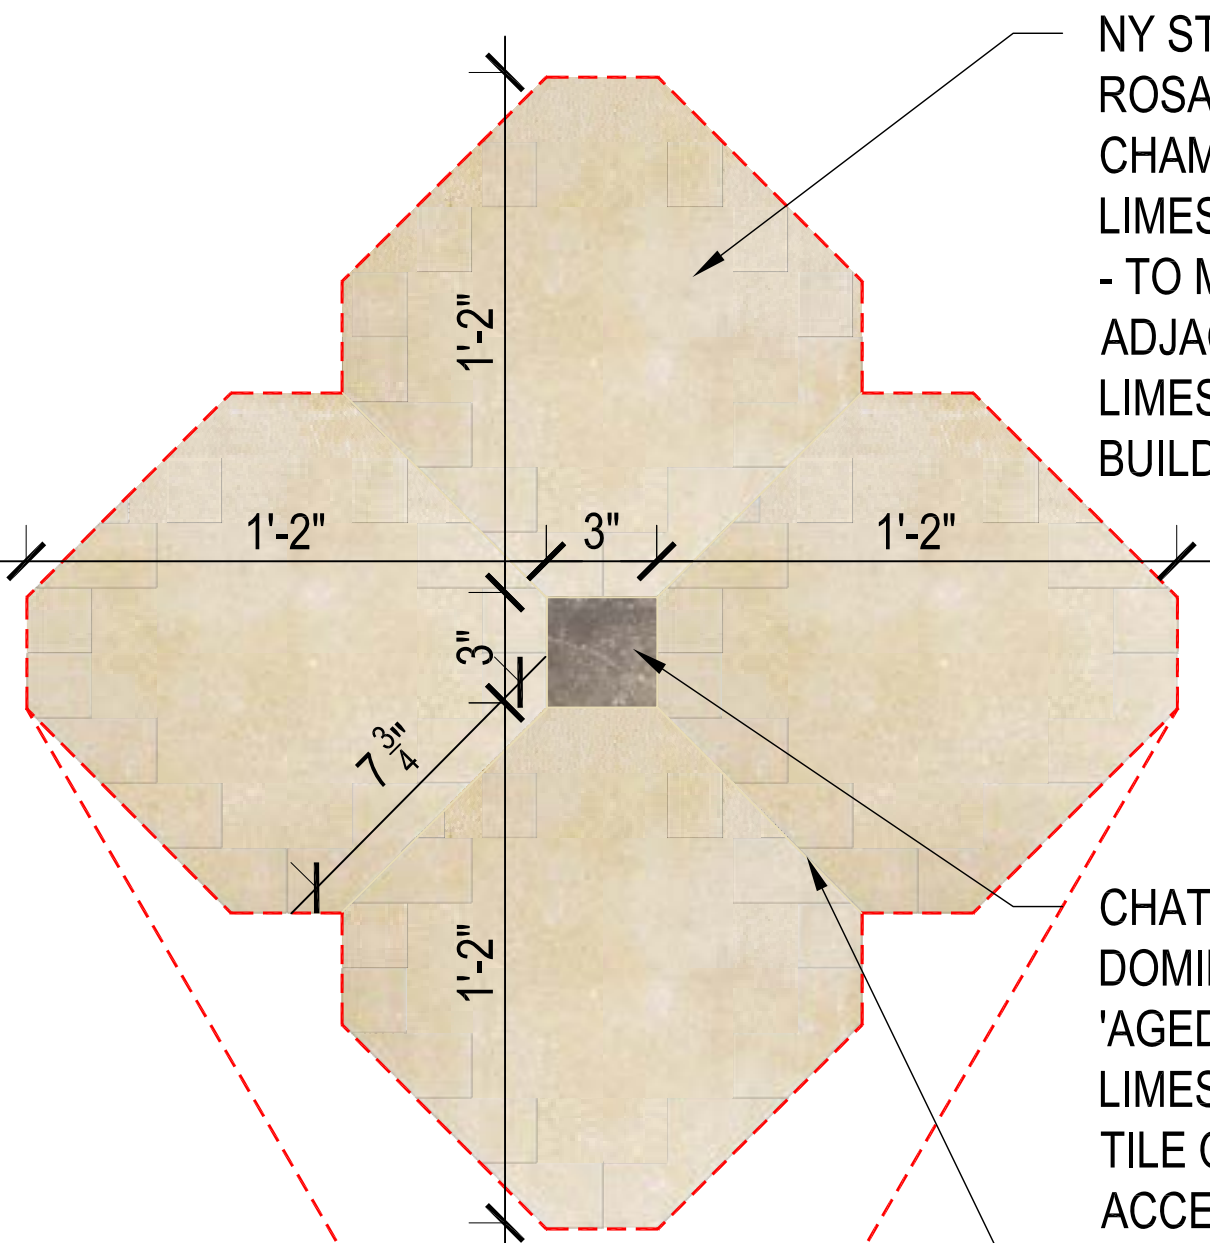


NY STONE
ROSAL
CHAMBORD
LIMESTONE
- TO MATCH
ADJACENT
LIMESTONE AT
BUILDING BASE

CHATEAU
DOMINGUE
'AGED'
LIMESTONE
TILE CLADDING
ACCENT


MAPEI #49 LIGHT
ALMOND GROUT
- $\frac{1}{8}$ " MAX. GROUT
JOINT SPACING
- TO MATCH
ADJACENT
GROUT COLOR
AND GROUT
JOINT SPACING

LIMESTONE
TILE
CLADDING
PATTERN

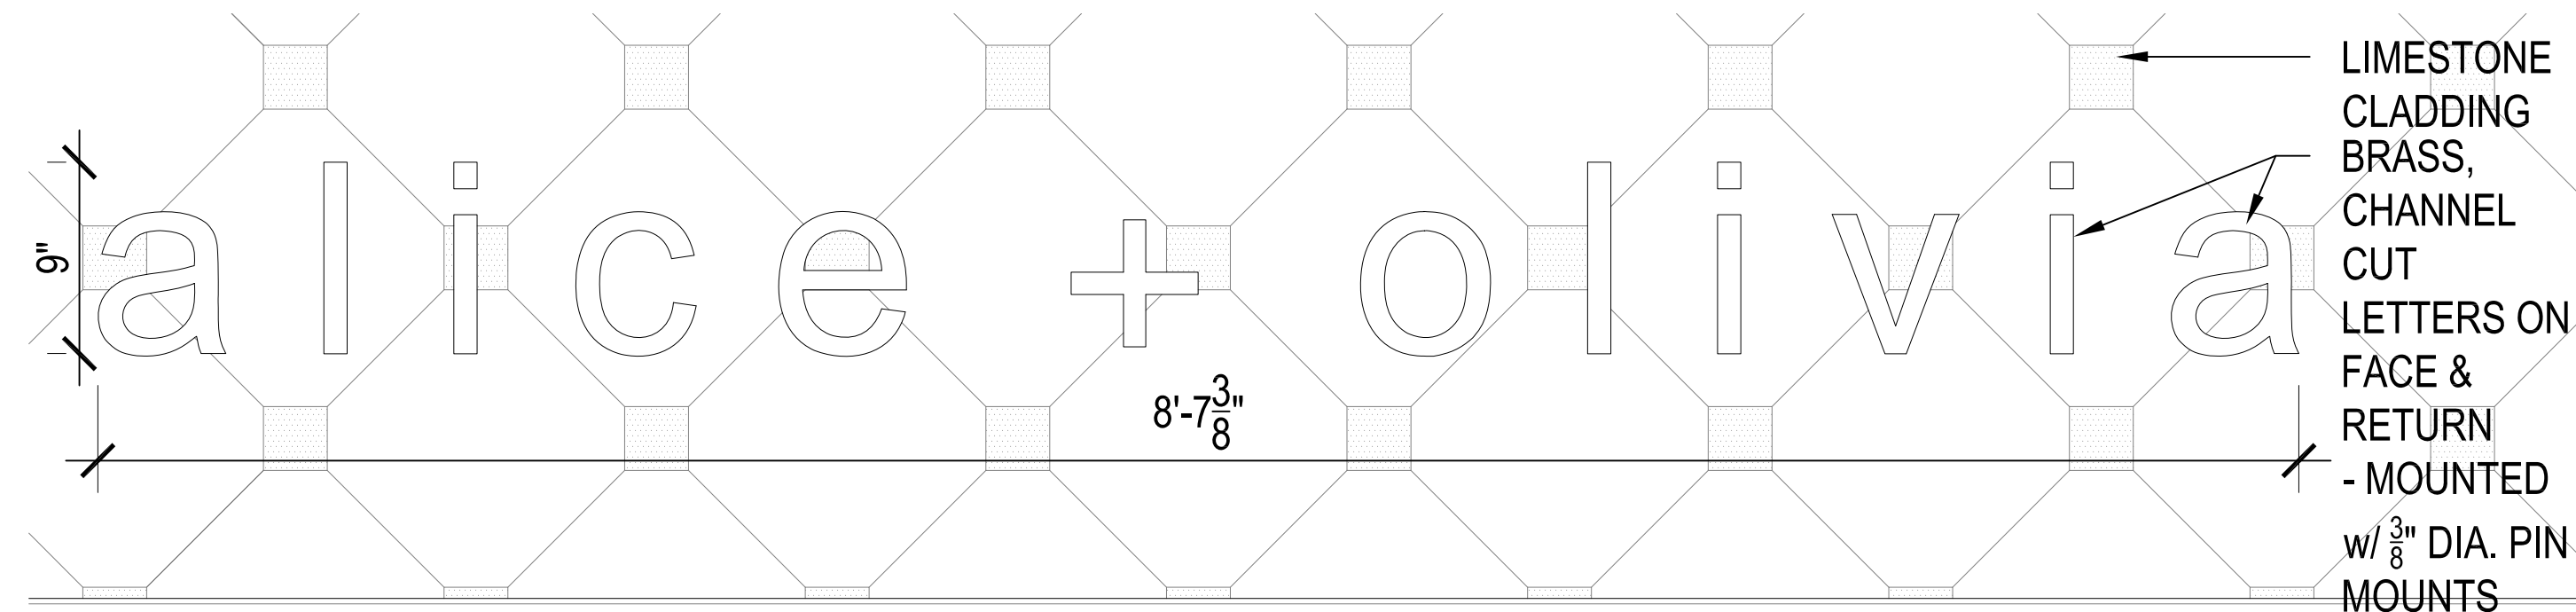


LIMESTONE
CLADDING
BRASS,
CHANNEL
CUT
LETTERS ON
FACE &
RETURN
- MOUNTED
w/ $\frac{3}{8}$ " DIA. PIN
MOUNTS

6 PROPOSED A+O GROUND FLOOR STOREFRONT LIMESTONE CLADDING
1/1/2"=1'-0"

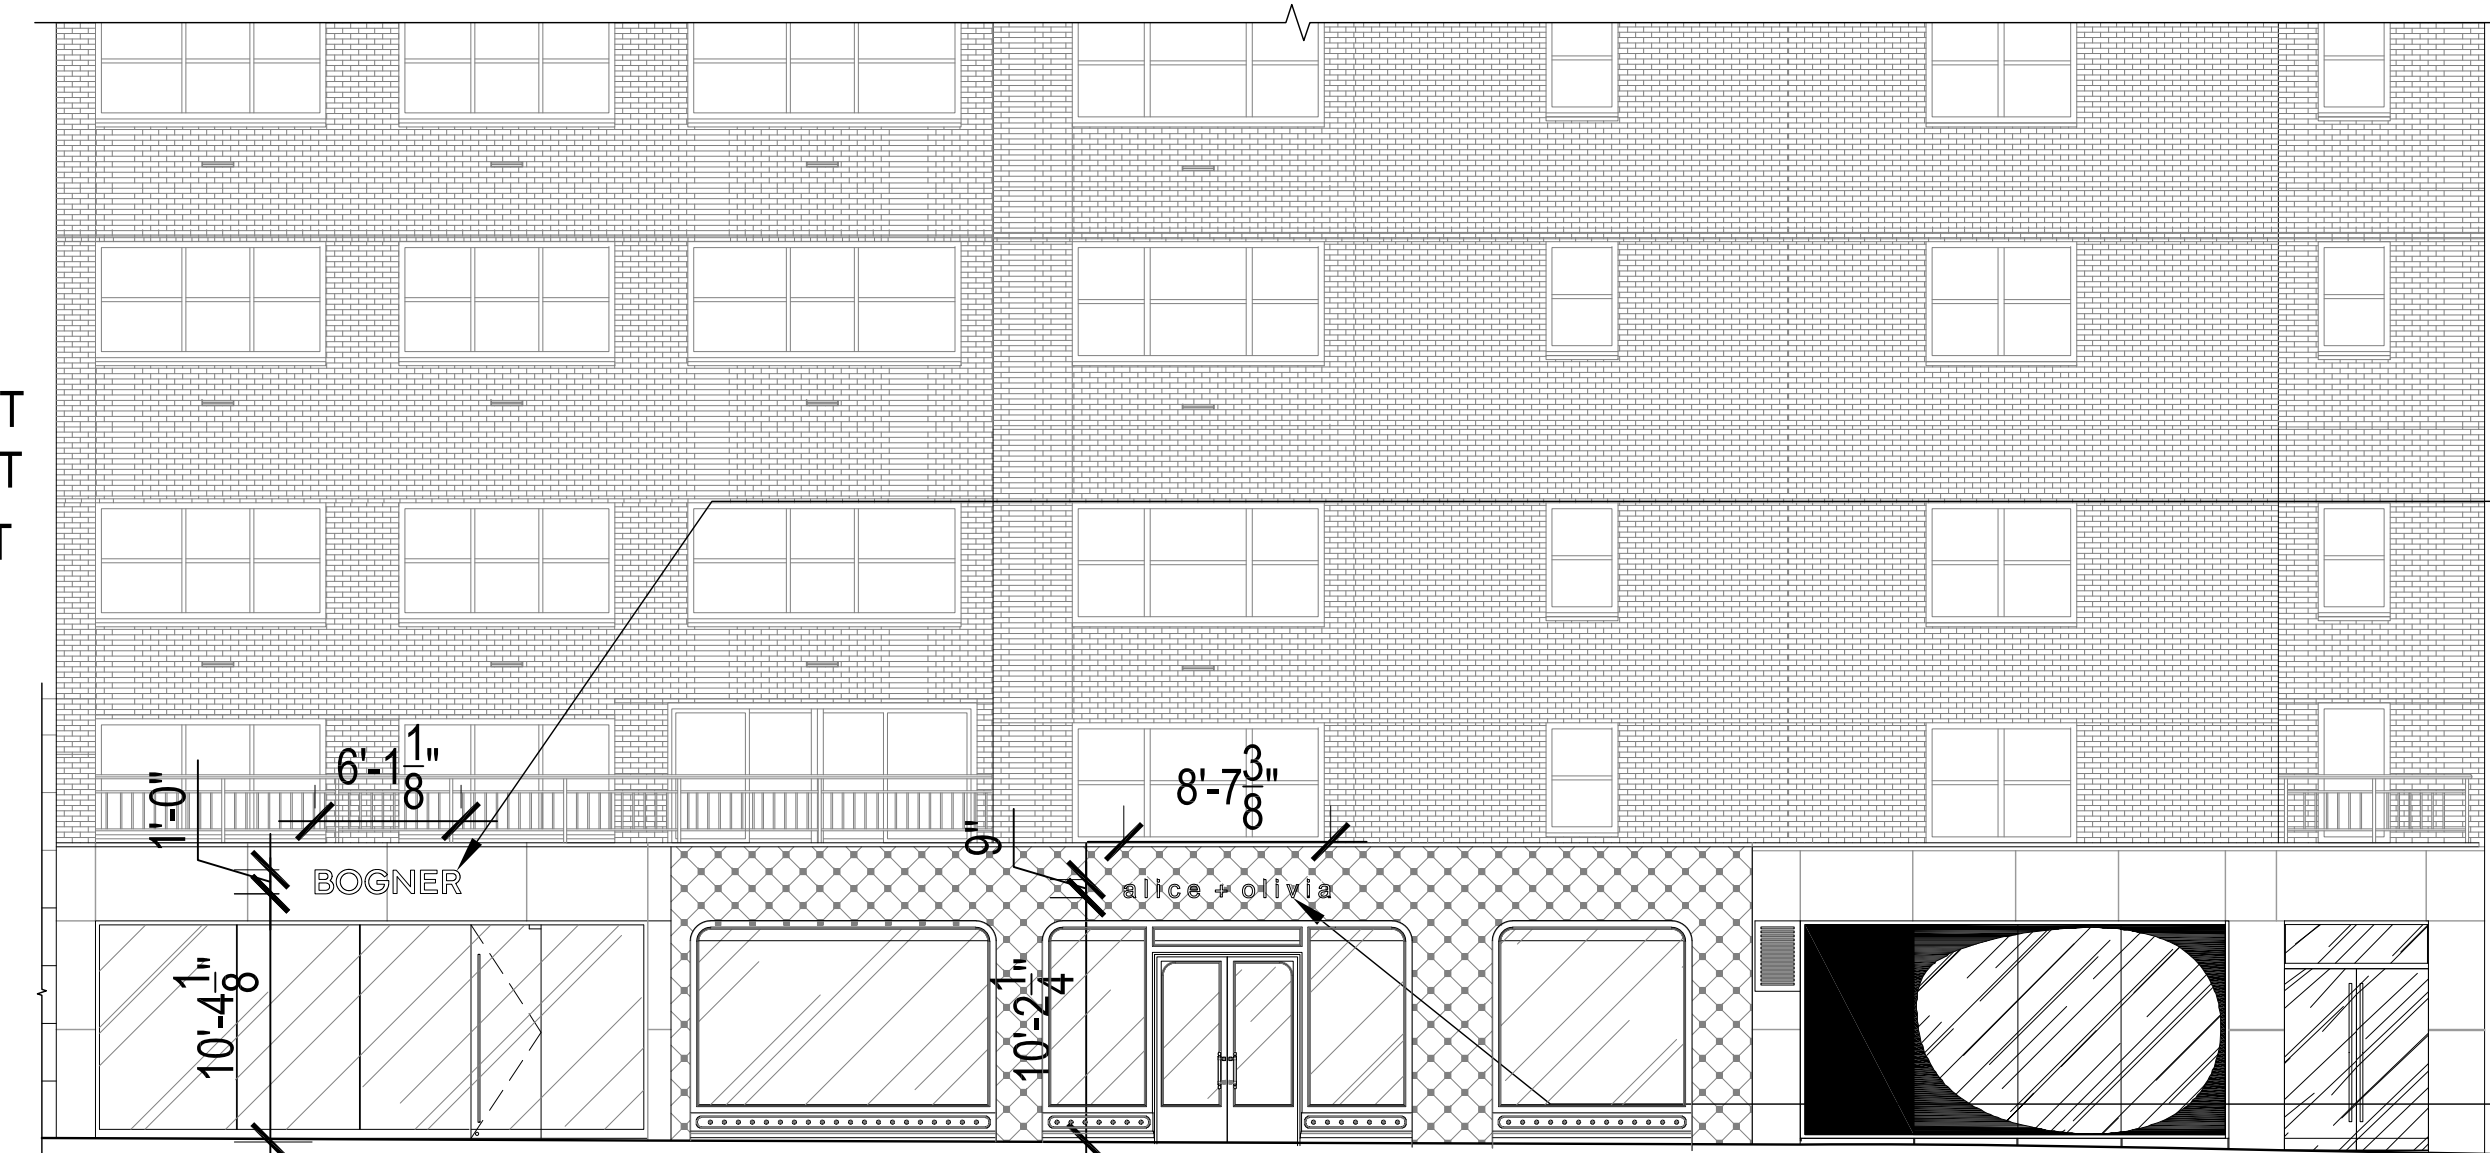

EXISTING
ADJACENT
RETAIL SIGNAGE
11'-11" A.F.F.
BULKHEAD
9'-3" A.F.F.
S.F. OPENING
HEIGHT
8'-1" A.F.F.
TOP OF GLAZING
PROPOSED ALICE
+ OLIVIA BRASS
SIGNAGE

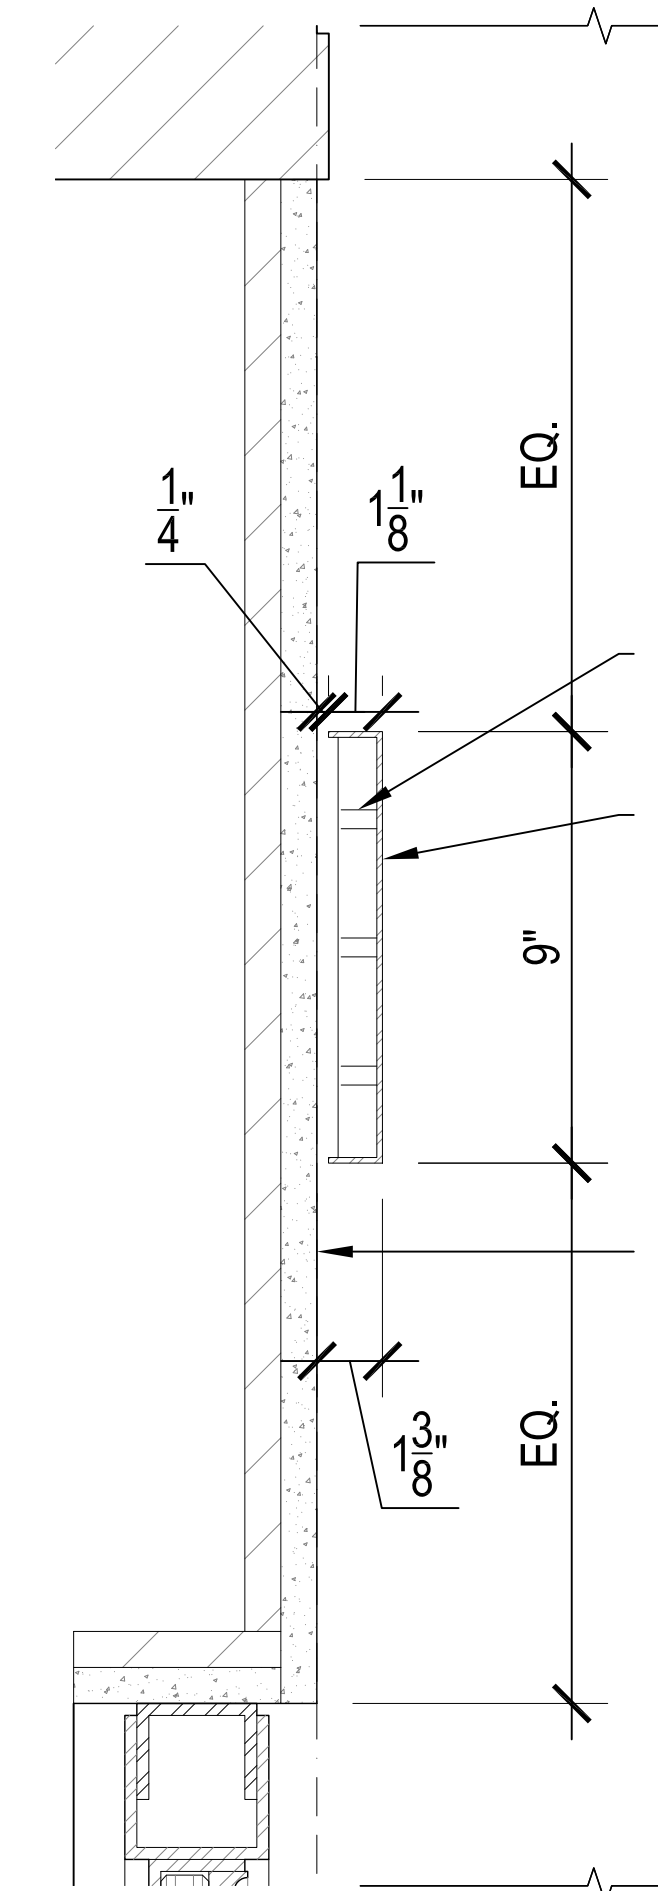

$\frac{3}{8}$ " DIA. PIN
MOUNTS
BRASS CHANNEL
CUT LETTERING
ON FACE &
RETURN

LIMESTONE
FACADE

5 PROPOSED A+O GROUND FLOOR STOREFRONT LIMESTONE CLADDING
1/2"=1'-0"

7 755 MADISON BUILDING & STOREFRONTS SIGNAGE ELEVATION
1/8"=1'-0"

8 PROPOSED A+O GROUND FLOOR STOREFRONT SIGNAGE DETAIL
3"=1'-0"

ARCHITECT

**SUGAR
HOUSE**
DESIGN & ARCHITECTURE
SUGARHOUSE ARCHITECTURE, PLLC
340 WEST 89th ST.
NYC, 10024
T: 917.301.3748

ENGINEER

FORUM ENGINEERING, PC
forumpc.com
T: 212.791.1517

alice + olivia
755 MADISON AVE.
NY, NY 10065

STAMP

THESE DRAWINGS AND SPECIFICATIONS ARE THE PROPERTY
AND COPYRIGHT OF ARCHITECT AND SHALL NOT BE USED ON
ANY OTHER WORK EXCEPT BY WRITTEN AGREEMENT WITH
ARCHITECT. DO NOT SCALE BLUEPRINTS.

PROJECT NO.:
DATE: NOVEMBER 22, 2024
DRAWN BY: JN
CHECKED BY:
AREA: X SQ. FT.

#	REVISION	DATE

SHEET TITLE

PROPOSED
STOREFRONT
MATERIALS & DETAILS

SHEET NO.

10



ARCHITECT

**SUGAR
HOUSE**
DESIGN & ARCHITECTURE

SUGARHOUSE ARCHITECTURE, PLLC
340 WEST 89th ST.
NYC, 10024
T: 917.301.3748

ENGINEER

FORUM ENGINEERING, PC
forumpc.com
T: 212.791.1517

alice + olivia
755 MADISON AVE.
NY, NY 10065



THESE DRAWINGS AND SPECIFICATIONS ARE THE PROPERTY
AND COPYRIGHT OF ARCHITECT AND SHALL NOT BE USED ON
ANY OTHER WORK EXCEPT BY WRITTEN AGREEMENT WITH
ARCHITECT. DO NOT SCALE BLUEPRINTS.

PROJECT NO.:
DATE: NOVEMBER 22, 2024
DRAWN BY: JN
CHECKED BY:
AREA: X SQ. FT.

[illegible]

SHEET TITLE

AREA CONTEXT/
STOREFRONT
PRECEDENTS

SHEET NO

11



PROJECT LOCATION
755 MADISON AVE.



GIANVITO ROSSI
961 MADISON AVE.

ALTUZARRA
959 MADISON AVE.

ALEXANDRE BIRMAN
957 MADISON AVE.

MORGANE LE FAY
955 MADISON AVE.



LANVIN
855 MADISON AVE.

LAFAYETTE 148
853 MADISON AVE.



823 MADISON AVE.



ZADIG & VOLTAIRE
845 MADISON AVE.

ARCHITECT

SUGAR HOUSE
DESIGN & ARCHITECTURE
SUGARHOUSE ARCHITECTURE, PLLC
340 WEST 89th ST.
NYC, 10024
T: 917.301.3748

ENGINEER

FORUM ENGINEERING, PC
forumpc.com
T: 212.791.1517

alice + olivia
755 MADISON AVE.
NY, NY 10065

STAMP

REGISTERED ARCHITECT
JESSICA NAHON
040043
STATE OF NEW YORK

THESE DRAWINGS AND SPECIFICATIONS ARE THE PROPERTY AND COPYRIGHT OF ARCHITECT AND SHALL NOT BE USED ON ANY OTHER WORK EXCEPT BY WRITTEN AGREEMENT WITH ARCHITECT. DO NOT SCALE BLUEPRINTS.

PROJECT NO.:
DATE: NOVEMBER 22, 2024
DRAWN BY: JN
CHECKED BY:
AREA: X SQ. FT.

#	REVISION	DATE

SHEET TITLE

AREA CONTEXT/
STOREFRONT
PRECEDENTS

SHEET NO.

12



755 MADISON AVE FACADE @ 1999



755 & 753 MADISON AVE FACADE @ 2001



755 MADISON AVE FACADE @ 2005



753 MADISON AVE FACADE @ 2017

ARCHITECT

SUGARHOUSE
DESIGN & ARCHITECTURE
SUGARHOUSE ARCHITECTURE, PLLC
340 WEST 89th ST.
NYC, 10024
T: 212.301.3748

ENGINEER

FORUM ENGINEERING, PC
forumpc.com
T: 212.791.1517

alice + olivia

755 MADISON AVE.
NY, NY 10065

STAMP

REGISTERED ARCHITECT
JESSICA NAHON
040043
STATE OF NEW YORK

THESE DRAWINGS AND SPECIFICATIONS ARE THE PROPERTY
AND COPYRIGHT OF ARCHITECT AND SHALL NOT BE USED ON
ANY OTHER WORK EXCEPT BY WRITTEN AGREEMENT WITH
ARCHITECT. DO NOT SCALE BLUEPRINTS.

PROJECT NO.:

DATE: NOVEMBER 22, 2024

DRAWN BY: JN

CHECKED BY:

AREA: X SQ. FT.

#	REVISION	DATE

SHEET TITLE

HISTORICAL
PRECEDENTS &
CONTEXT

SHEET NO.

13




753 MADISON AVE FACADE @ 2017



755 & 753 MADISON AVE FACADE @ 2015



755 MADISON AVE FACADE @ 2015

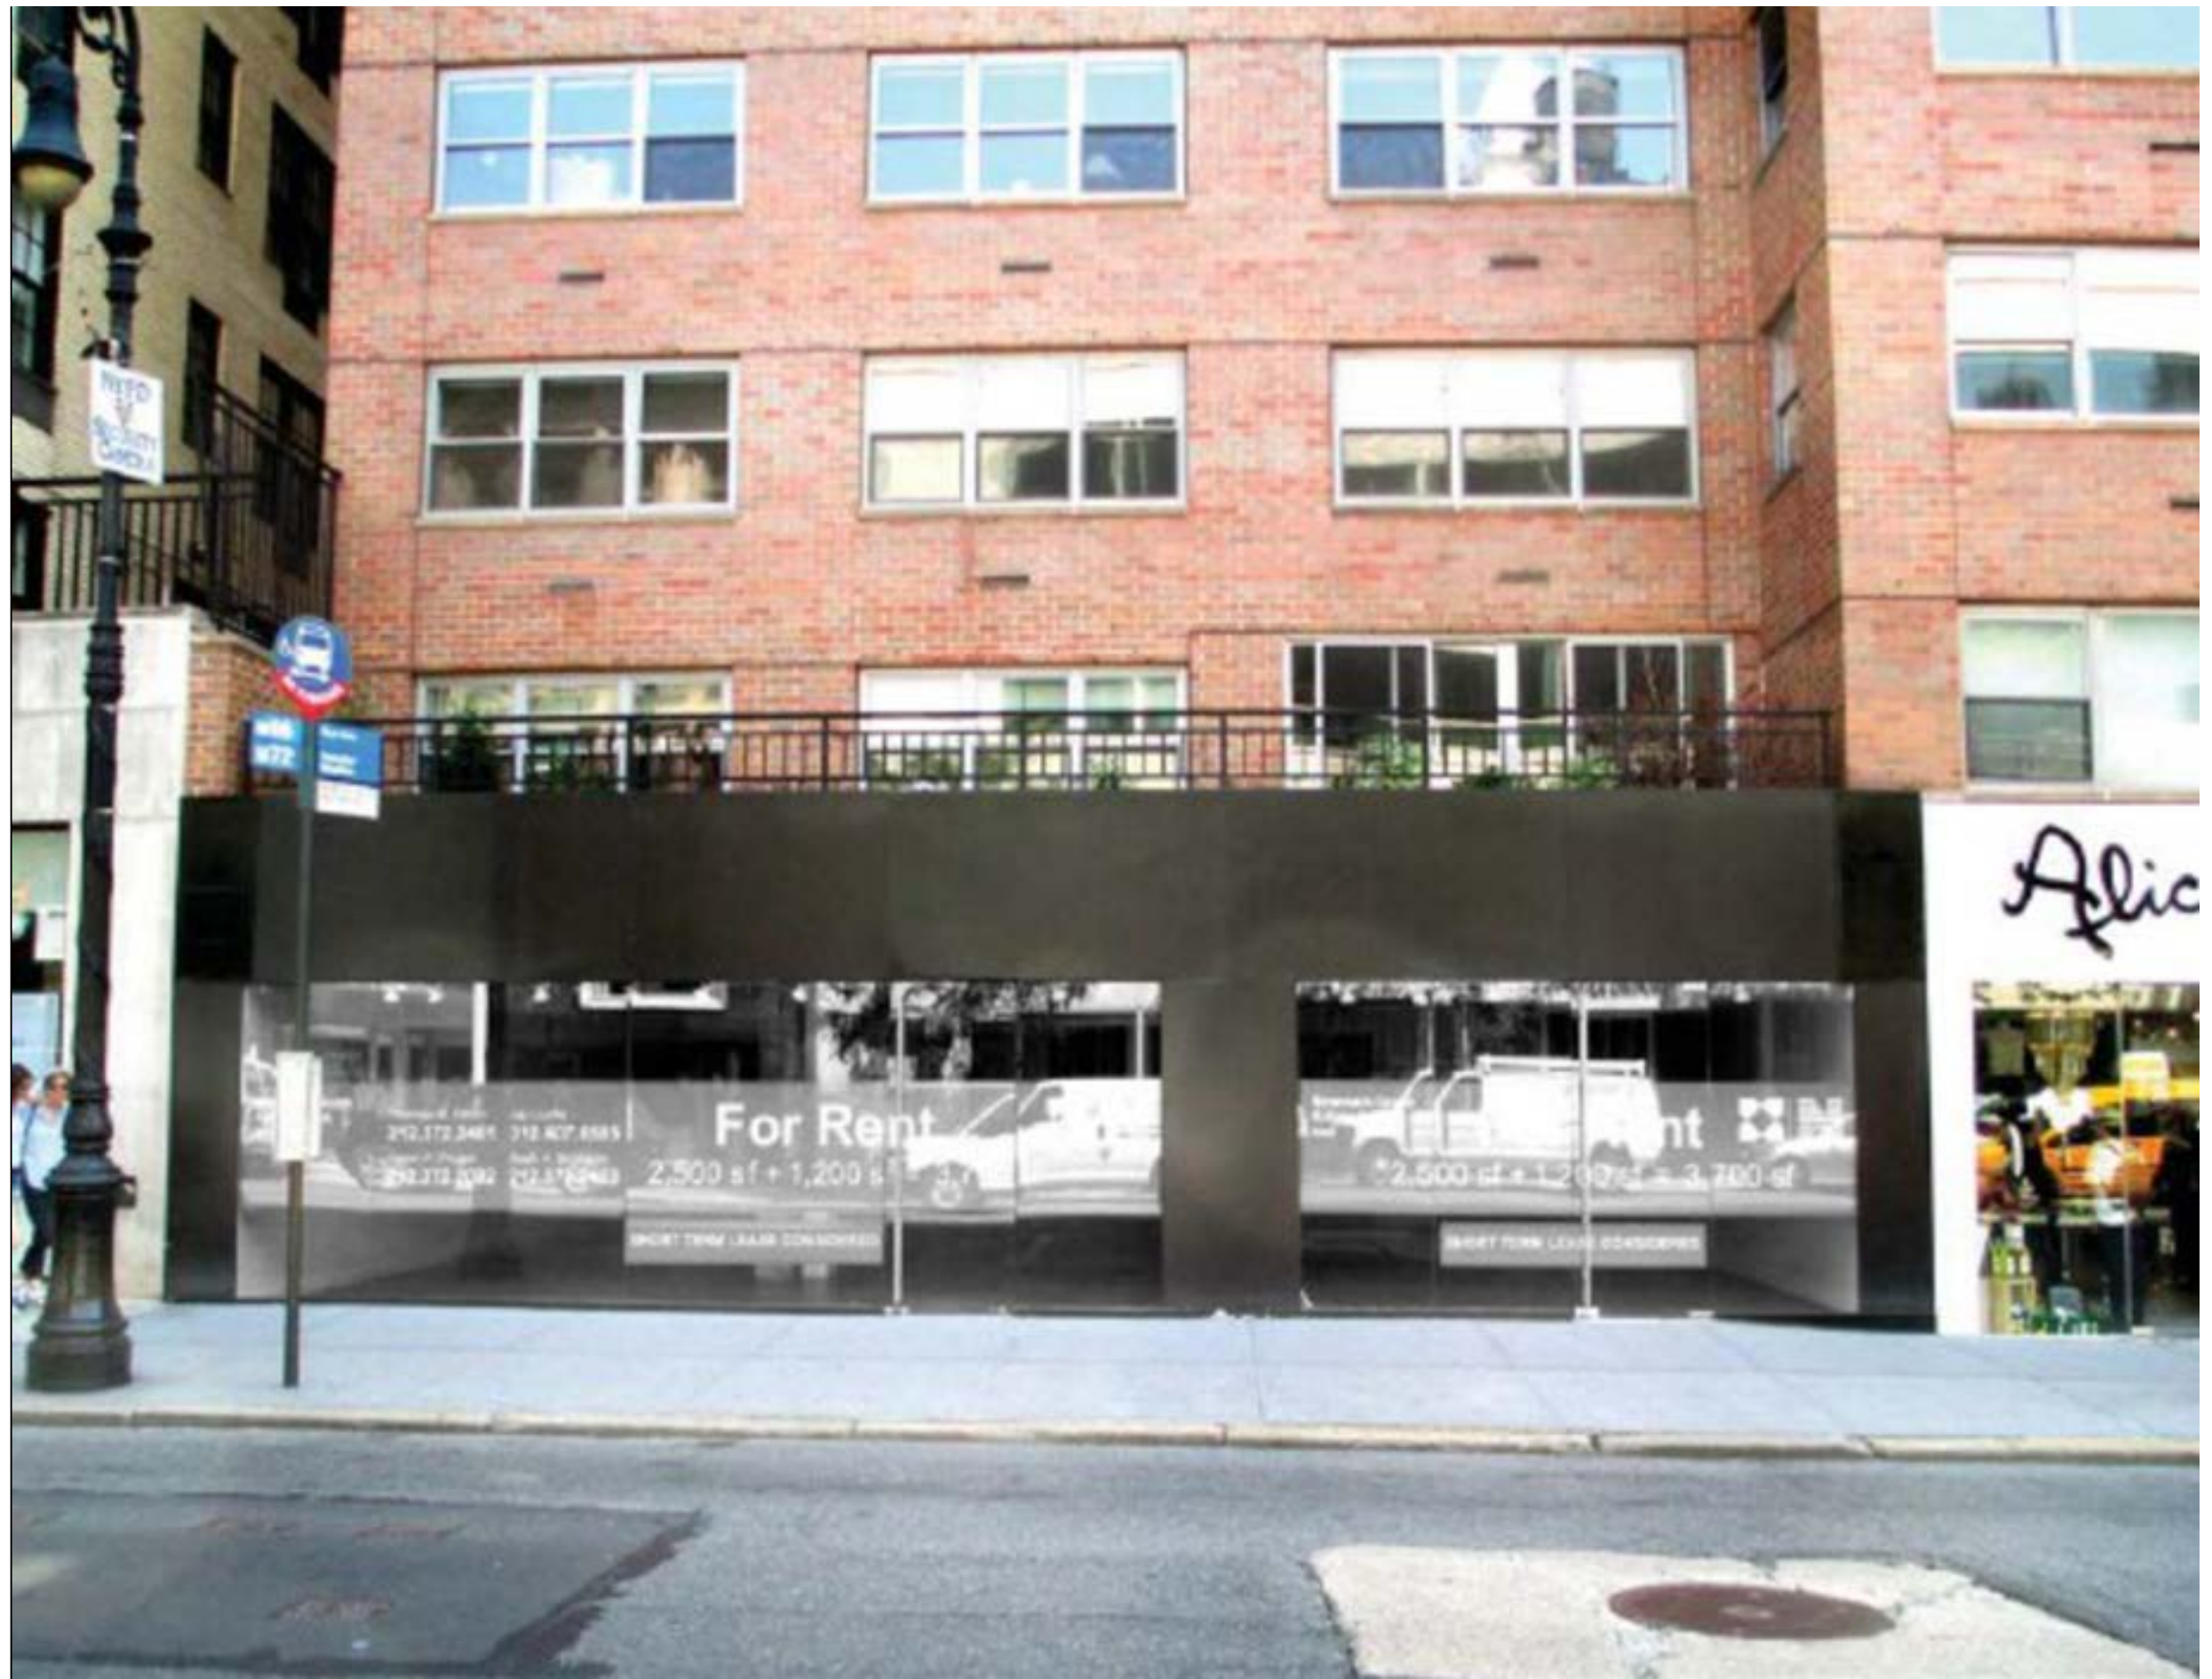

755 MADISON AVE FACADE @ 2015

ARCHITECT

SUGARHOUSE
DESIGN & ARCHITECTURE
SUGARHOUSE ARCHITECTURE, PLLC
340 WEST 89th ST.
NYC, 10024
T: 917.301.3748

ENGINEER

FORUM ENGINEERING, PC
forumpc.com
T: 212.791.1517

alice + olivia

755 MADISON AVE.
NY, NY 10065

STAMP

REGISTERED ARCHITECT
JESSICA NAHON
040043
STATE OF NEW YORK

THESE DRAWINGS AND SPECIFICATIONS ARE THE PROPERTY
AND COPYRIGHT OF ARCHITECT AND SHALL NOT BE USED ON
ANY OTHER WORK EXCEPT BY WRITTEN AGREEMENT WITH
ARCHITECT. DO NOT SCALE BLUEPRINTS.

PROJECT NO.:

DATE: NOVEMBER 22, 2024

DRAWN BY: JN

CHECKED BY:

AREA: X SQ. FT.


#	REVISION	DATE

SHEET TITLE

HISTORICAL
PRECEDENTS &
CONTEXT

SHEET NO.

14

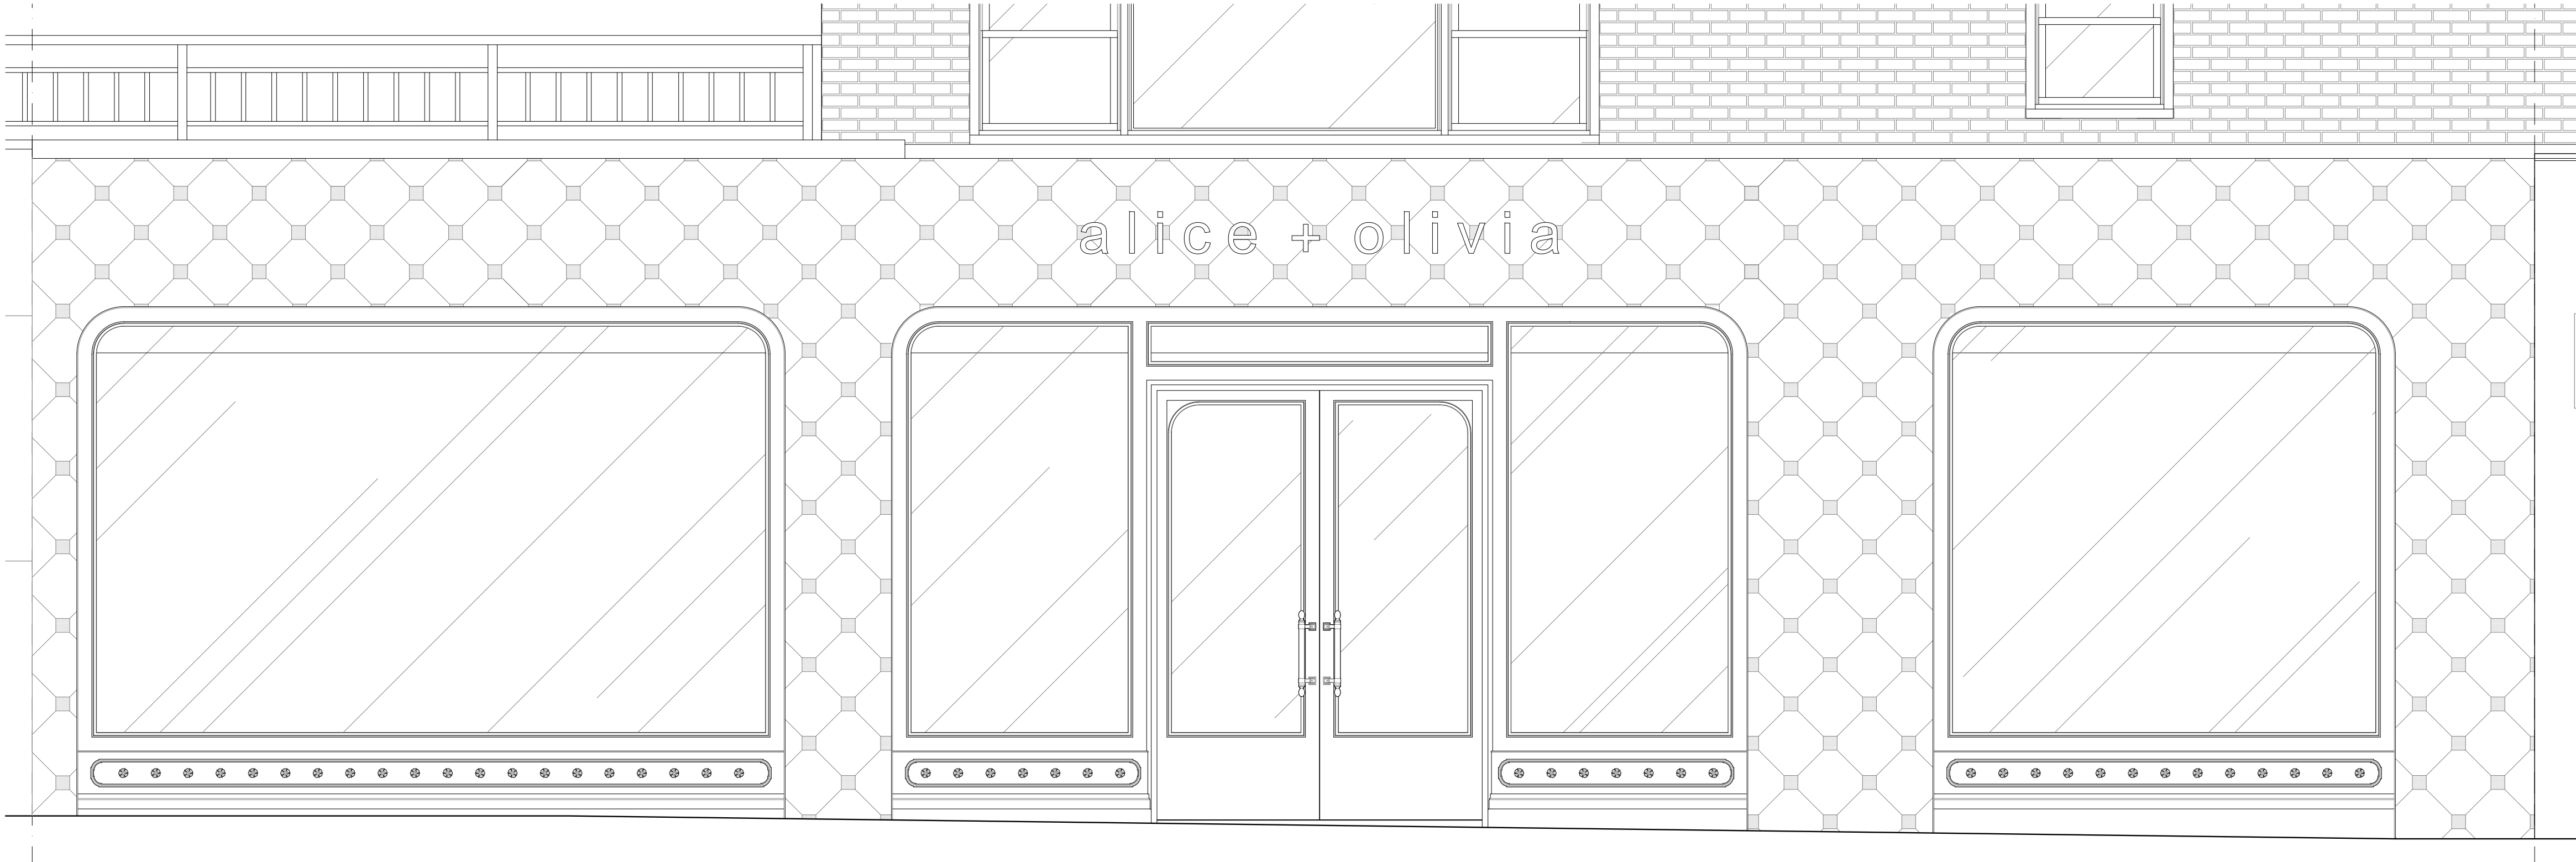

1 PROPOSED STOREFRONT ELEVATION

NTS



2 PROPOSED STOREFRONT RENDERING

NTS

ARCHITECT
**SUGAR
HOUSE**
DESIGN & ARCHITECTURE
SUGARHOUSE ARCHITECTURE, PLLC
340 WEST 89th ST.
NYC, 10024
T: 917.301.3748

ENGINEER

FORUM ENGINEERING, PC
forumpc.com
T: 212.791.1517

alice + olivia
755 MADISON AVE.
NY, NY 10065



THESE DRAWINGS AND SPECIFICATIONS ARE THE PROPERTY
AND COPYRIGHT OF ARCHITECT AND SHALL NOT BE USED ON
ANY OTHER WORK EXCEPT BY WRITTEN AGREEMENT WITH
ARCHITECT. DO NOT SCALE BLUEPRINTS.

PROJECT NO.:
DATE: NOVEMBER 22, 2024
DRAWN BY: JN
CHECKED BY:
AREA: X SQ. FT.

#	REVISION	DATE

SHEET TITLE
**PROPOSED
STOREFRONT
SUMMARY**

SHEET NO.
15



1 STOREFRONT RENDERING: CLADDING OPTION 2
NTS

ARCHITECT
**SUGAR
HOUSE**
DESIGN & ARCHITECTURE
SUGARHOUSE ARCHITECTURE, PLLC
340 WEST 89th ST.
NYC, 10024
T: 917.301.3748

ENGINEER

FORUM ENGINEERING, PC
forumpc.com
T: 212.791.1517

alice + olivia
755 MADISON AVE.
NY, NY 10065



THESE DRAWINGS AND SPECIFICATIONS ARE THE PROPERTY
AND COPYRIGHT OF ARCHITECT AND SHALL NOT BE USED ON
ANY OTHER WORK EXCEPT BY WRITTEN AGREEMENT WITH
ARCHITECT. DO NOT SCALE BLUEPRINTS.

PROJECT NO.:
DATE: NOVEMBER 22, 2024
DRAWN BY: JN
CHECKED BY:
AREA: X SQ. FT.

#	REVISION	DATE

SHEET TITLE
**APPENDIX:
STOREFRONT
CLADDING ALT.**

SHEET NO.
A