





706-708 Madison Avenue, Frank Easton Newman, 1922
702-704 Madison Avenue & 22 East 63rd Street, Page Ayers Cowley, 2014-16 (LPC Approved 2014)

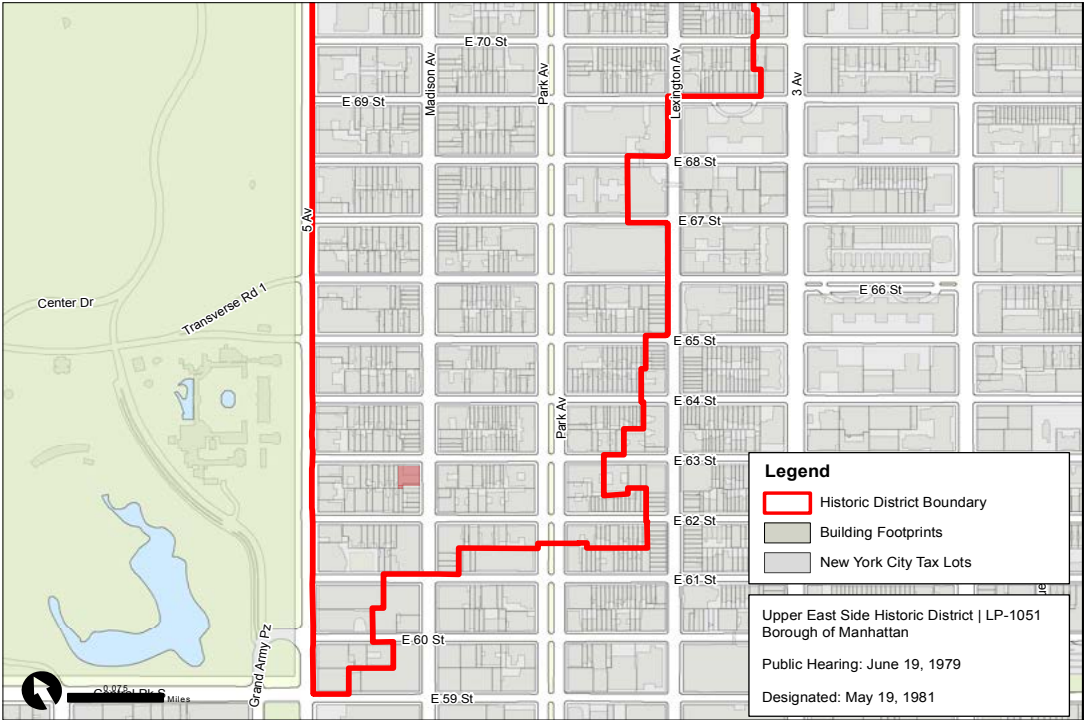

Upper East Side Historic District, 1981

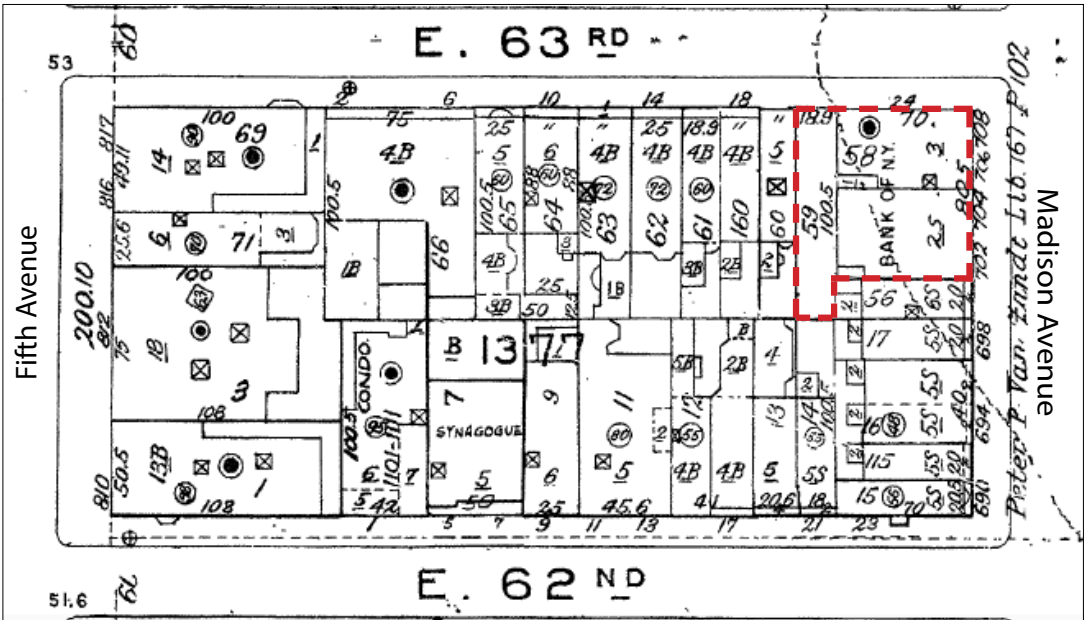

Sanborn Map, 1985



1923 Historic Photo, New York and Trust Company Building (Bankers Magazine)



1940s Tax Photo (MUNI)



1981 LPC Designation Photo, View West on Madison Avenue

1981 LPC Designation Photo, View East on East 63rd Street

Spacesmith
 ARCHITECTURE PLANNING INTERIOR DESIGN
 One New York Plaza, Suite 4200
 New York, NY 10004
 P:212 620 5583
 www.spacesmith.com

PROJECT HERMES OF PARIS-MADISON
 706 MADISON AVE, NEW YORK, NY 10022

DRAWING

DRAWN BY: LN	PROJECT NO: 19002
CHK'D BY: MF	DWG. NO.
SCALE: AS SHOWN	LP-03
DATE: 07/06/2020	PAGE 3 OF 46




2019 Existing Condition Photo, View North on Madison Avenue



2019 Existing Condition Photo, View West on Madison Avenue



2019 Existing Condition Photo, View West on East 63rd Street

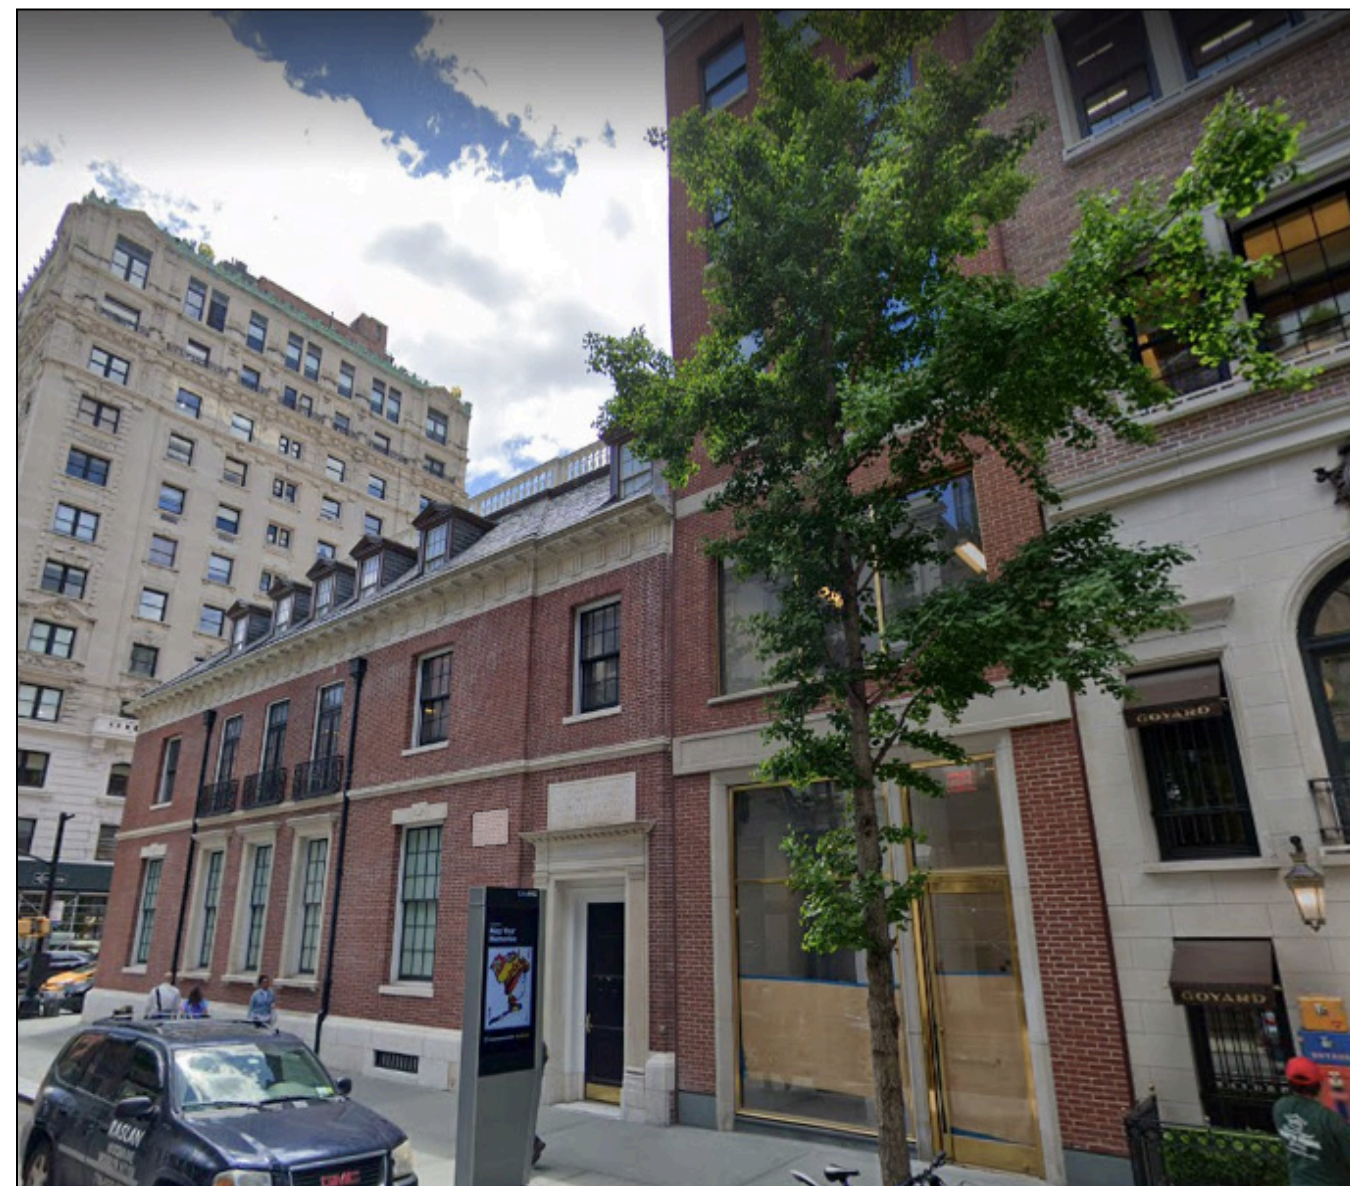

2019 Existing Condition Photo, View East on East 63rd Street

Spacesmith

ARCHITECTURE PLANNING INTERIOR DESIGN
One New York Plaza, Suite 4200
New York, NY 10004
P: 212 620 5583
www.spacesmith.com

PROJECT HERMES OF PARIS-MADISON
706 MADISON AVE, NEW YORK, NY 10022

DRAWING

DRAWN BY: LN	PROJECT NO: 19002
CHK'D BY: MF	DWG. NO.
SCALE: AS SHOWN	LP-05
DATE: 07/06/2020	PAGE 5 OF 46



2 EXISTING PHOTO - 706 MADISON & E 63RD ST
NTS



1 PROPOSED RENDERING - 706 MADISON & E 63RD ST
NTS

Spacesmith
ARCHITECTURE PLANNING INTERIOR DESIGN

One New York Plaza, Suite 4200
New York, NY 10004
P: 212 620 5583
www.spacesmith.com

PROJECT HERMES OF PARIS-MADISON
706 MADISON AVE, NEW YORK, NY 10022
DRAWING EXISTING PHOTOS VS
PROPOSED RENDERINGS

DRAWN BY: LN	PROJECT NO: 19002
CHK'D BY: MF	DWG. NO.
SCALE: AS SHOWN	LP-06
DATE: 07/06/2020	
PAGE 6 OF 46	



2 EXISTING PHOTO - 706 MADISON AVENUE
NTS



1 PROPOSED RENDERING - 706 MADISON AVENUE
NTS

Spacesmith
ARCHITECTURE PLANNING INTERIOR DESIGN
One New York Plaza, Suite 4200
New York, NY 10004
P:212 620 5583
www.spacesmith.com

PROJECT HERMES OF PARIS-MADISON
706 MADISON AVE, NEW YORK, NY 10022
DRAWING EXISTING PHOTOS VS
PROPOSED RENDERINGS

DRAWN BY: LN	PROJECT NO: 19002
CHK'D BY: MF	DWG. NO.
SCALE: AS SHOWN	LP-07
DATE: 07/06/2020	PAGE 7 OF 46



2 EXISTING PHOTO - E 63RD STREET
NTS



1 PROPOSED RENDERING - E 63RD STREET
NTS

Spacesmith
ARCHITECTURE PLANNING INTERIOR DESIGN

One New York Plaza, Suite 4200
New York, NY 10004
P:212 620 5583
www.spacesmith.com

PROJECT HERMES OF PARIS-MADISON
706 MADISON AVE, NEW YORK, NY 10022

DRAWING EXISTING PHOTOS VS
PROPOSED RENDERINGS


DRAWN BY: LN	PROJECT NO: 19002
CHK'D BY: MF	DWG. NO.
SCALE: AS SHOWN	LP-08
DATE: 07/06/2020	
PAGE 8 OF 46	




5 BUILDING A ENTRANCE EXISTING PHOTO
NTS




4 BUILDING A ENTRANCE PROPOSED RENDERING
NTS

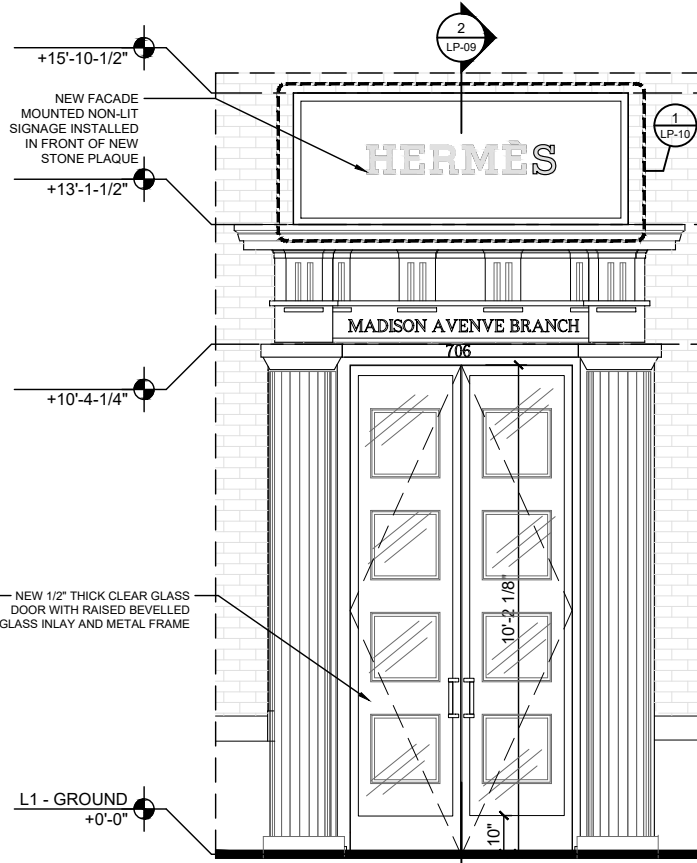


3 BUILDING A ENTRANCE PROPOSED ELEVATION
NTS

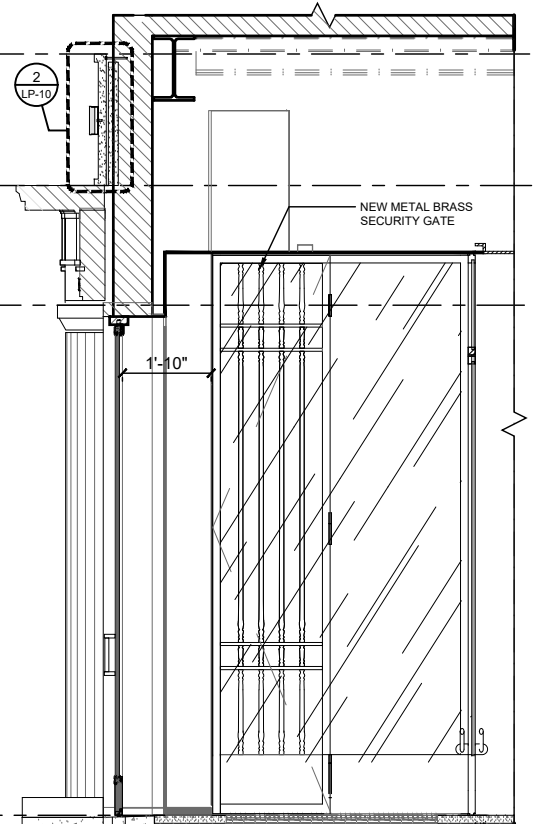

2 BUILDING A ENTRANCE SECTION
NTS

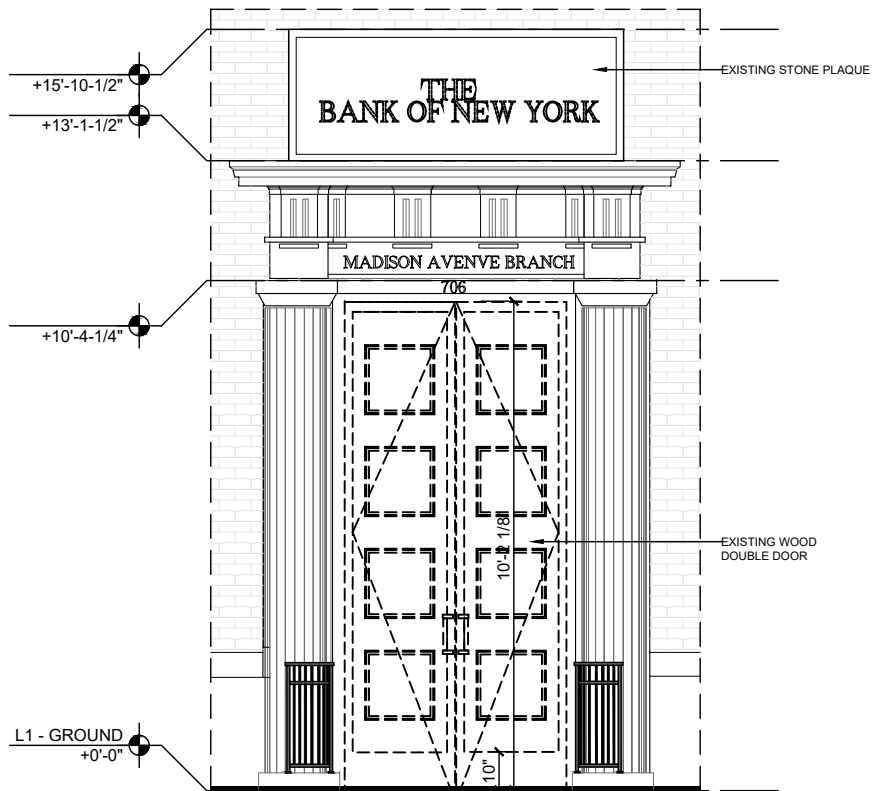

6 BUILDING A EXISTING ENTRANCE ELEVATION
NTS

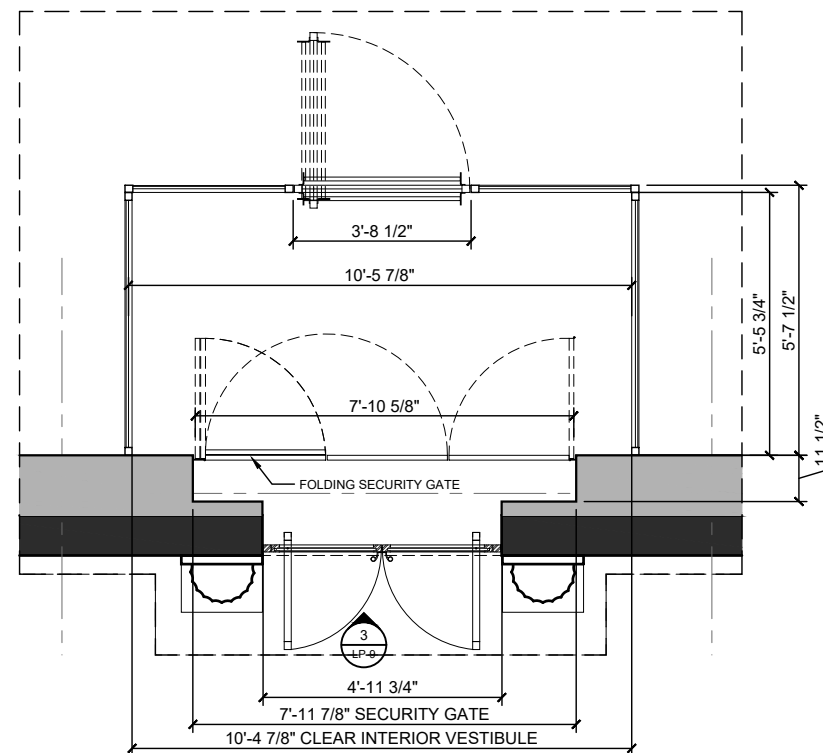

1 BUILDING A ENTRANCE PLAN - ENLARGED PLAN
NTS

Spacesmith
ARCHITECTURE PLANNING INTERIOR DESIGN

One New York Plaza, Suite 4200
New York, NY 10004
P:212 620 5583
www.spacesmith.com

PROJECT HERMES OF PARIS-MADISON
706 MADISON AVE, NEW YORK, NY 10022
DRAWING ENTRY VESTIBULES
BUILDING A ENTRANCE

DRAWN BY: LN

CHK'D BY: MF

SCALE: AS SHOWN

DATE: 07/06/2020

PROJECT NO: 19002

DWG. NO.

LP-09


PAGE 9 OF 46




6 EXISTING PHOTO - SIGNAGE L1 @ EXIT D
NTS



5 PROPOSED SIGNAGE RENDERED ELEVATION
NTS

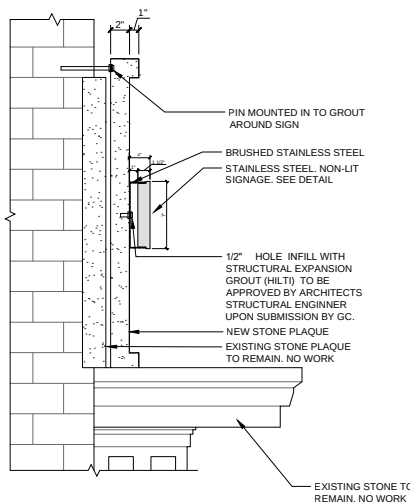

2 ENLARGED SIGNAGE - DETAILS
NTS

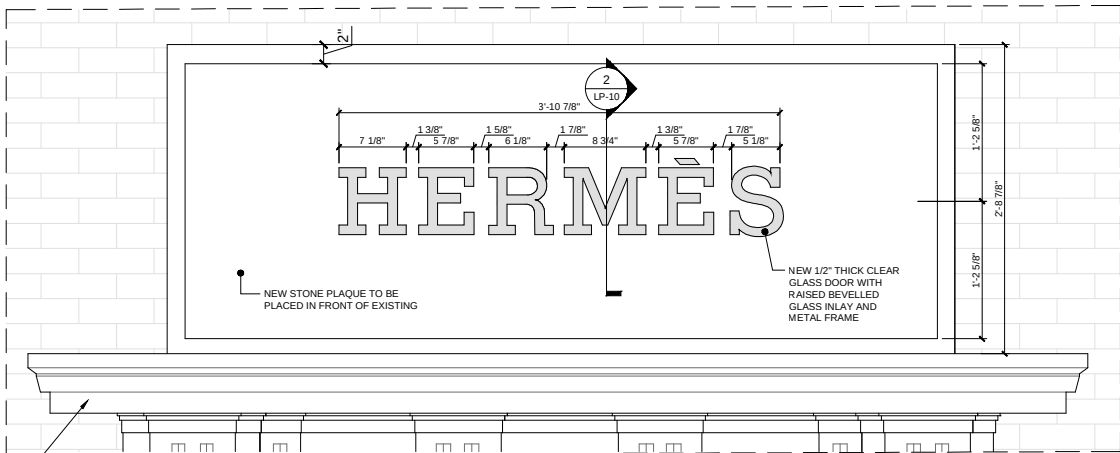


1 PROPOSED SIGNAGE ELEVATION
NTS

Spacesmith
ARCHITECTURE PLANNING INTERIOR DESIGN
One New York Plaza, Suite 4200
New York, NY 10004
P:212 620 5583
www.spacesmith.com

PROJECT HERMES OF PARIS-MADISON
706 MADISON AVE, NEW YORK, NY 10022
DRAWING ENLD. PLANS & ELEVATIONS
SIGNAGE

DRAWN BY: LN	PROJECT NO: 19002
CHK'D BY: MF	DWG. NO.
SCALE: AS SHOWN	LP-10
DATE: 07/06/2020	PAGE 10 OF 46

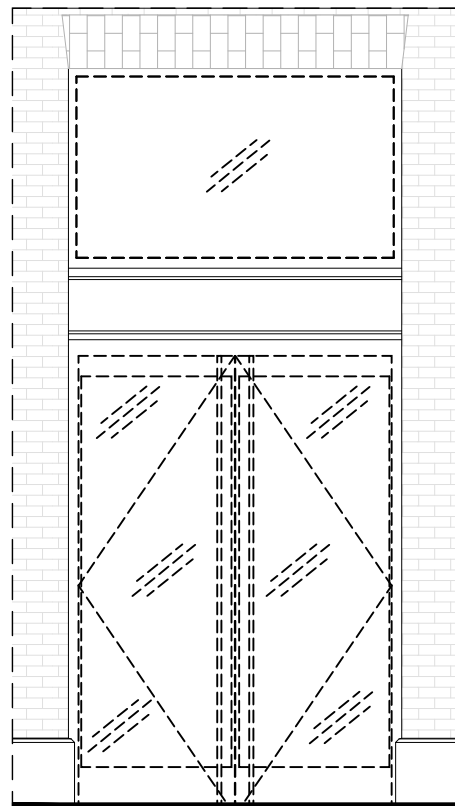


7 BUILDING B MAIN ENTRANCE EXISTING ELEVATION
1/4"=1'-0"



6 BUILDING B MAIN ENTRANCE EXISTING ELEVATION
NTS




5 BUILDING B MAIN ENTRANCE PROPOSED RENDERING
NTS

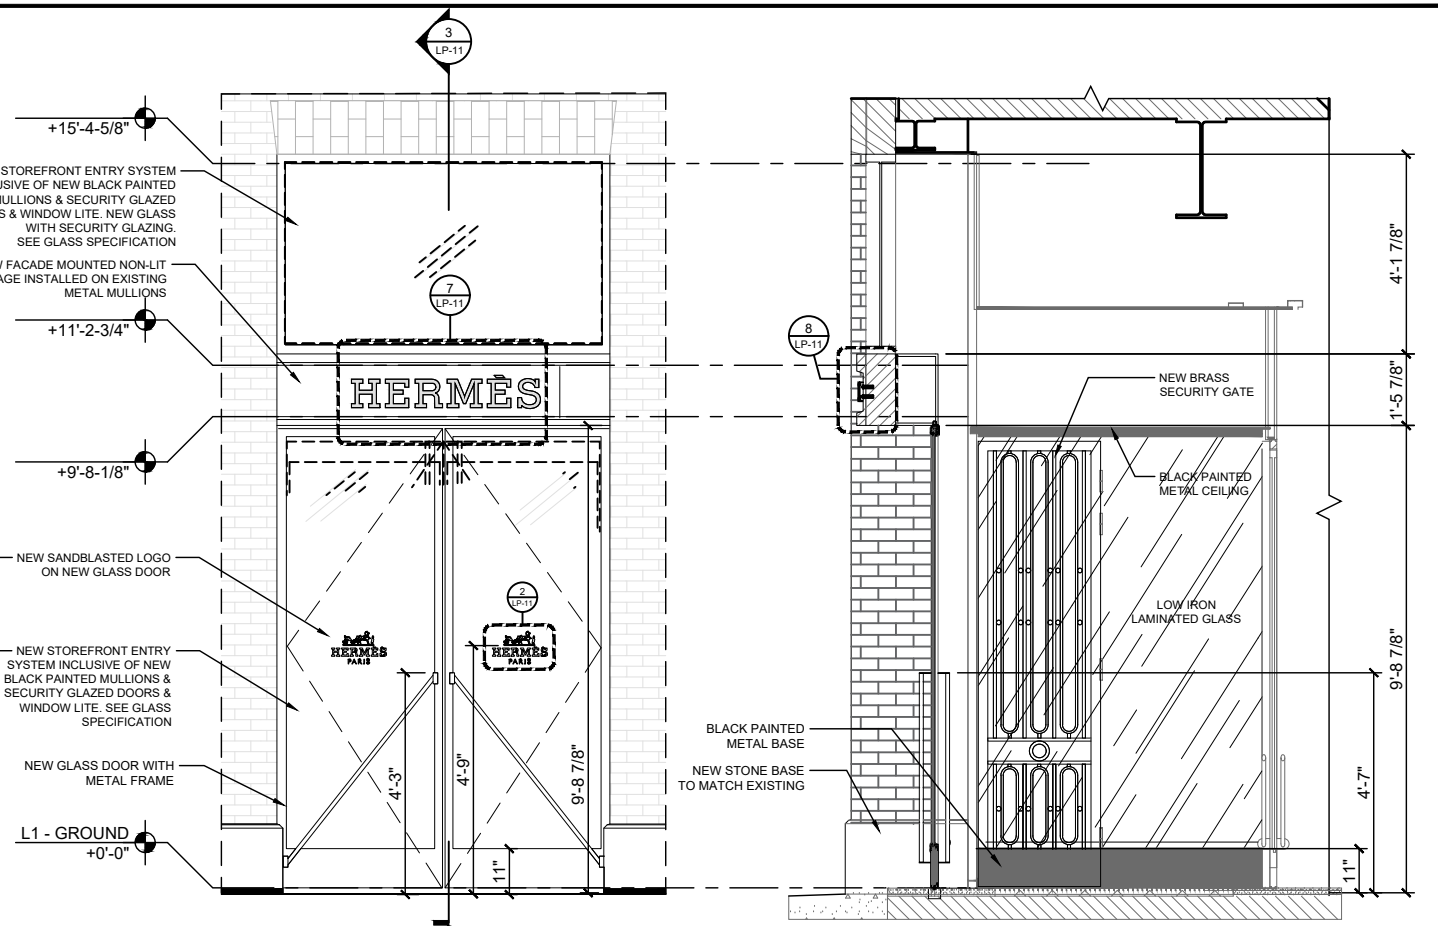


4 BUILDING B MAIN ENTRANCE ELEVATION
1/4"=1'-0"

3 BUILDING B MAIN ENTRANCE SECTION
1/4"=1'-0"

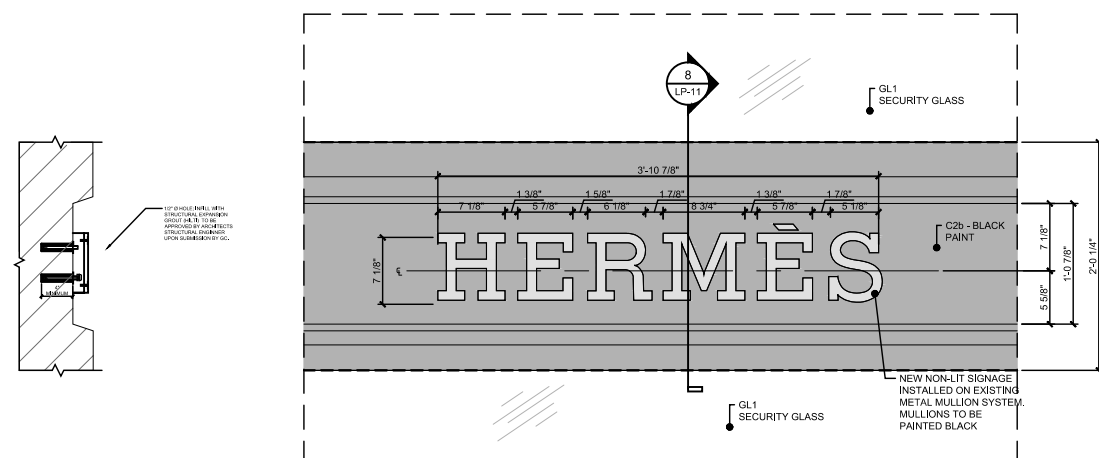


8 SIGNAGE ATTACHMENT DETAIL
NTS

7 PROPOSED SIGNAGE ELEVATION
NTS

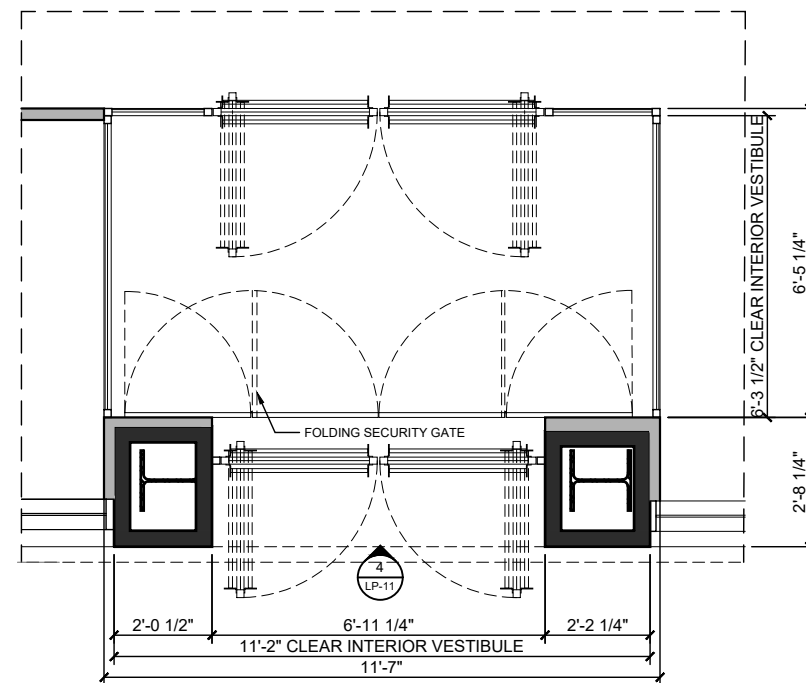

2 BUILDING B MAIN ENTRANCE PLAN - ENLARGED PLAN
1/4"=1'-0"

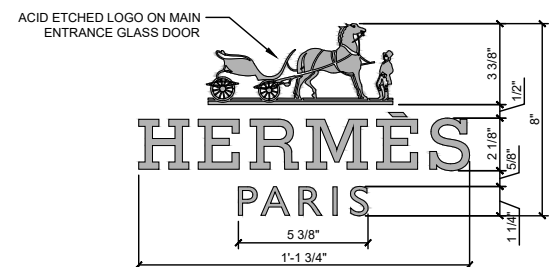

1 ENLARGED STOREFRONT ENTRY DOOR LOGO
1'-1/2"=1'-0"

Spacesmith
ARCHITECTURE PLANNING INTERIOR DESIGN
One New York Plaza, Suite 4200
New York, NY 10004
P:212 620 5583
www.spacesmith.com

PROJECT HERMES OF PARIS-MADISON
706 MADISON AVE, NEW YORK, NY 10022
DRAWING ENTRY VESTIBULES
BUILDING B MAIN ENTRANCE


DRAWN BY: LN
CHK'D BY: MF
SCALE: AS SHOWN
DATE: 07/06/2020
PROJECT NO: 19002
DWG. NO.
LP-11
PAGE 11 OF 46



7 BUILDING C ENTRANCE EXISTING PHOTO
1/4"=1'-0"




6 BUILDING C ENTRANCE PROPOSED RENDERING
1/4"=1'-0"

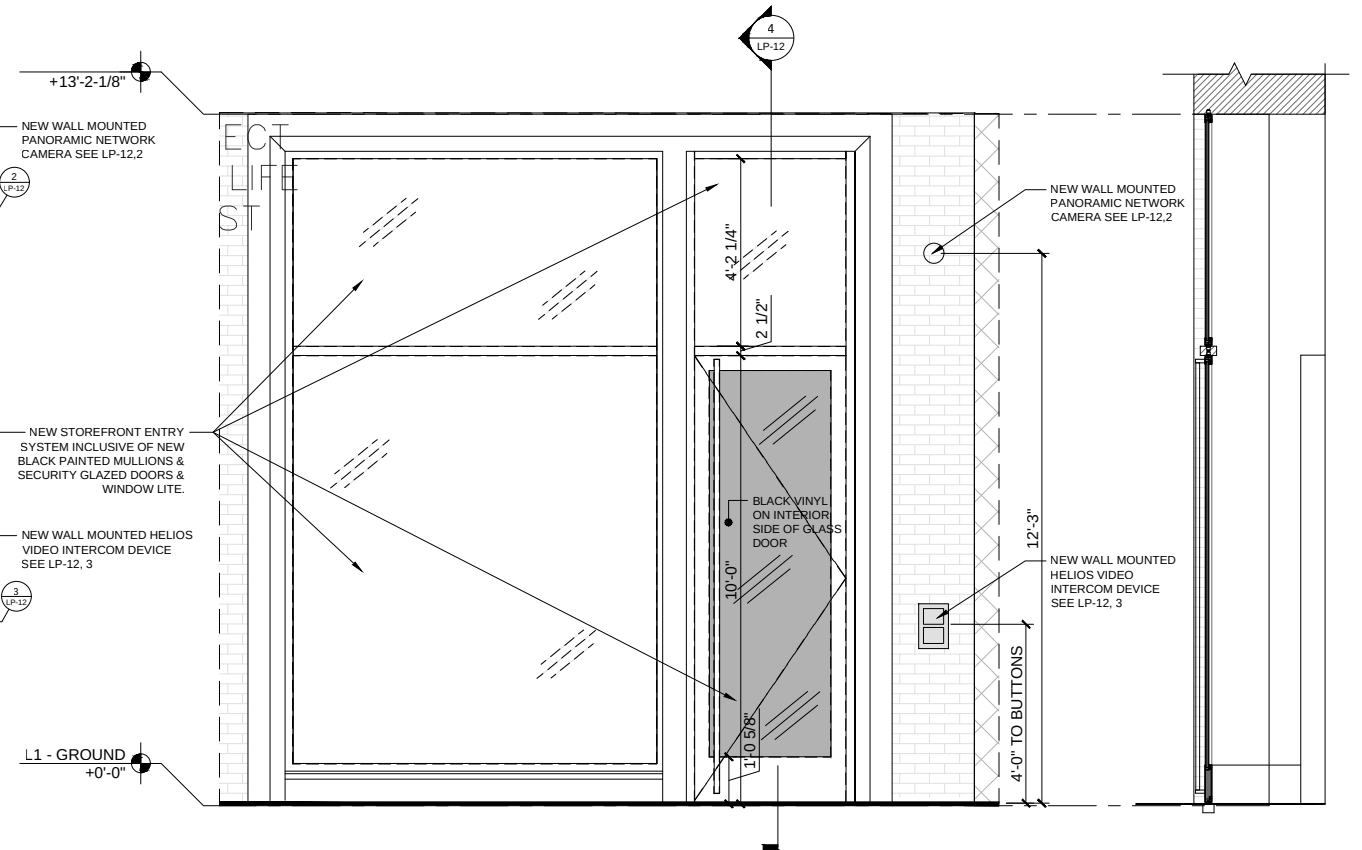

5 BUILDING C ENTRANCE ELEVATION
1/4"=1'-0"

4 BUILDING C ENTRANCE SECTION
1/4"=1'-0"

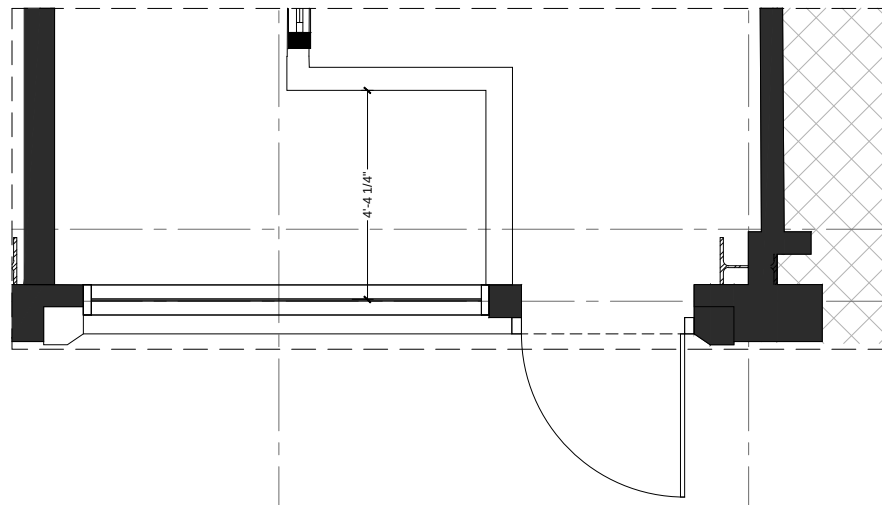


8 EXISTING BUILDING C ENTRANCE PLAN - ENLARGED PLAN
1/4"=1'-0"



3 HELIOS IP - VIDEO INTERCOM
NTS



2 PANORAMIC NETWORK CAMERA
NTS

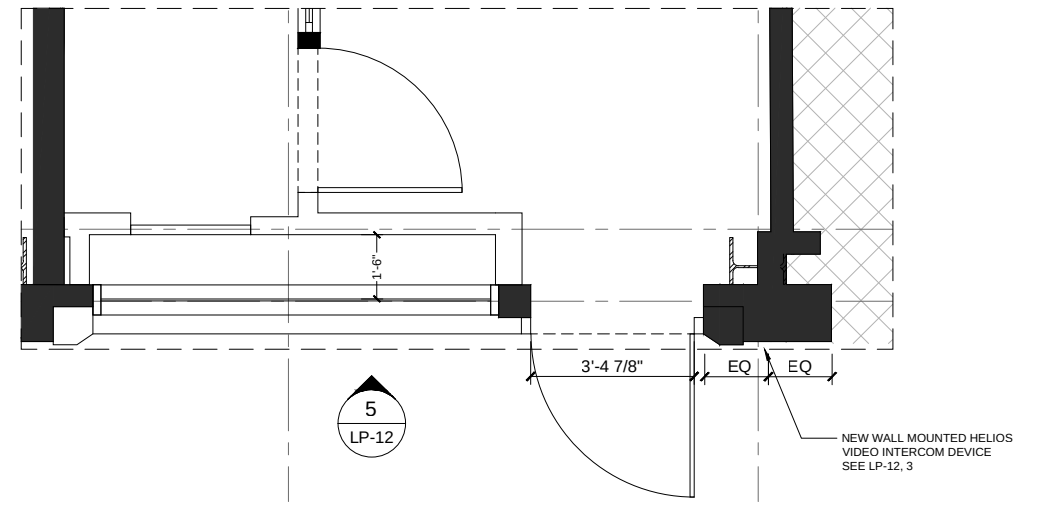

1 BUILDING C ENTRANCE PLAN - ENLARGED PLAN
1/4"=1'-0"

Spacesmith
ARCHITECTURE PLANNING INTERIOR DESIGN

One New York Plaza, Suite 4200
New York, NY 10004
P:212 620 5583
www.spacesmith.com

PROJECT HERMES OF PARIS-MADISON
706 MADISON AVE, NEW YORK, NY 10022

DRAWING ENTRY VESTIBULES
BUILDING C ENTRANCE

DRAWN BY: LN

CHK'D BY: MF

SCALE: AS SHOWN

DATE: 07/06/2020

PROJECT NO: 19002

DWG. NO.

LP-12

PAGE 12 OF 46



1 PHOTO - EXISTING WINDOW
NTS




2 RENDERING - PROPOSED WINDOW BY HOPE'S WINDOWS
NTS


Spacesmith
ARCHITECTURE PLANNING INTERIOR DESIGN
One New York Plaza, Suite 4200
New York, NY 10004
P:212 620 5583
www.spacesmith.com

PROJECT HERMES OF PARIS-MADISON
706 MADISON AVE, NEW YORK, NY 10022
DRAWING WINDOWS

DRAWN BY: LN	PROJECT NO: 19002
CHK'D BY: MF	DWG. NO.
SCALE: AS SHOWN	LP-13
DATE: 07/06/2020	
PAGE 13 OF 31	

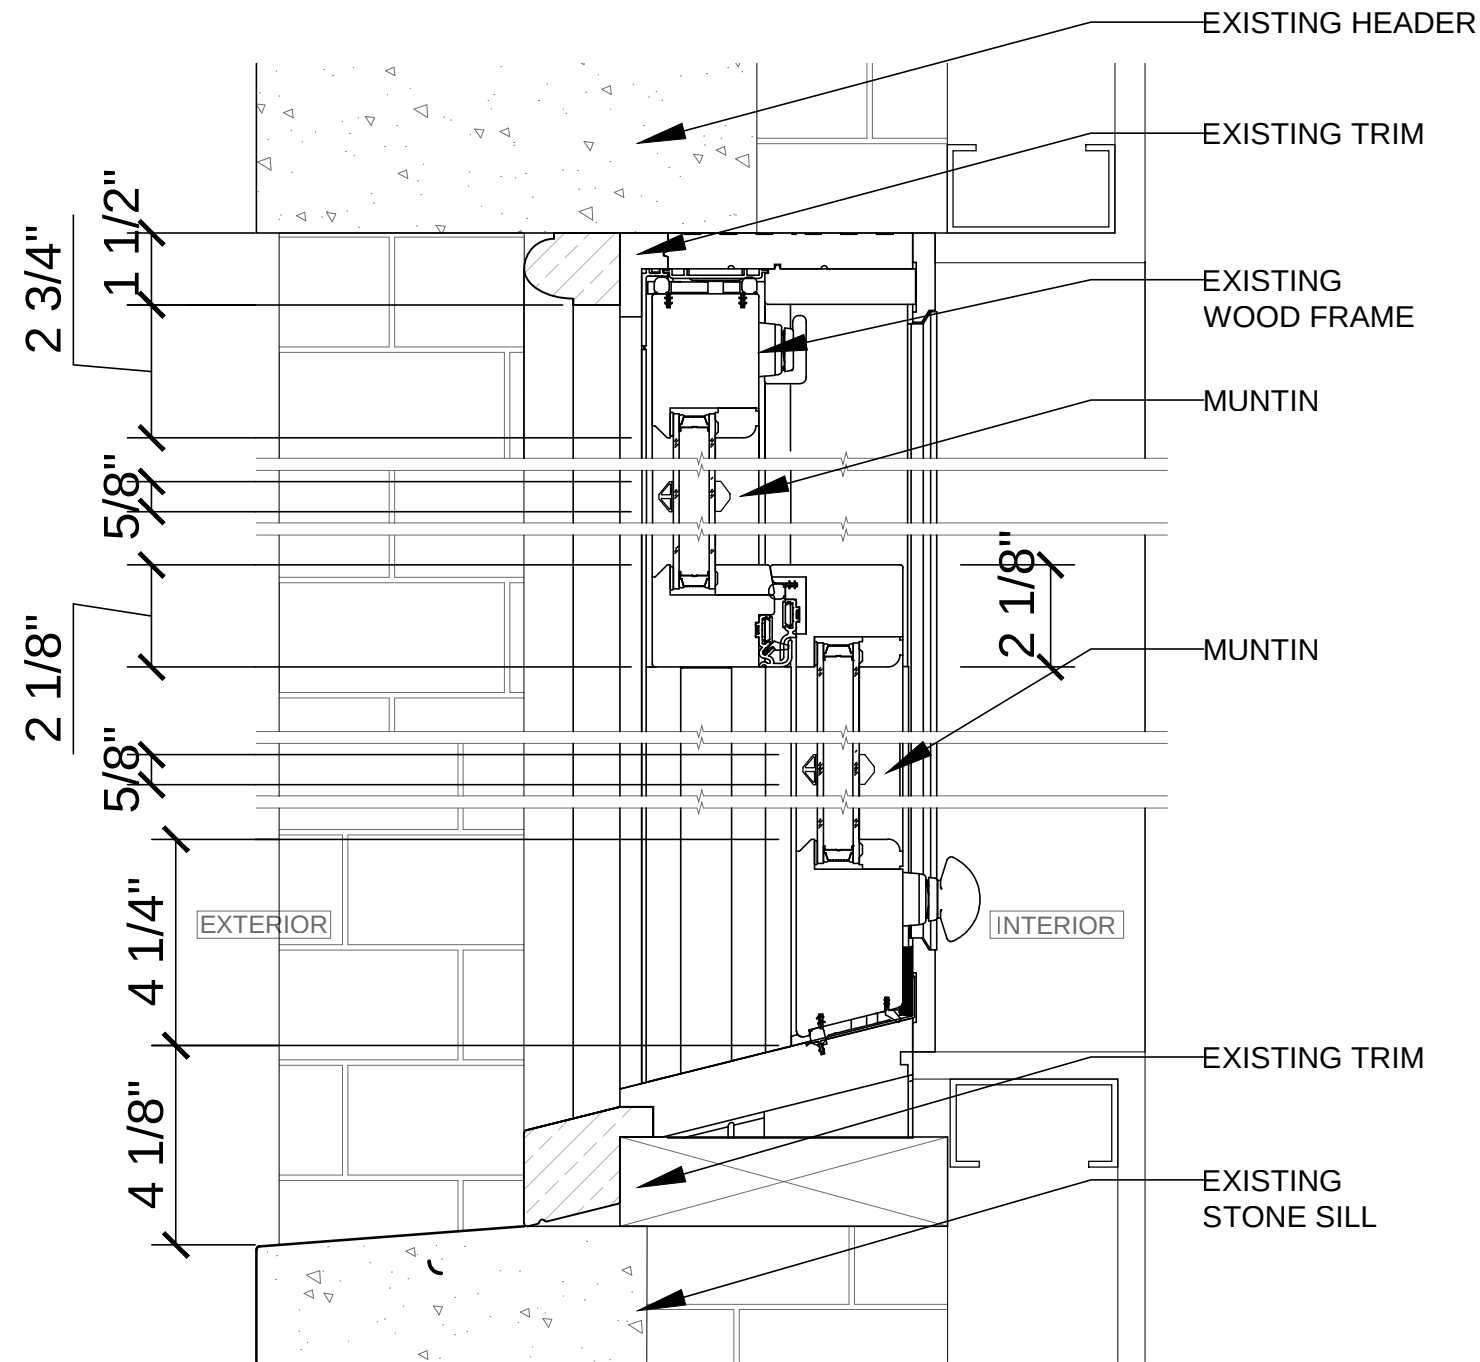

1 ENLARGED SECTION DETAIL - EXISTING L1 WINDOW
3" = 1'-0"

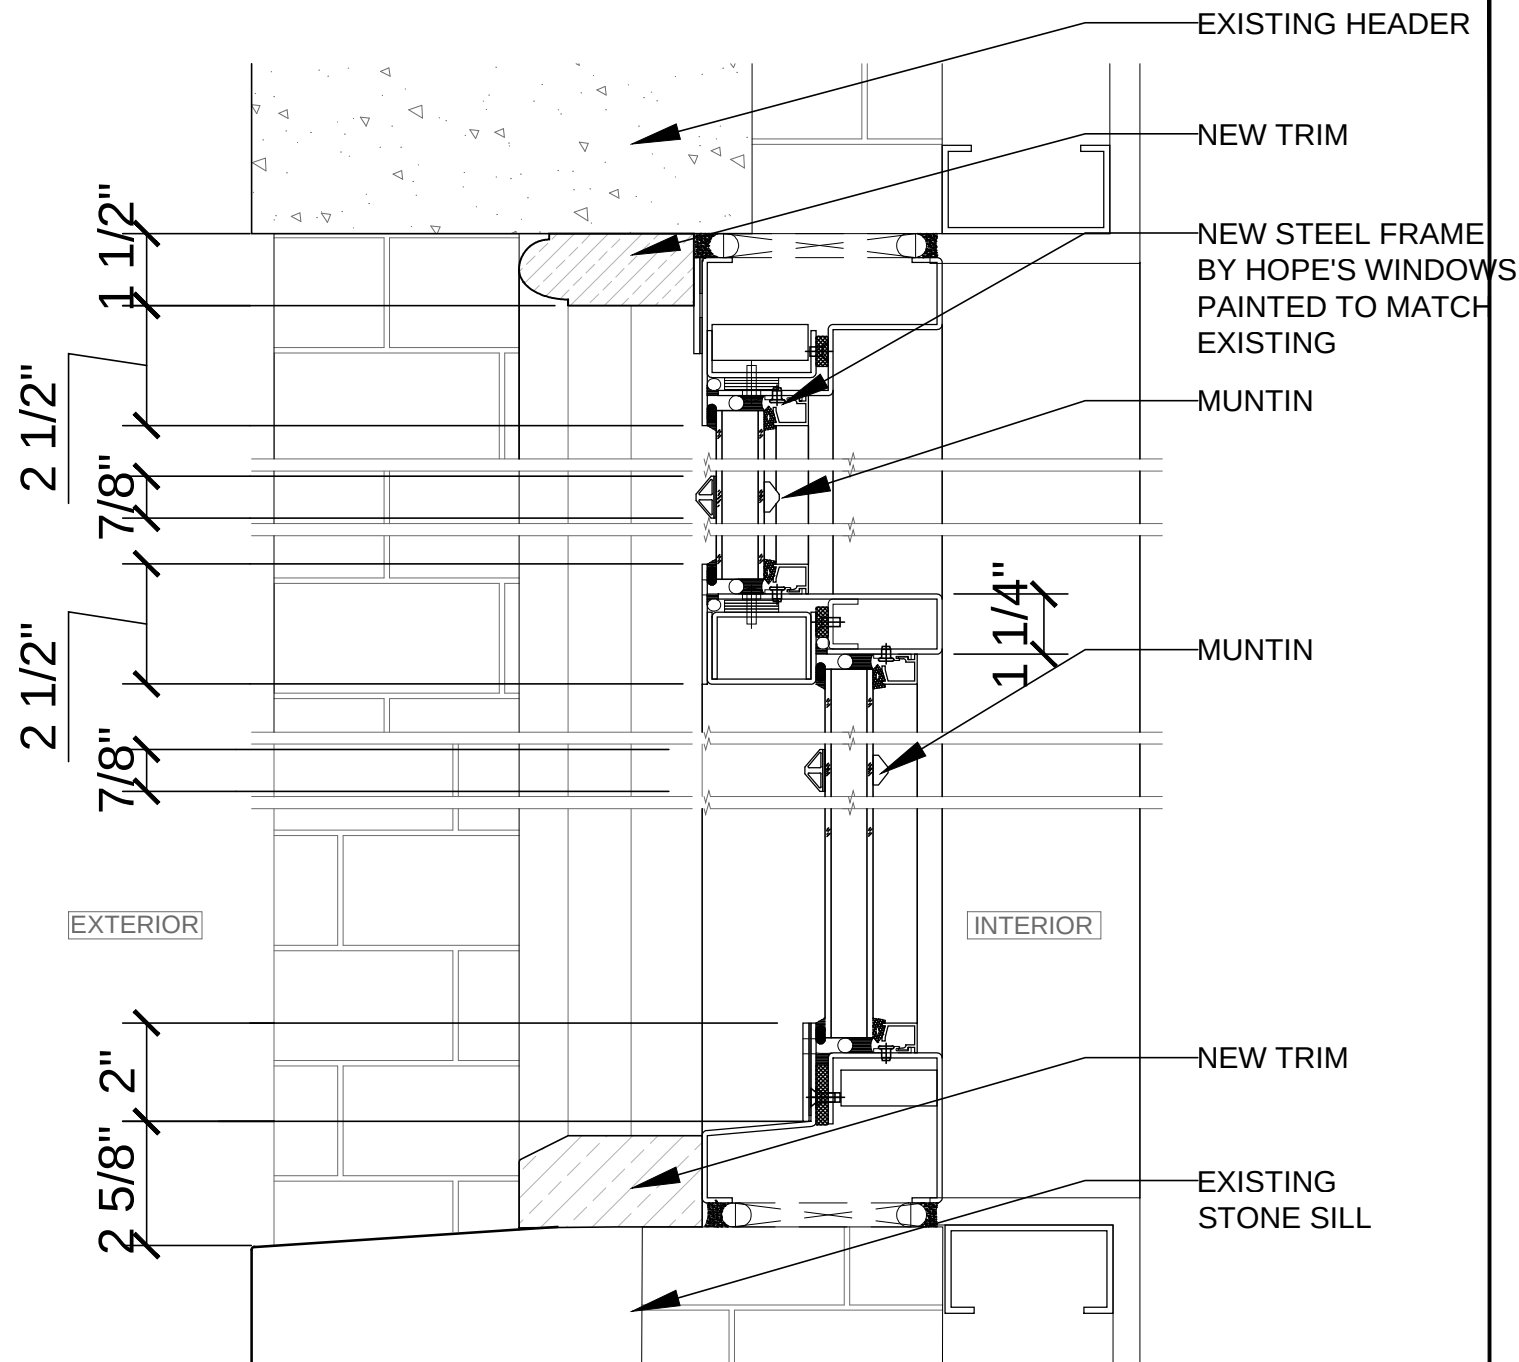

2 ENLARGED SECTION DETAIL - PROPOSED L1 WINDOW
3" = 1'-0"

Spacesmith
ARCHITECTURE PLANNING INTERIOR DESIGN

One New York Plaza, Suite 4200
New York, NY 10004
P: 212 620 5583
www.spacesmith.com

PROJECT HERMES OF PARIS-MADISON
706 MADISON AVE, NEW YORK, NY 10022
DRAWING WINDOWS DETAILS

DRAWN BY: LN
CHK'D BY: MF
SCALE: AS SHOWN
DATE: 07/06/2020


PROJECT NO: 19002

DWG. NO.

LP-14A

PAGE 14 OF 31

INTERIOR

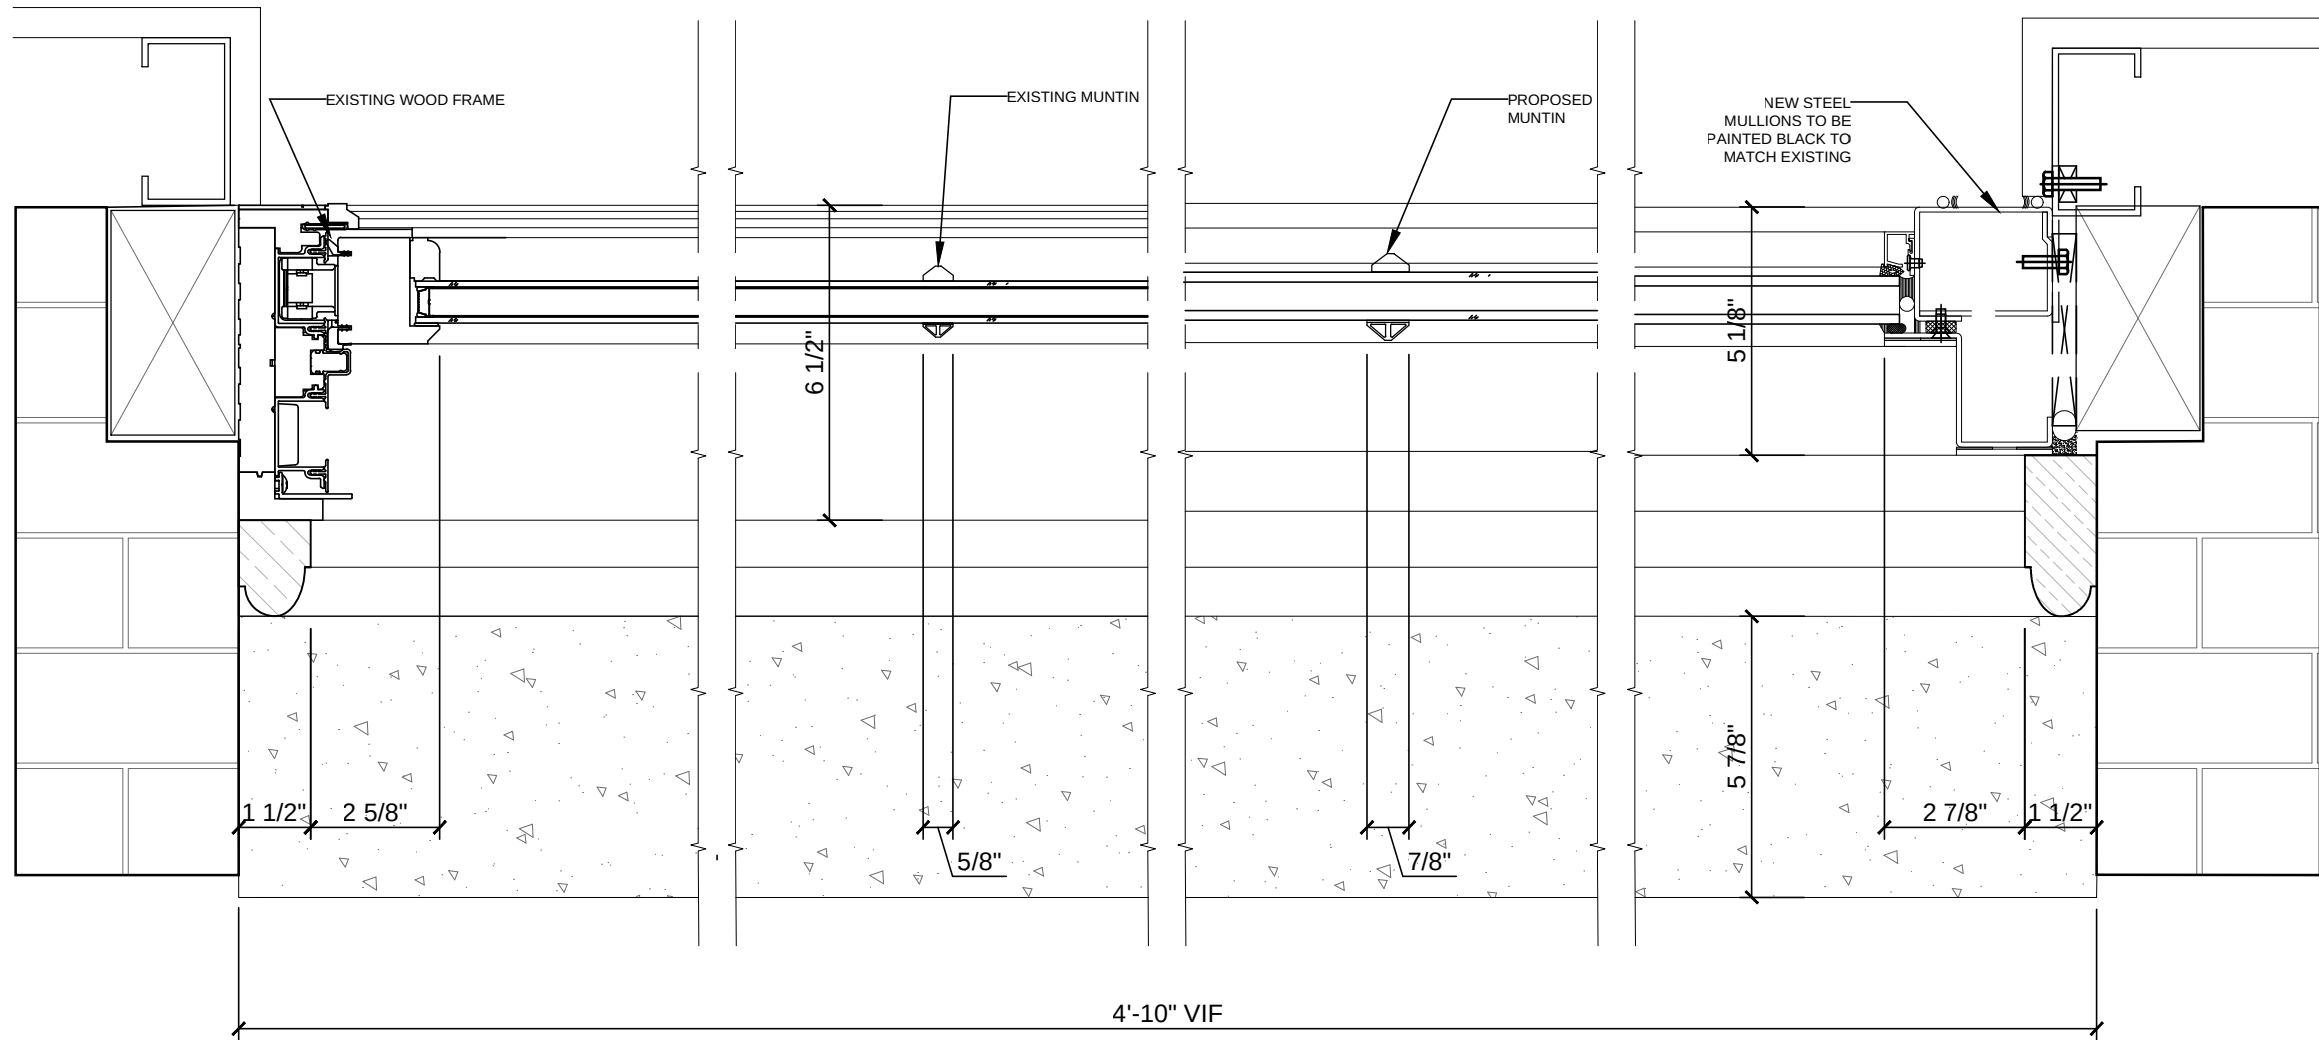

1 ENLARGED SECTION DETAIL - EXISTING L1 WINDOW
3" = 1'-0"

2 ENLARGED SECTION DETAIL - PROPOSED L1 WINDOW
3" = 1'-0"

EXTERIOR

Spacesmith
ARCHITECTURE PLANNING INTERIOR DESIGN

One New York Plaza, Suite 4200
New York, NY 10004
P:212 620 5583
www.spacesmith.com

PROJECT HERMES OF PARIS-MADISON
706 MADISON AVE, NEW YORK, NY 10022
DRAWING WINDOWS DETAILS

DRAWN BY: LN

CHK'D BY: MF

SCALE: AS SHOWN


DATE: 07/06/2020

PROJECT NO: 19002

DWG. NO.

LP-14B

PAGE 14 OF 31

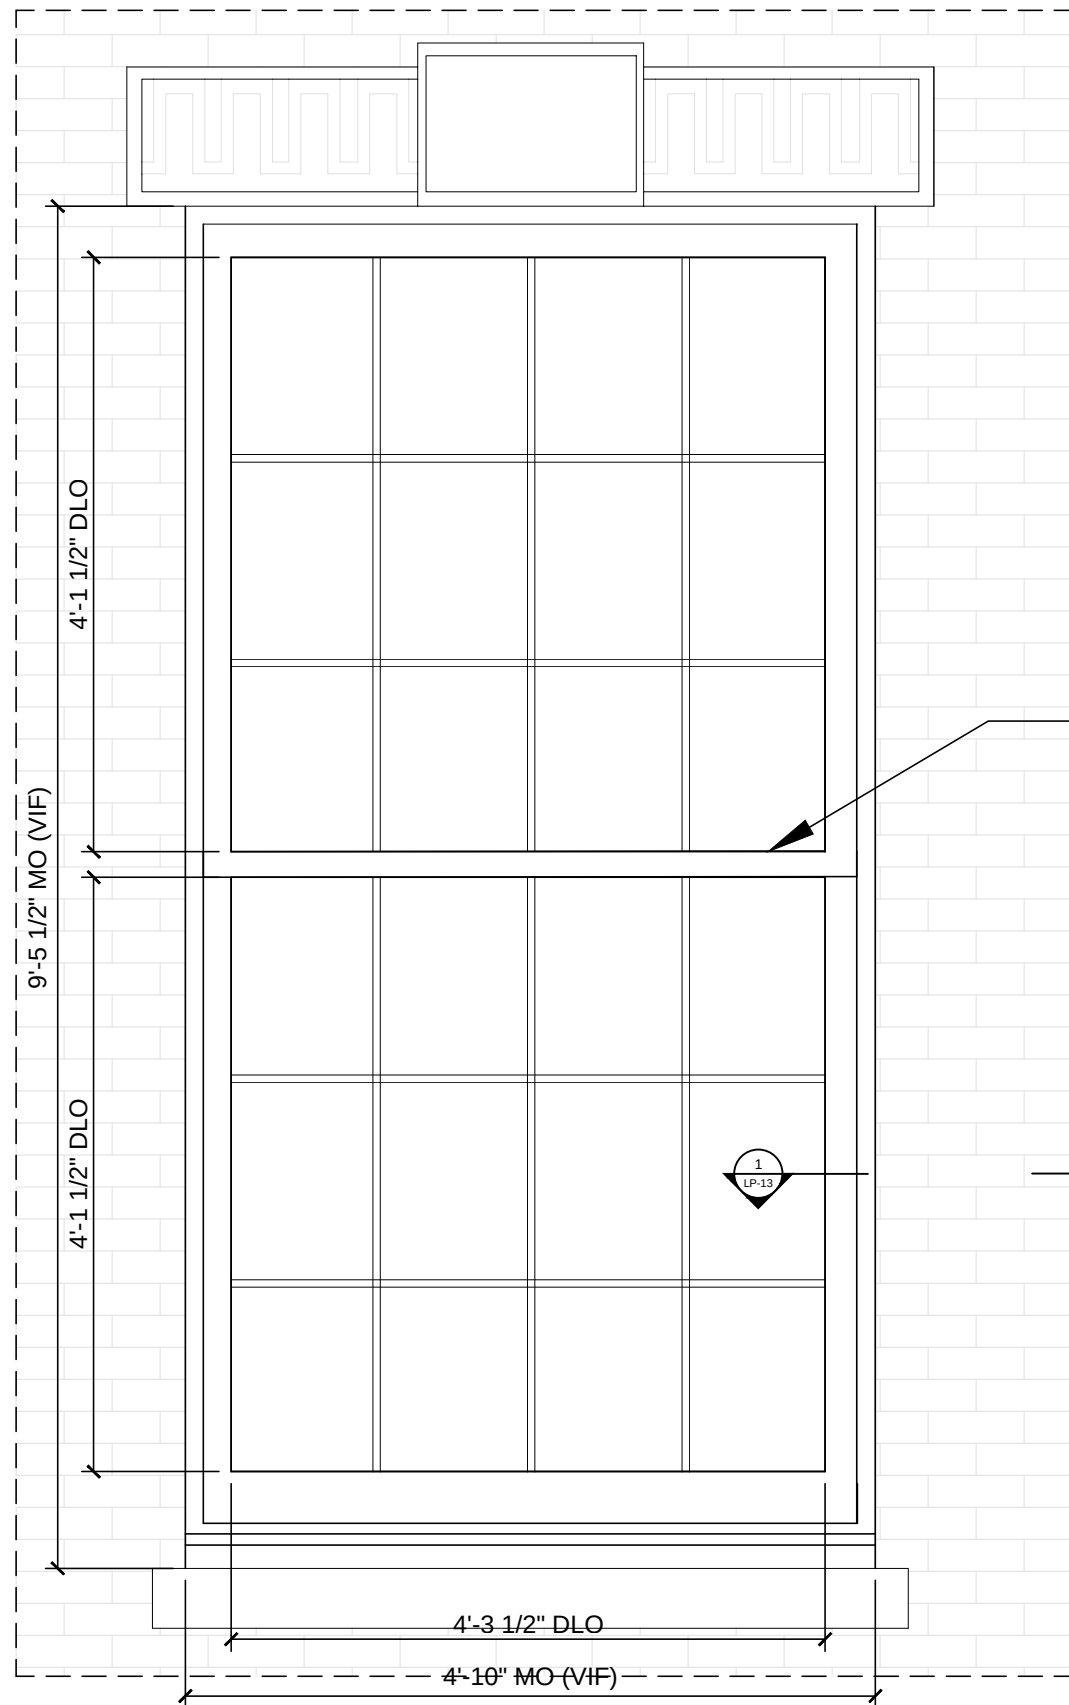


EXISTING
WOOD
FRAME

EXISTING WINDOW - 31.93 SF
GLAZING

PROPOSED WINDOW - 33.62
SF GLAZING

DIFFERENCE: 1.69SF = 5%

1 ENLARGED ELEVATION - EXISTING L1 WINDOW
3" = 1'-0"

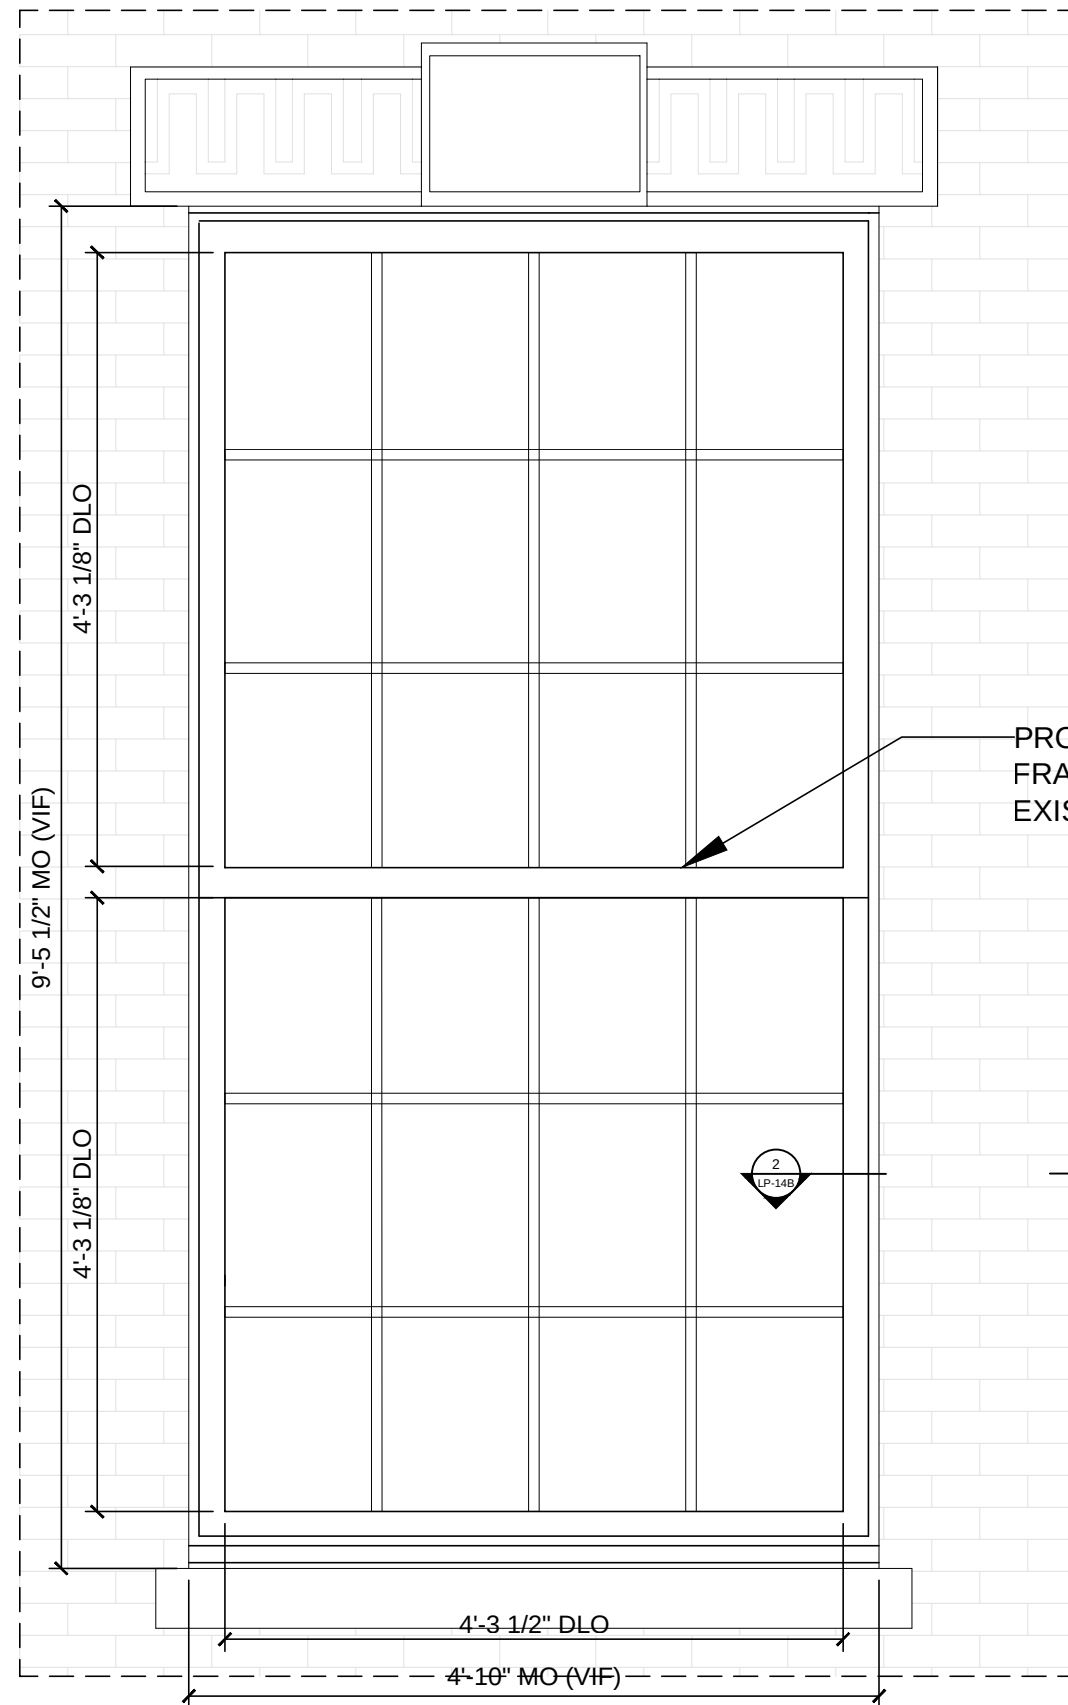

PROPOSED STEEL
FRAME TO MATCH
EXISTING

2 ENLARGED WINDOW - PROPOSED L1 WINDOW
3" = 1'-0"

Spacesmith
ARCHITECTURE PLANNING INTERIOR DESIGN

One New York Plaza, Suite 4200
New York, NY 10004
P:212 620 5583
www.spacesmith.com

PROJECT HERMES OF PARIS-MADISON
706 MADISON AVE, NEW YORK, NY 10022
DRAWING WINDOWS DETAILS


DRAWN BY: LN
CHK'D BY: MF
SCALE: AS SHOWN
DATE: 07/06/2020

PROJECT NO: 19002

DWG. NO.

LP-14C

PAGE 14 OF 31

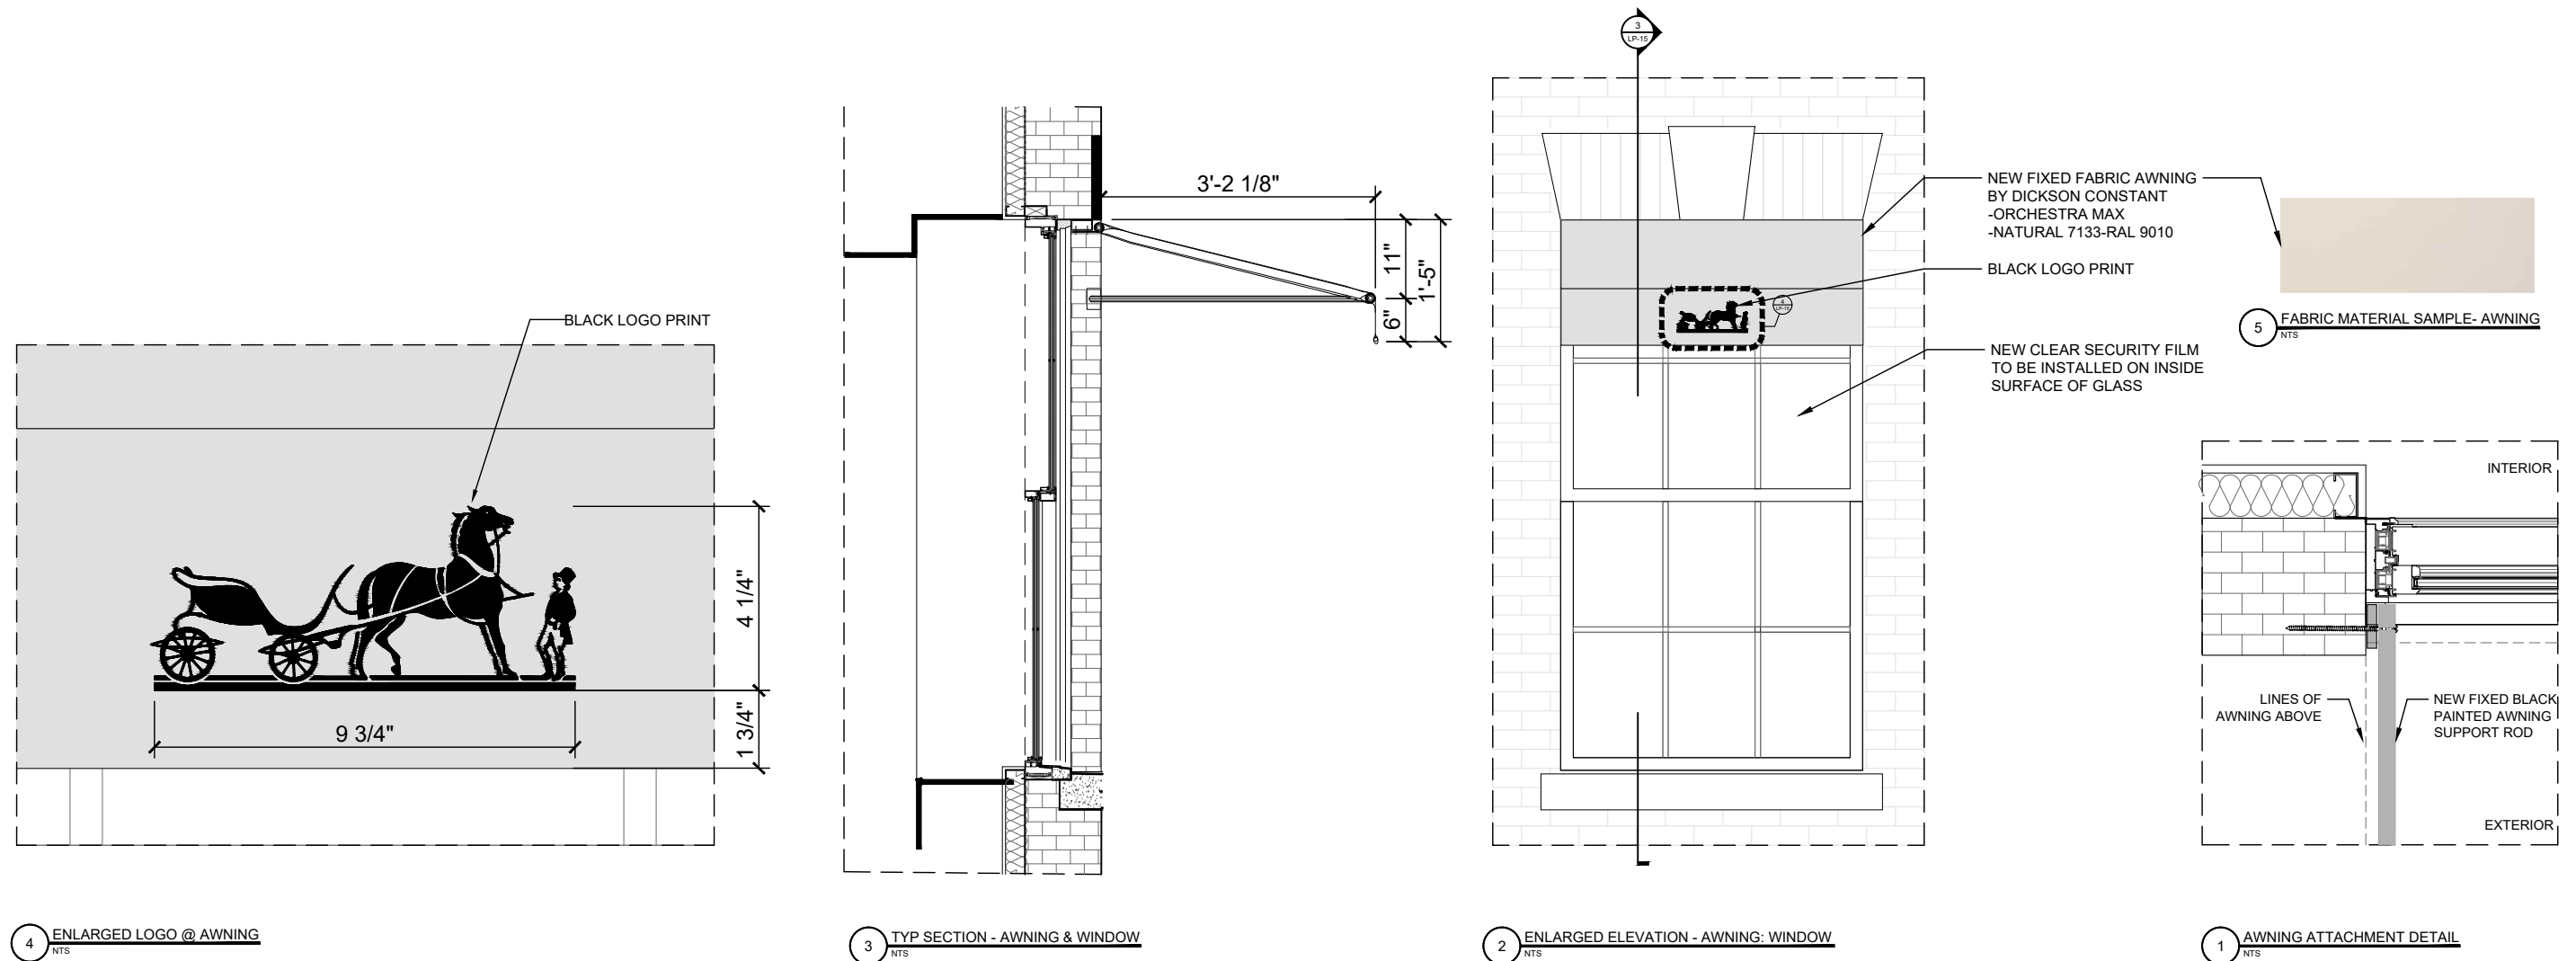

Spacesmith
ARCHITECTURE PLANNING INTERIOR DESIGN

One New York Plaza, Suite 4200
New York, NY 10004
P:212 620 5583
www.spacesmith.com

PROJECT HERMES OF PARIS-MADISON
706 MADISON AVE, NEW YORK, NY 10022

DRAWING ENLD. PLANS & ELEVATIONS
AWNING

DRAWN BY: LN

CHK'D BY: MF


SCALE: AS SHOWN

DATE: 07/06/2020


PROJECT NO: 19002

DWG. NO.
LP-15

PAGE 17 OF 46

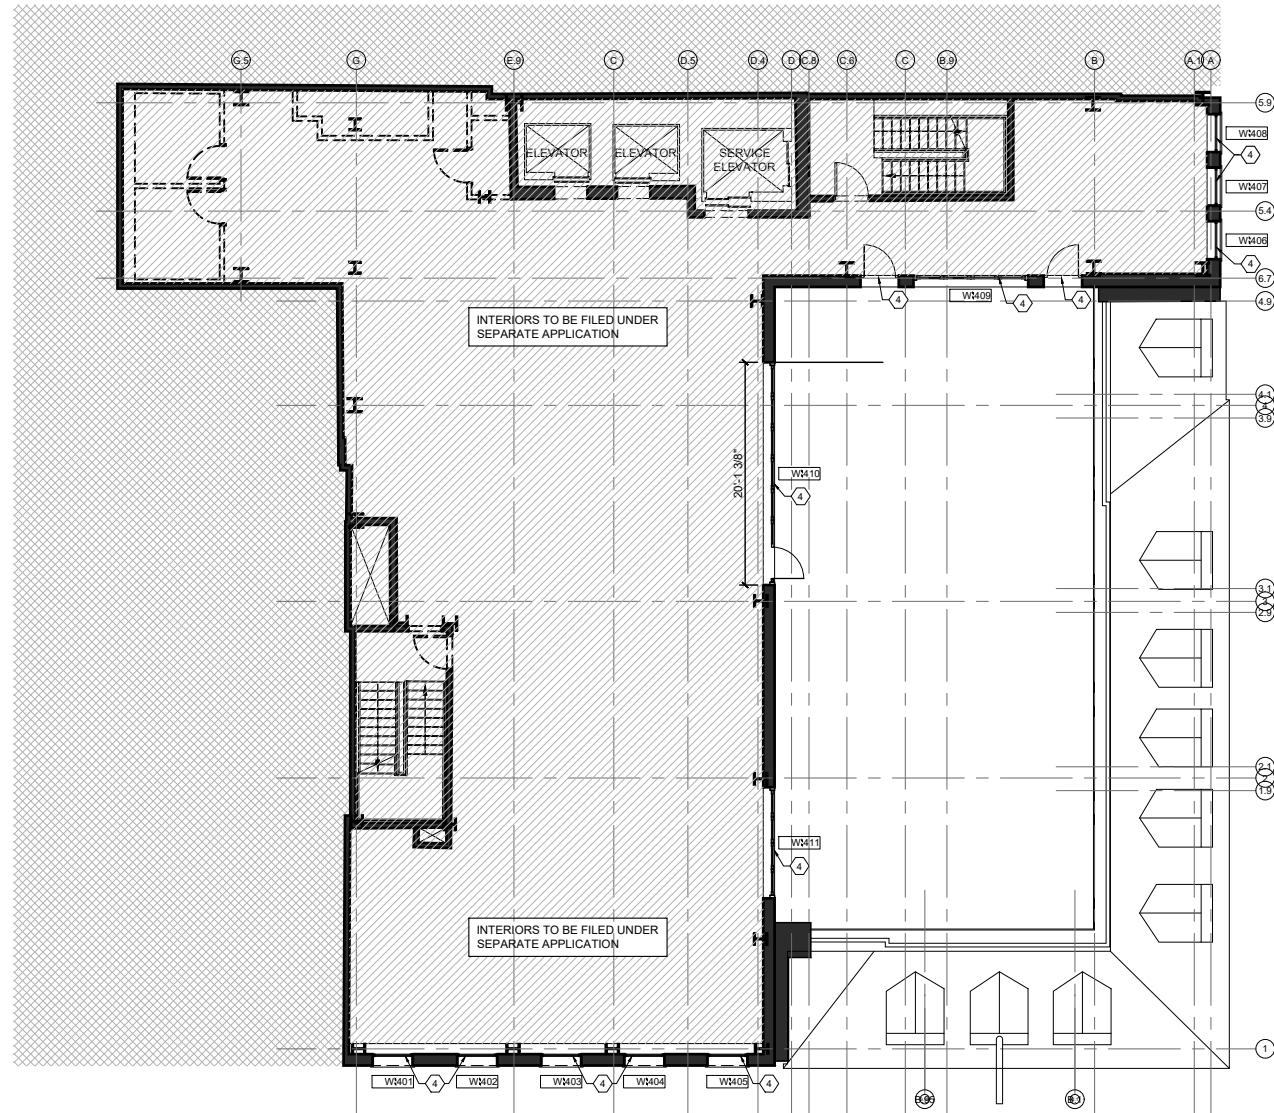

2 EXISTING CONDITIONS FLOOR PLAN - L4
NTS

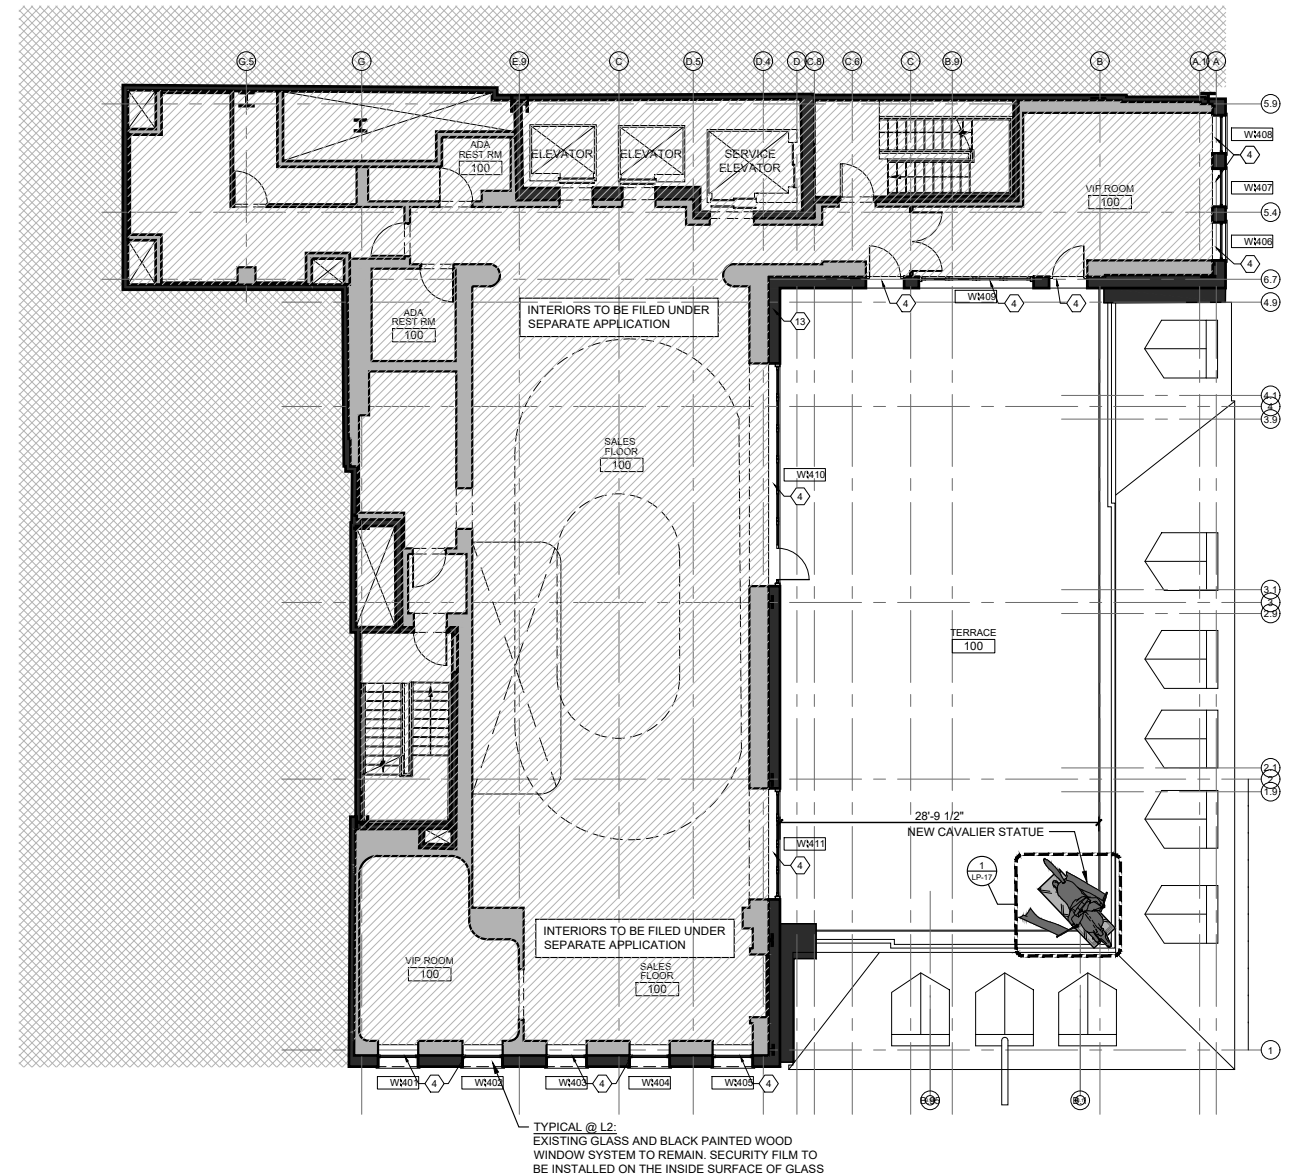

1 PROPOSED FLOOR PLAN - L4
NTS

TYPICAL @ L2:
EXISTING GLASS AND BLACK PAINTED WOOD
WINDOW SYSTEM TO REMAIN. SECURITY FILM TO
BE INSTALLED ON THE INSIDE SURFACE OF GLASS


Spacesmith
ARCHITECTURE PLANNING INTERIOR DESIGN
One New York Plaza, Suite 4200
New York, NY 10004
P:212 620 5583
www.spacesmith.com

PROJECT HERMES OF PARIS-MADISON
706 MADISON AVE, NEW YORK, NY 10022
DRAWING EXISTING VS PROPOSED PLAN
L4


4 EXISTING GLASS AND BLACK PAINTED SOLID WOOD WINDOW SYSTEM TO REMAIN.
SECURITY FILM TO BE INSTALLED ON THE INSIDE SURFACE OF GLASS

DRAWN BY: LN
CHK'D BY: MF
SCALE: AS SHOWN
DATE: 07/06/2020


PROJECT NO: 19002
DWG. NO.
LP- 16
PAGE 18 OF 46

 


6 IMAGE OF EXISTING STATUE - 691 MADISON AVENUE
NTS

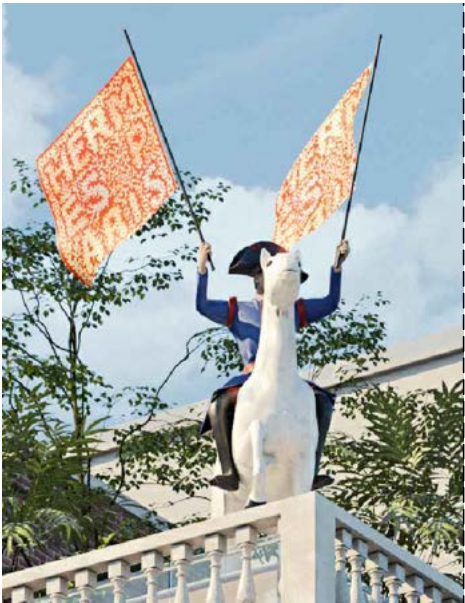


5 IMAGE OF PROPOSED STATUE - 706 MADISON AVENUE
NTS

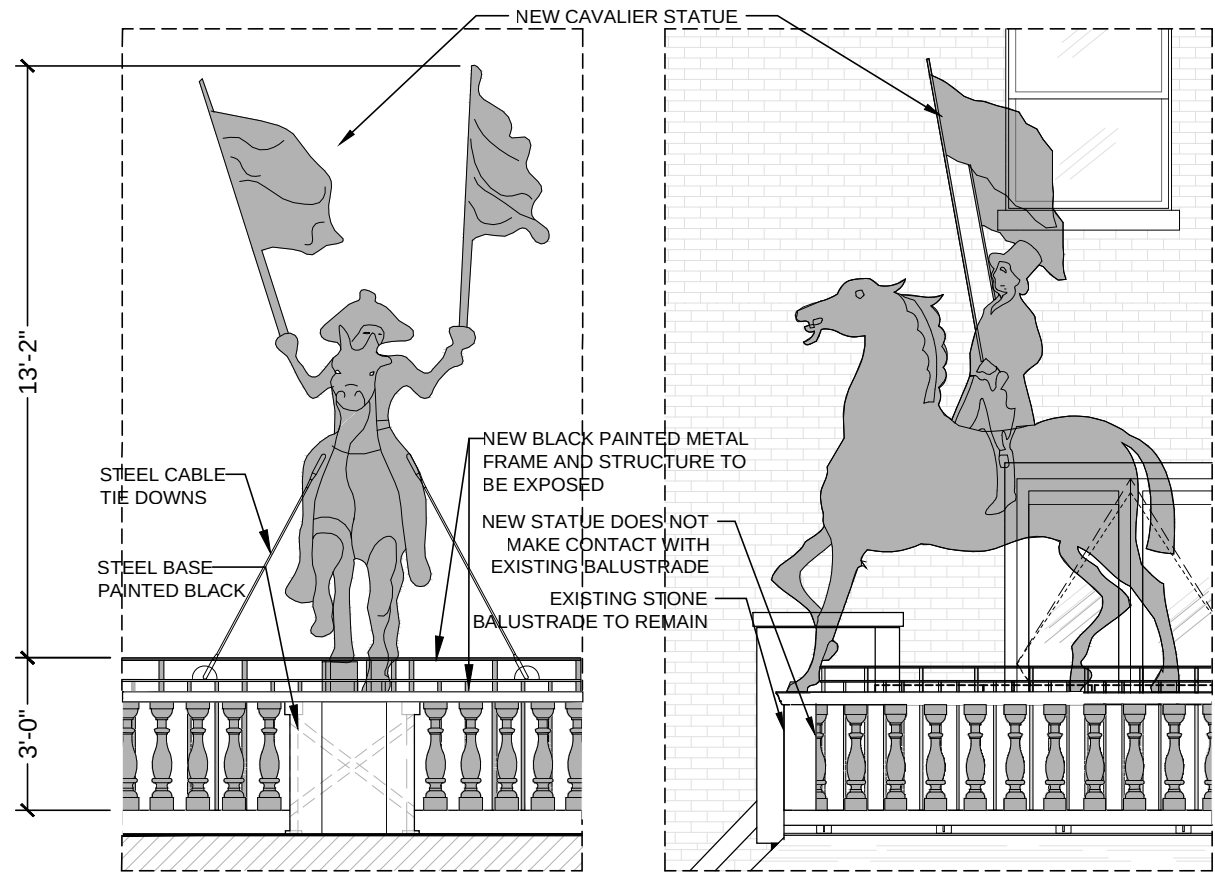


4 EXPOSED STRUCTURE FOR PROPOSED CAVALIER STATUE
1/4"=1'-0"

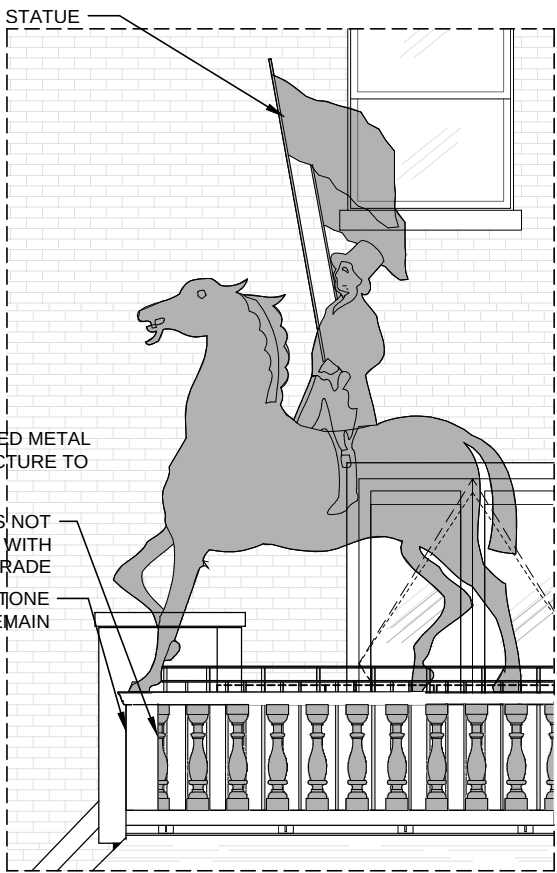

3 ENLARGED SIDE ELEVATION - CAVALIER STATUE
1/4"=1'-0"

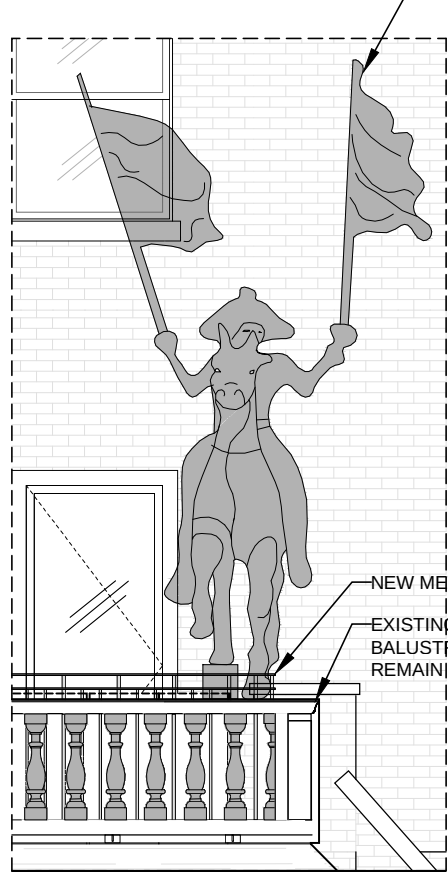

2 ENLARGED FRONT ELEVATION - CAVALIER STATUE
1/4"=1'-0"

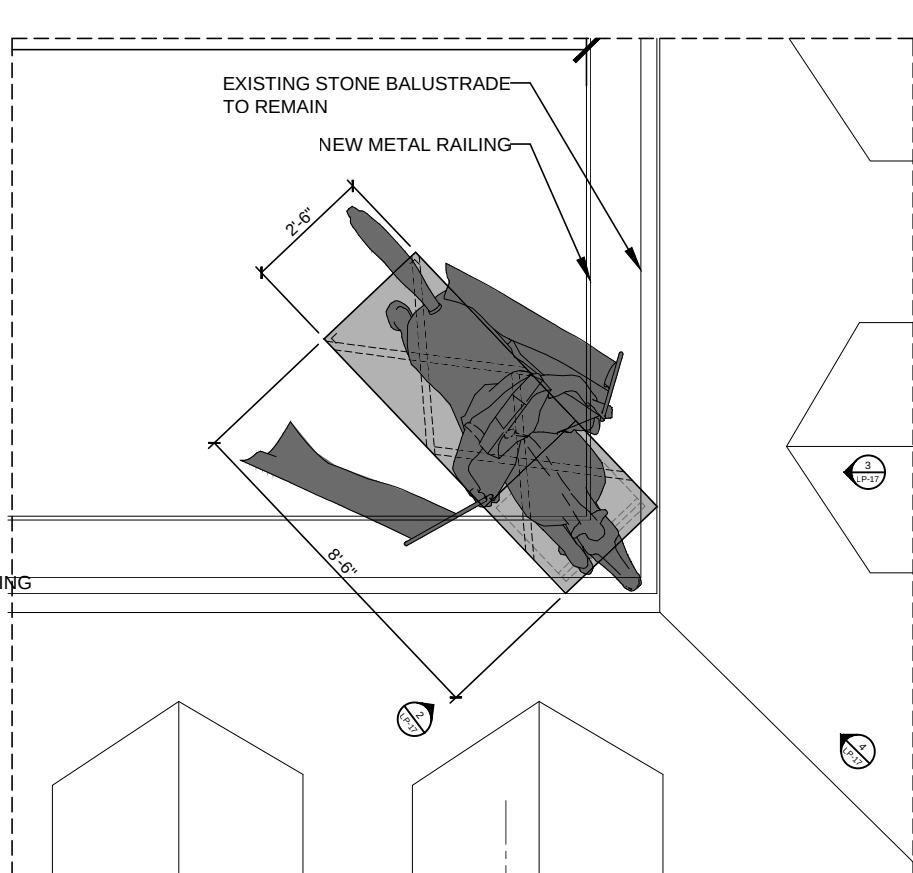

1 ENLARGED PLAN - CAVALIER STATUE
1/4"=1'-0"

Spacesmith
ARCHITECTURE PLANNING INTERIOR DESIGN

One New York Plaza, Suite 4200
New York, NY 10004
P:212 620 5583
www.spacesmith.com

PROJECT HERMES OF PARIS-MADISON
706 MADISON AVE, NEW YORK, NY 10022
DRAWING ENLD PLANS & ELEVATIONS
CAVALIER

DRAWN BY: LN

CHK'D BY: MF

SCALE: AS SHOWN

DATE: 07/06/2020

PROJECT NO: 19002


DWG. NO.

LP-17

PAGE 19 OF 46




5 EXISTING BALUSTRADE @ L4 TERRACE
NTS

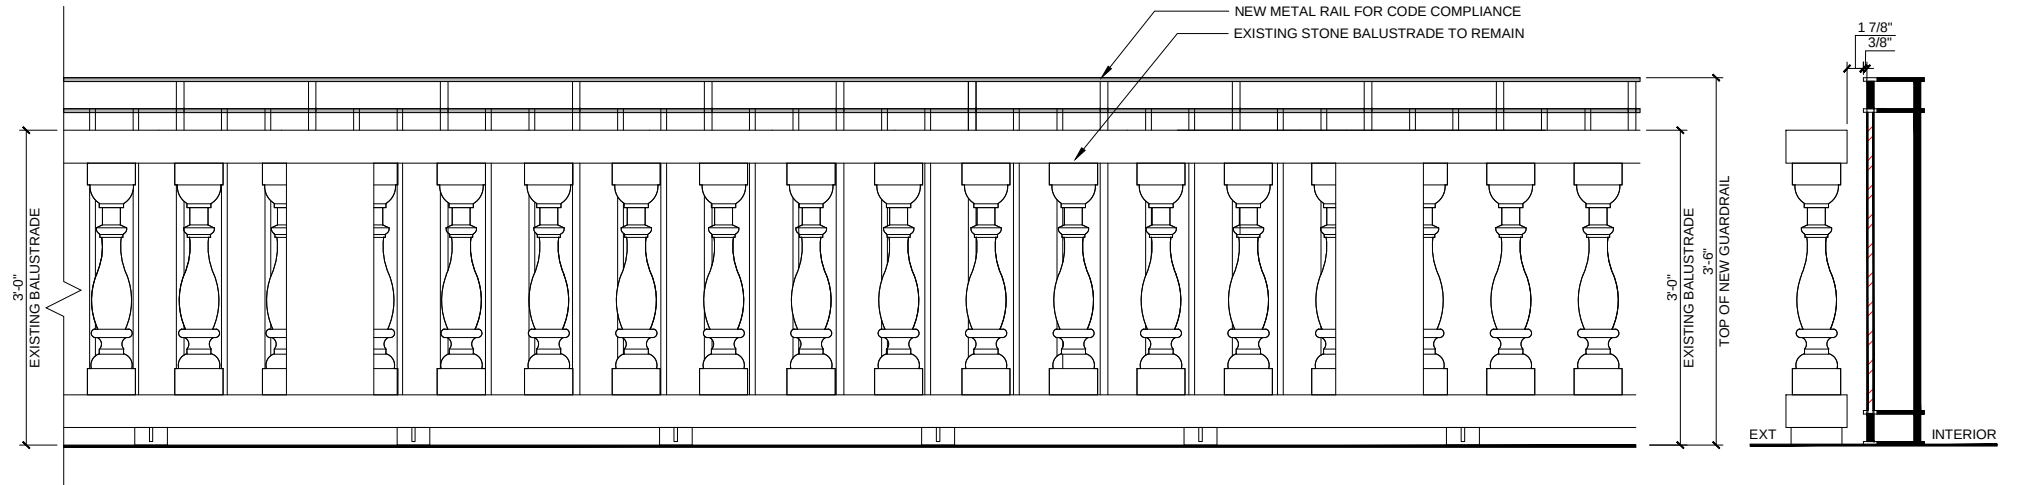


4 ENLARGED ELEVATION - EXISTING BALUSTRADE WITH NEW RAILING @ L4 TERRACE
NTS

3 NEW RAIL SECTION
NTS

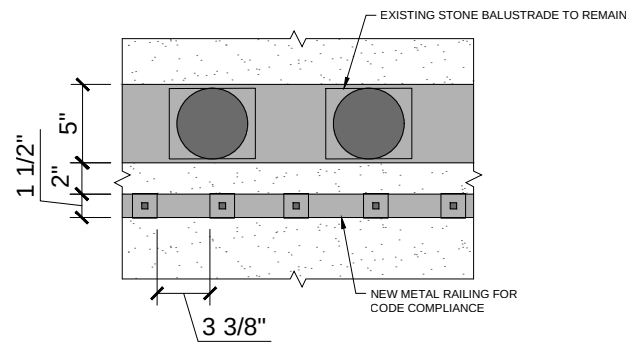

2 EXISTING BALUSTRADE @ L4 TERRACE
NTS

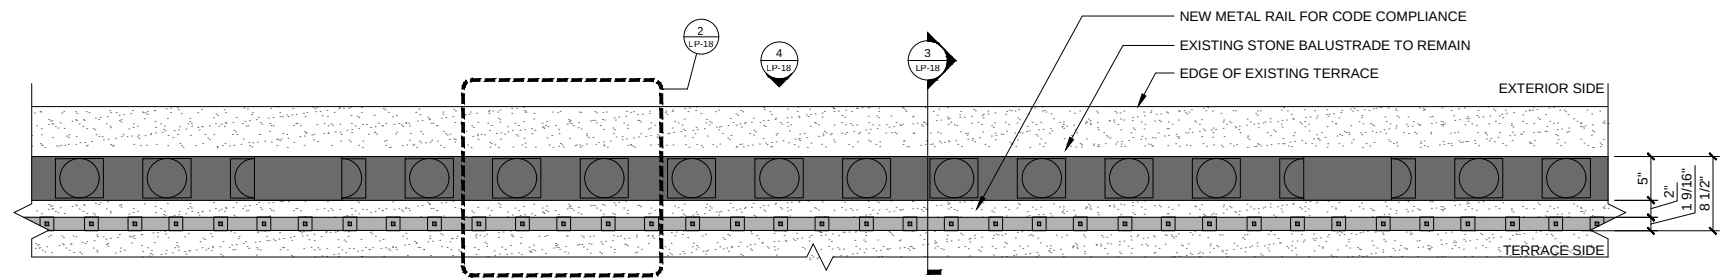

1 ENLARGED PLAN - EXISTING BALUSTRADE WITH NEW RAILING @ L4 TERRACE
NTS

Spacesmith
ARCHITECTURE PLANNING INTERIOR DESIGN

One New York Plaza, Suite 4200
New York, NY 10004
P:212 620 5583
www.spacesmith.com

PROJECT HERMES OF PARIS-MADISON
706 MADISON AVE, NEW YORK, NY 10022
DRAWING ENLD. ELEVATION
NEW RAILING AT BALUSTRADE


DRAWN BY: LN
CHK'D BY: MF
SCALE: AS SHOWN
DATE: 07/06/2020

PROJECT NO: 19002


DWG. NO.

LP-18


PAGE 20 OF 46

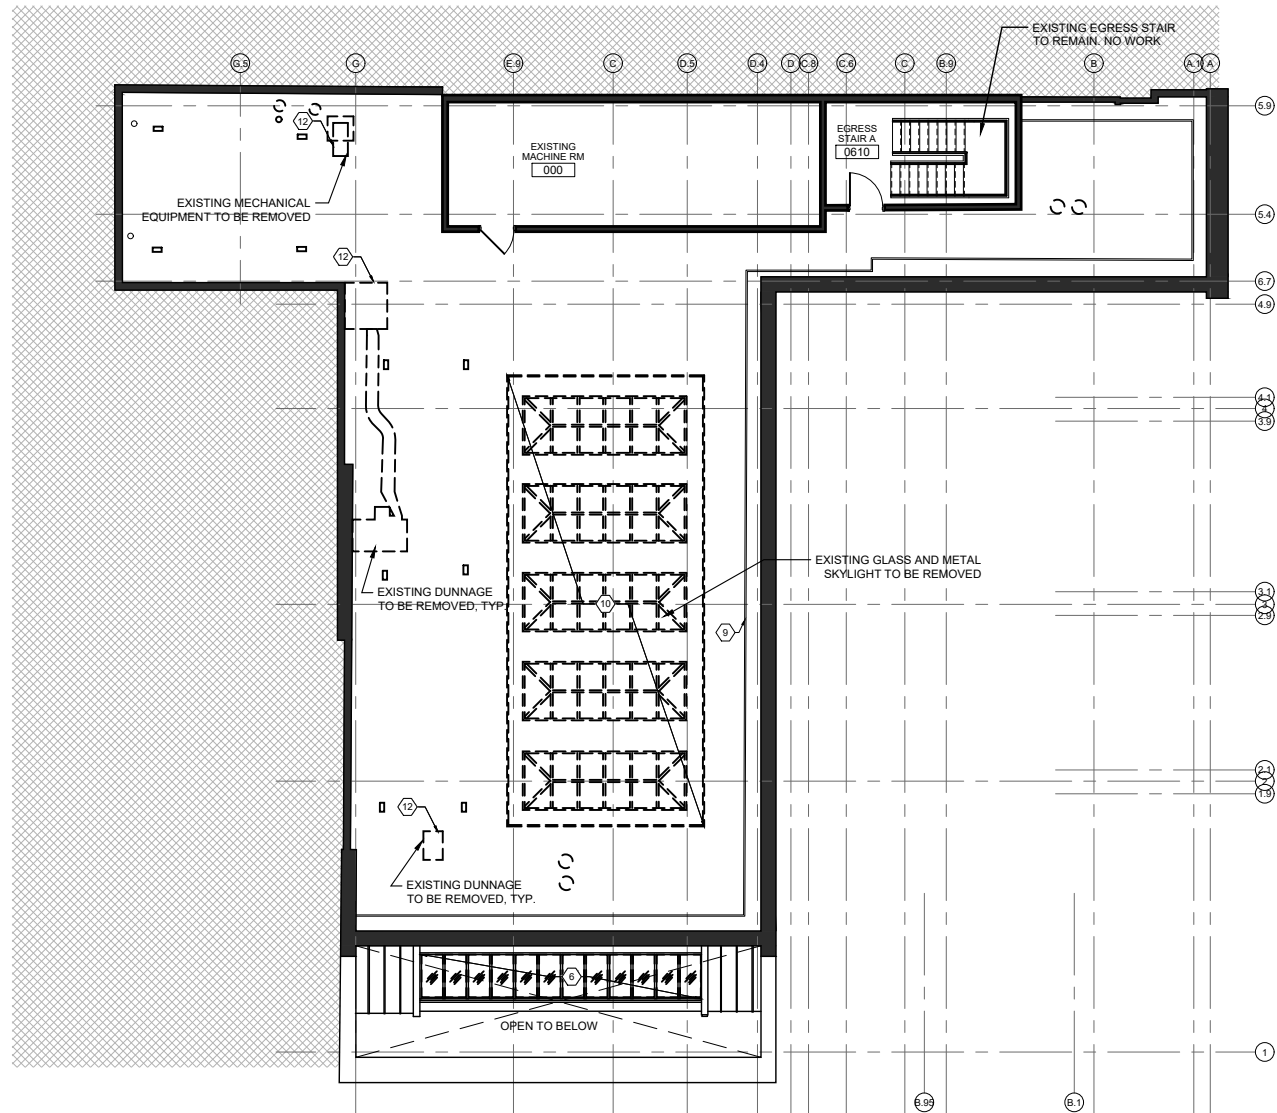


4 EXISTING CONDITIONS FLOOR PLAN - ROOF
NTS

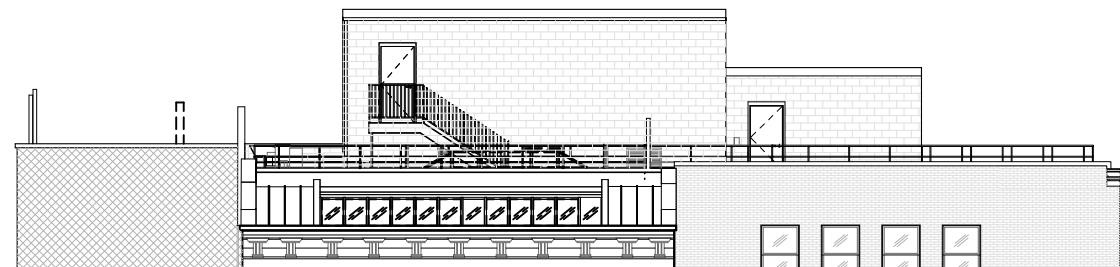

2 EXISTING FACADE ELEVATION - ROOF
NTS

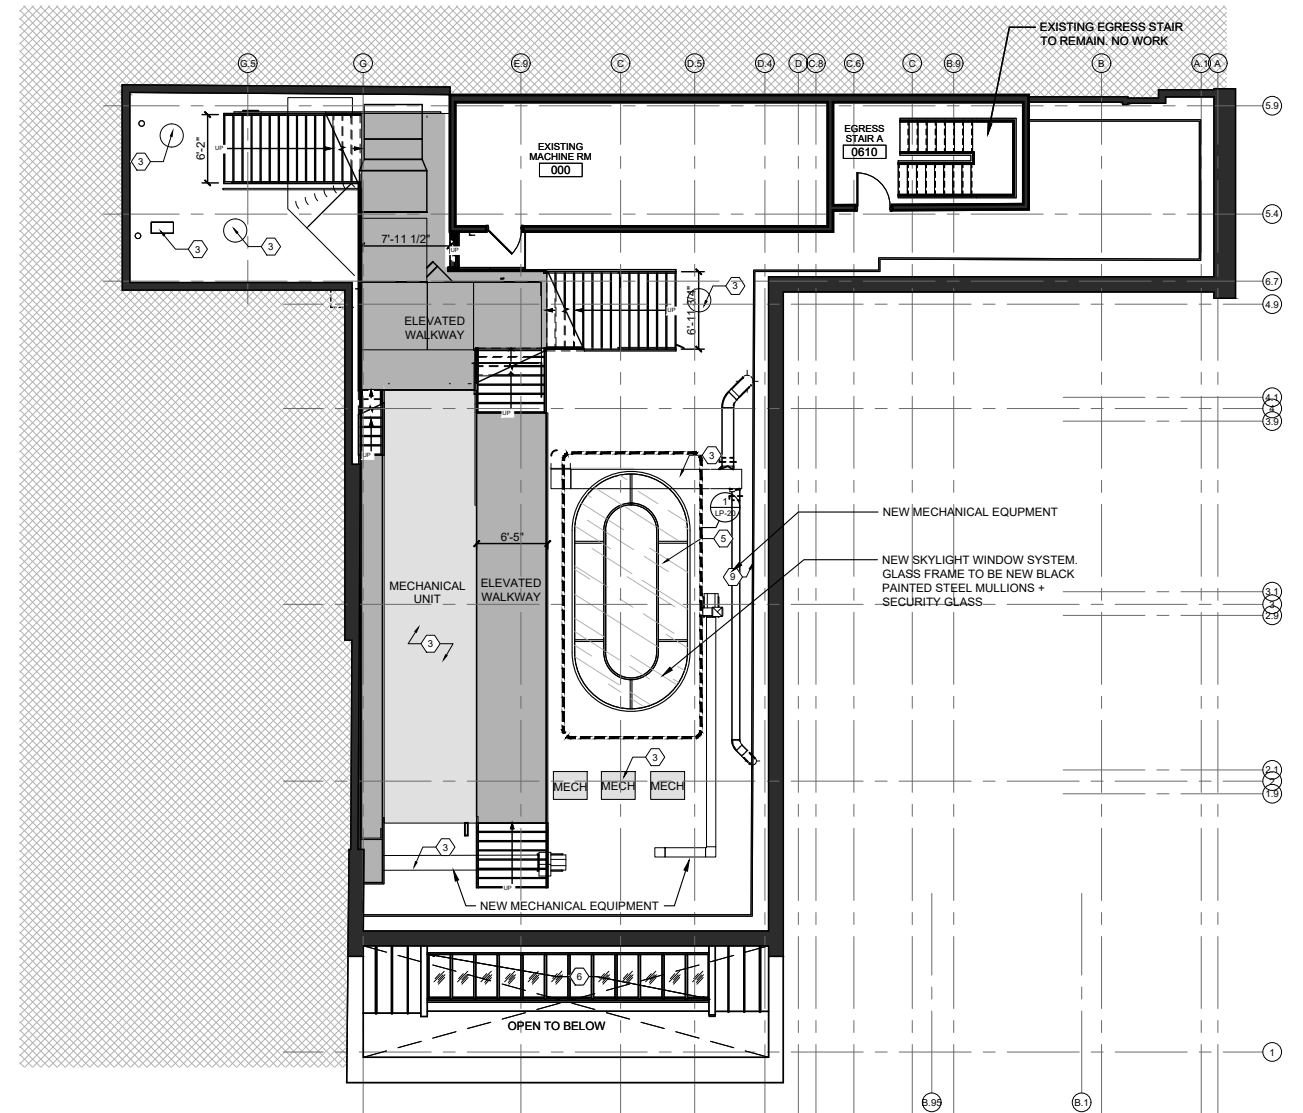

3 PROPOSED FLOOR PLAN - ROOF
NTS

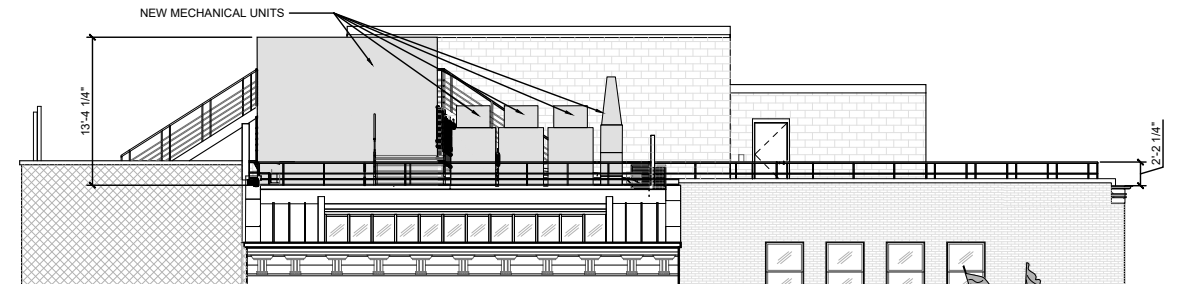

1 PROPOSED FACADE ELEVATION - ROOF
NTS

Spacesmith
ARCHITECTURE PLANNING INTERIOR DESIGN

One New York Plaza, Suite 4200
New York, NY 10004
P: 212 620 5583
www.spacesmith.com

PROJECT HERMES OF PARIS-MADISON
706 MADISON AVE, NEW YORK, NY 10022
DRAWING EXISTING VS PROPOSED PLAN
ROOF

- 3 NEW MECHANICAL EQUIPMENT
- 6 NEW SLANTED SKYLIGHT WINDOW GLASS AND STEEL FRAME TO BE REPLACED WITH NEW BLACK PAINTED STEEL MULLIONS + SECURITY GLASS.
- 9 EXISTING RAILING TO REMAIN.
- 10 EXISTING GLASS AND METAL SKYLIGHT TO BE REMOVED

- 12 EXISTING MECHANICAL EQUIPMENT TO BE REMOVED


DRAWN BY: LN
CHK'D BY: MF
SCALE: AS SHOWN
DATE: 07/06/2020

PROJECT NO: 19002

DWG. NO.

LP-19


PAGE 21 OF 46

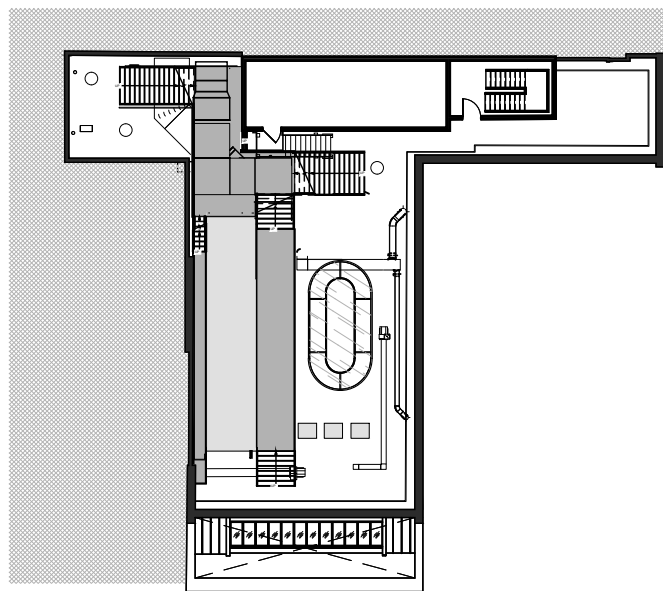


5 KEY PLAN - ROOF
NTS




4 RENDERING - PROPOSED INTERIOR OF SKYLIGHT
NTS

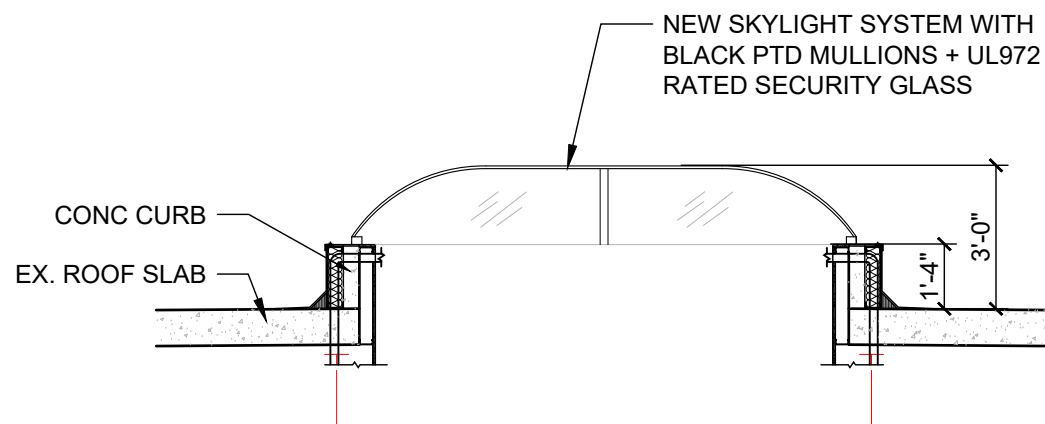

3 ENLARGED SECTION - NEW SKYLIGHT
1/8" = 1'-0"

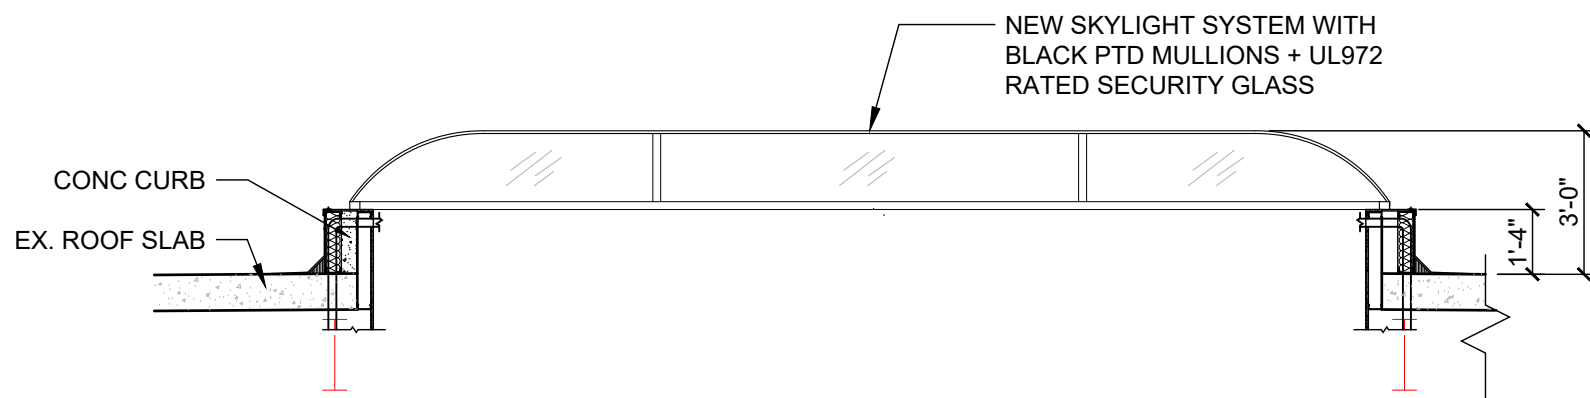

2 ENLARGED SECTION - NEW SKYLIGHT
1/4" = 1'-0"

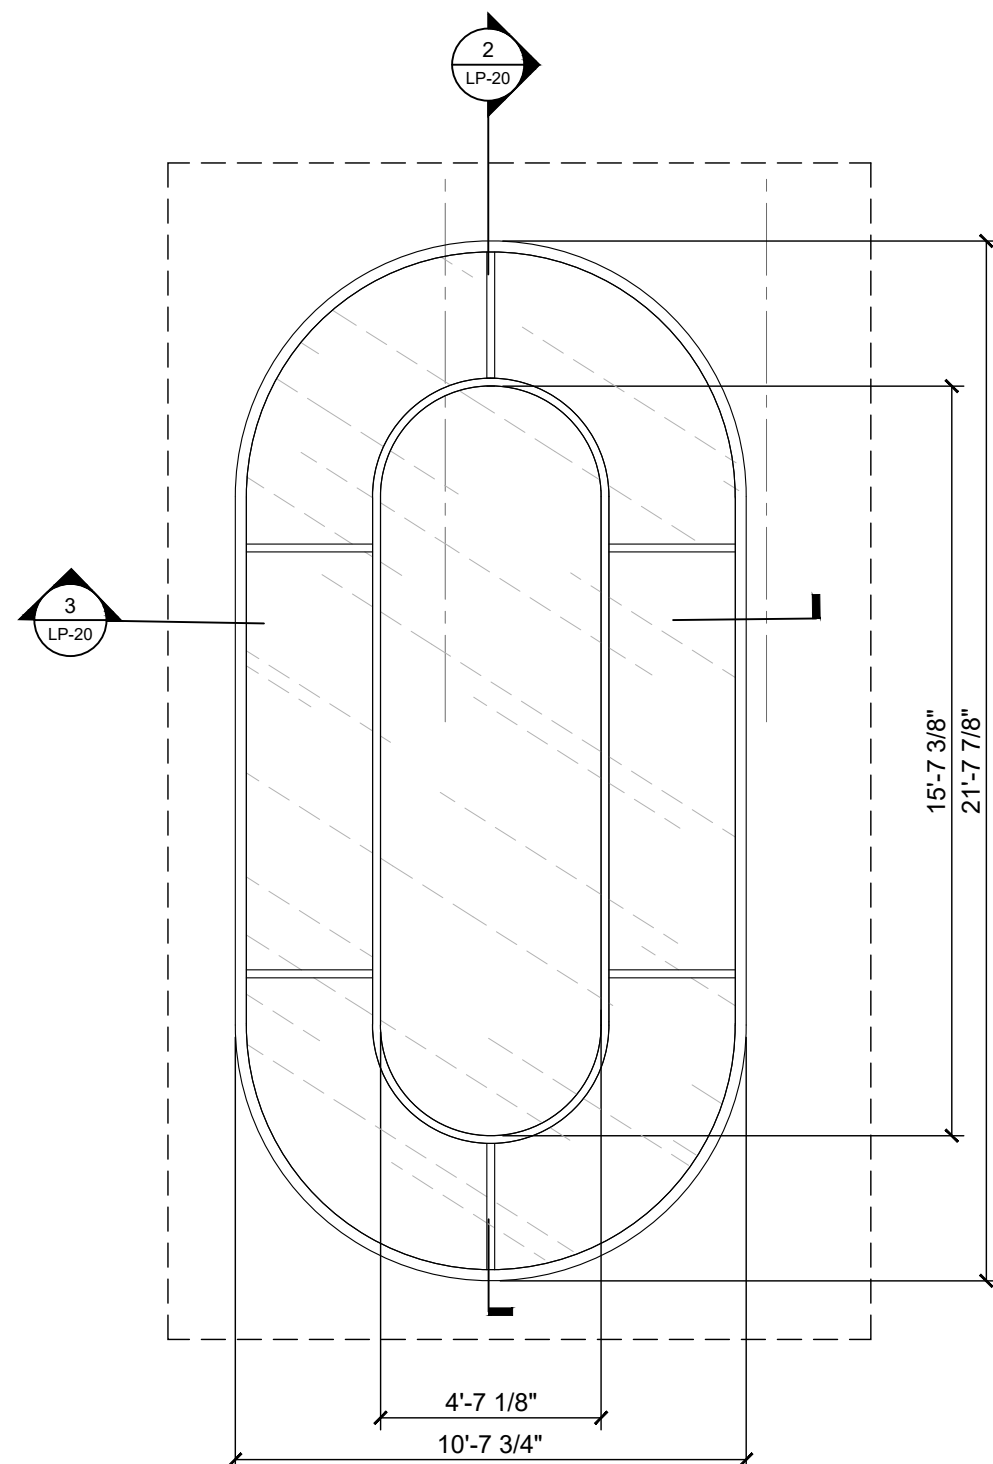

1 ENLARGED PLAN - NEW SKYLIGHT
1/4" = 1'-0"

Spacesmith
ARCHITECTURE PLANNING INTERIOR DESIGN

One New York Plaza, Suite 4200
New York, NY 10004
P:212 620 5583
www.spacesmith.com

PROJECT HERMES OF PARIS-MADISON
706 MADISON AVE, NEW YORK, NY 10022
DRAWING SKY LIGHT


DRAWN BY: LN
CHK'D BY: MF
SCALE: AS SHOWN
DATE: 07/06/2020

PROJECT NO: 19002


DWG. NO.

LP-20

PAGE 22 OF 46

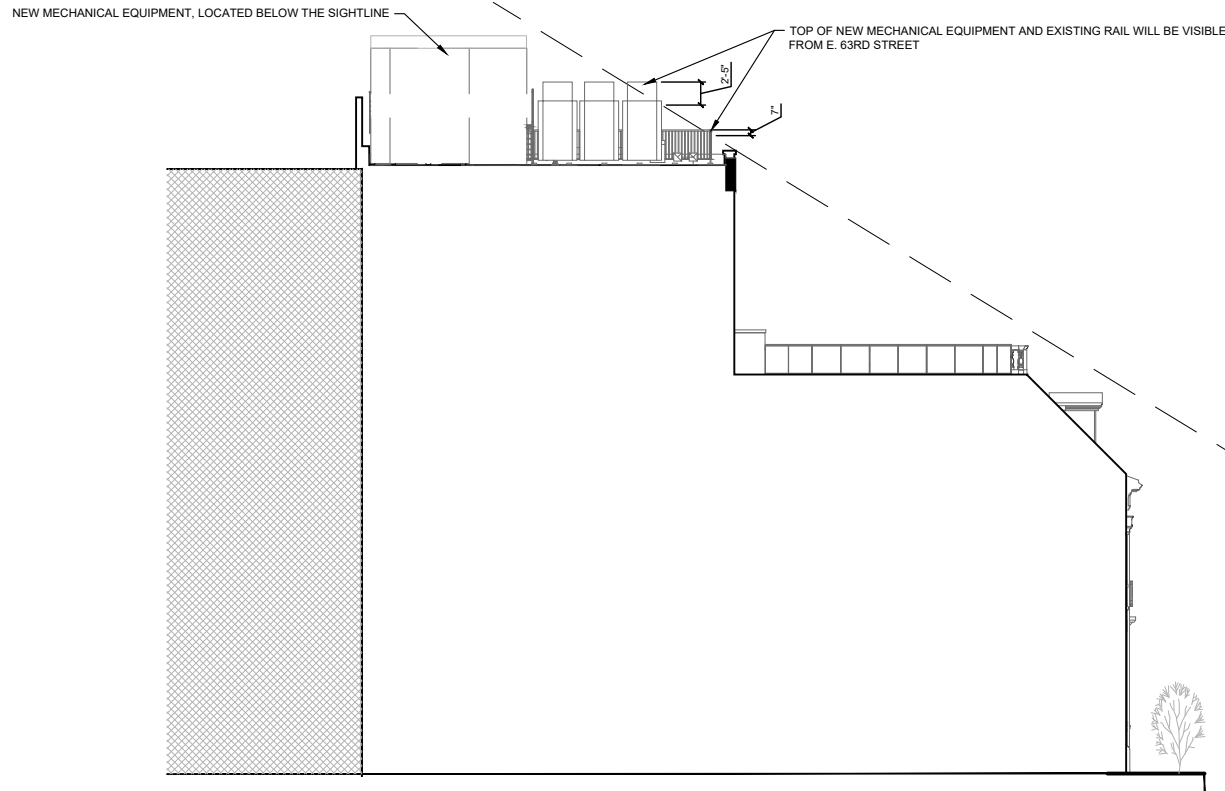

2 SIGHT LINES EAST SECTION - E 63RD STREET
NTS

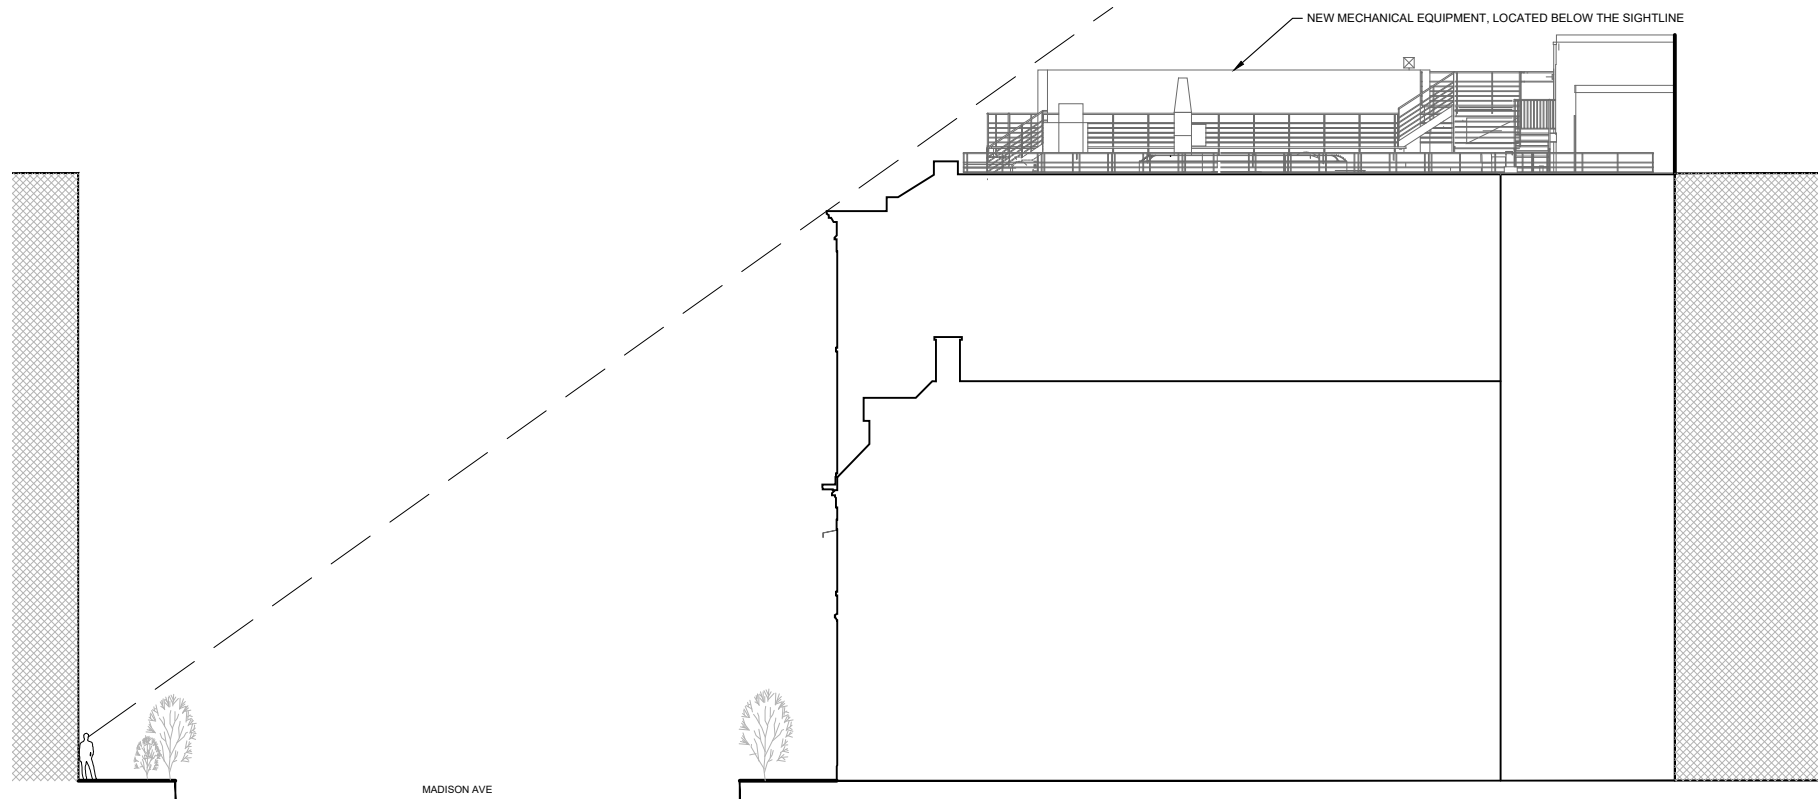

1 SIGHT LINES NORTH SECTION - MADISON AVENUE
NTS

Spacesmith
ARCHITECTURE PLANNING INTERIOR DESIGN

One New York Plaza, Suite 4200
New York, NY 10004
P:212 620 5583
www.spacesmith.com

PROJECT HERMES OF PARIS-MADISON
706 MADISON AVE, NEW YORK, NY 10022
DRAWING SIGHT LINES

DRAWN BY: LN

CHK'D BY: MF

SCALE: AS SHOWN

DATE: 07/06/2020

PROJECT NO: 19002

DWG. NO.

LP-21

PAGE 23 OF 46




MockupStreetView 1: Looking Northwest on Madison Avenue



RenderedStreetView 1: Looking Northwest on Madison Avenue



Mockup Street View 2: Looking West on Madison Avenue

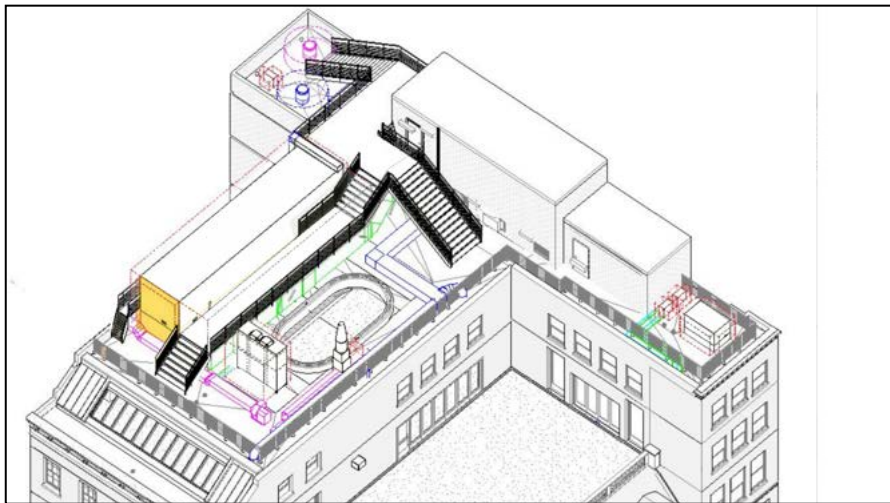




Mockup Street View 3: Looking South on 63rd Street



Rendered Street View 3: Looking South on 63rd Street




Mockup Street View 4: Looking Southeast on 63rd Street

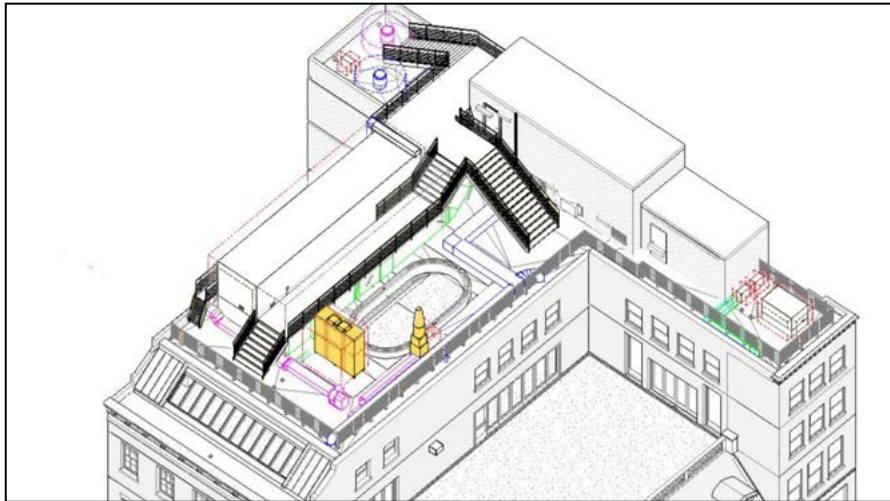



Mockup Street View 5: Looking West on 63rd Street

Rendered Street View 5: Looking West on 63rd Street

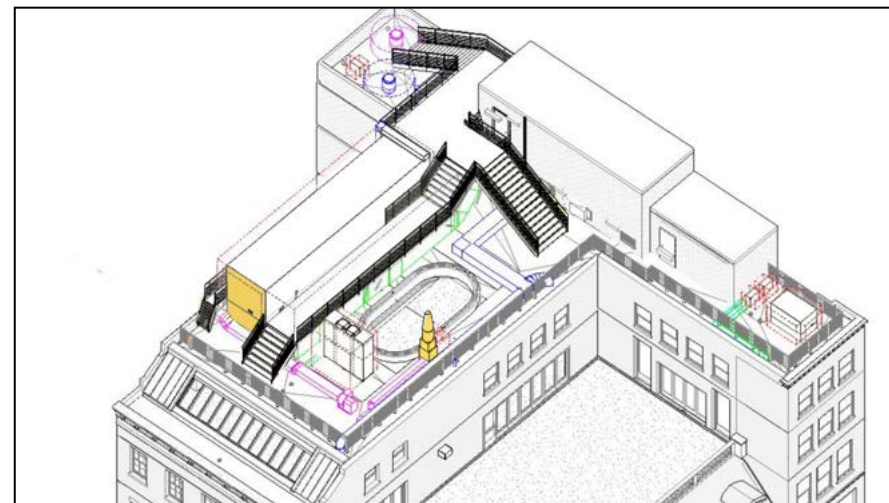

Spacesmith
ARCHITECTURE PLANNING INTERIOR DESIGN
One New York Plaza, Suite 4200
New York, NY 10004
P:212 620 5583
www.spacesmith.com

PROJECT HERMES OF PARIS-MADISON
706 MADISON AVE, NEW YORK, NY 10022

DRAWING


DRAWN BY: LN
CHK'D BY: MF
SCALE: AS SHOWN
DATE: 07/06/2020

PROJECT NO: 19002
DWG. NO.
LP-24
PAGE 26 OF 46



Mockup Street View 6: Looking Southwest on Madison Avenue at 63rd Street



Rendered Street View 6: Looking Southwest on Madison Avenue at 63rd Street

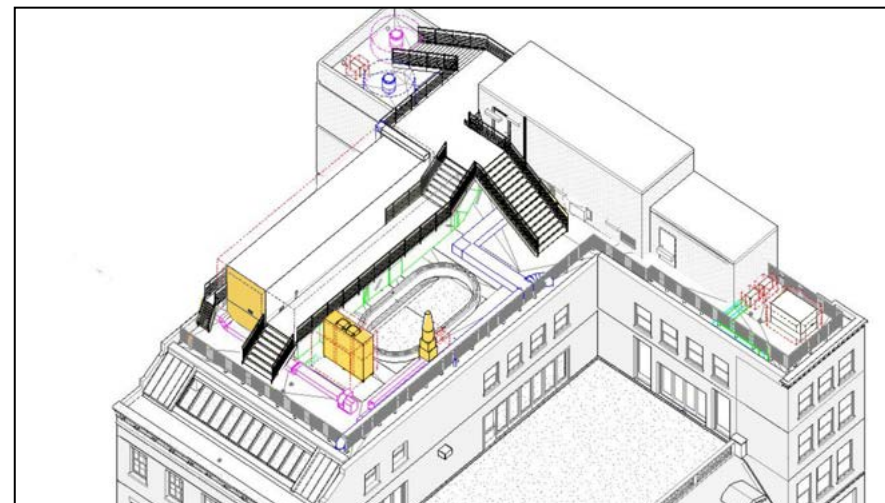



Mockup Street View 7: Looking Southwest on Madison Avenue at 64th Street

Rendered Street View 7: Looking Southwest on Madison Avenue at 64th Street

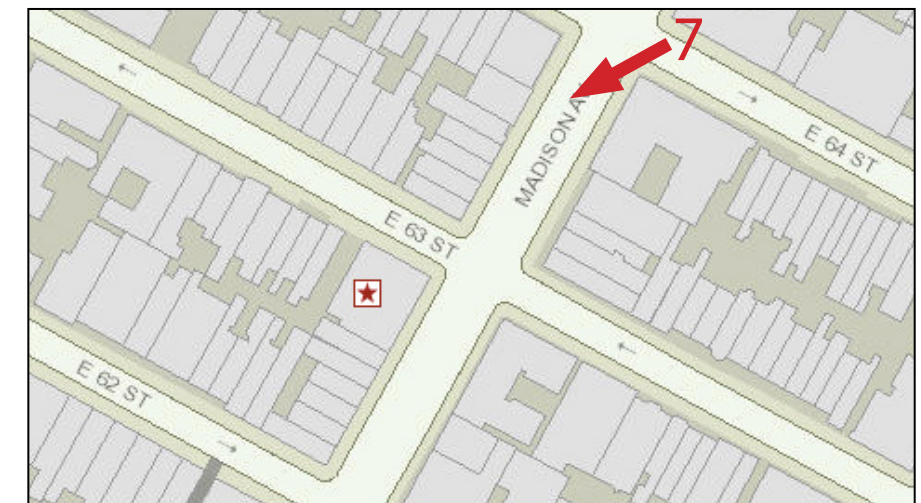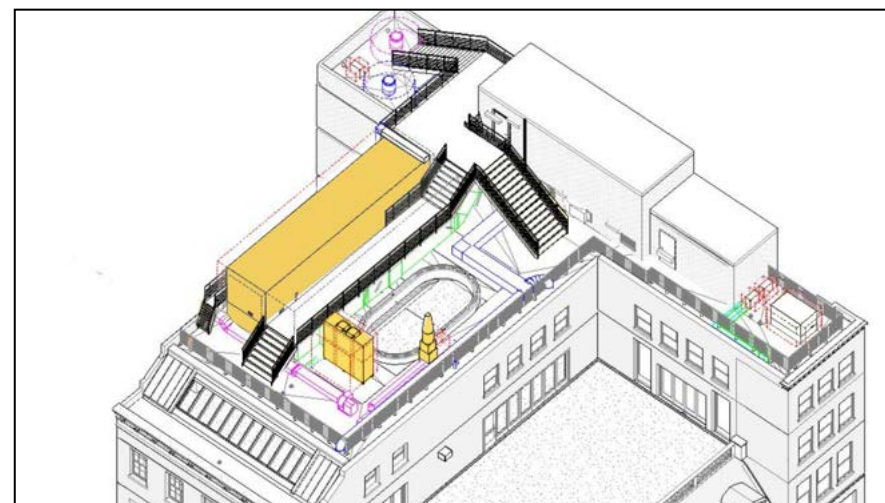



Spacesmith
ARCHITECTURE PLANNING INTERIOR DESIGN

One New York Plaza, Suite 4200
New York, NY 10004
P:212 620 5583
www.spacesmith.com

PROJECT HERMES OF PARIS-MADISON
706 MADISON AVE, NEW YORK, NY 10022

DRAWING RENDERING

DRAWN BY: LN
CHK'D BY: MF
SCALE: AS SHOWN
DATE: 07/06/2020

PROJECT NO: 19002
DWG. NO.

LP-27

PAGE 29 OF 46

THIS SHEET IS INTENTIONALLY LEFT BLANK

Spacesmith ARCHITECTURE PLANNING INTERIOR DESIGN One New York Plaza, Suite 4200 New York, NY 10004 P:212 620 5583 www.spacesmith.com	PROJECT	HERMES OF PARIS-MADISON 706 MADISON AVE, NEW YORK, NY 10022	DRAWN BY: LN	PROJECT NO: 19002
	DRAWING	APPENDIX COVER SHEET	CHK'D BY: MF	DWG. NO.
			SCALE: AS SHOWN	LP-28
			DATE: 07/06/2020	PAGE 30 OF 46



12 BUILDING A - WINDOW DETAILS
NTS



11 BUILDING C - WINDOW DETAILS
NTS



10 BUILDING C - WINDOW DETAILS
NTS



9 BUILDING B - WINDOW DETAILS
NTS



8 BUILDING C - ENTRANCE DOOR
NTS



7 BUILDING A - COLUMN DETAIL
NTS



6 BUILDING A - ENTRANCE DOOR
NTS



5 BUILDING A - SIGNAGE & WINDOW
NTS



4 EXISTING BUILDING DETAIL - WINDOW
NTS



3 EXISTING BUILDING DETAIL - WINDOW
NTS



2 EXISTING BUILDING DETAIL - ENTRY B
NTS





1 EXISTING BUILDING DETAIL - ENTRY B
NTS

Spacesmith
ARCHITECTURE PLANNING INTERIOR DESIGN
One New York Plaza, Suite 4200
New York, NY 10004
P:212 620 5583
www.spacesmith.com

PROJECT HERMES OF PARIS-MADISON
706 MADISON AVE, NEW YORK, NY 10022
DRAWING APPENDIX
EXISTING CONDITIONS

DRAWN BY: LN	PROJECT NO: 19002
CHK'D BY: MF	DWG. NO.
SCALE: AS SHOWN	LP-29
DATE: 07/06/2020	PAGE 31 OF 46

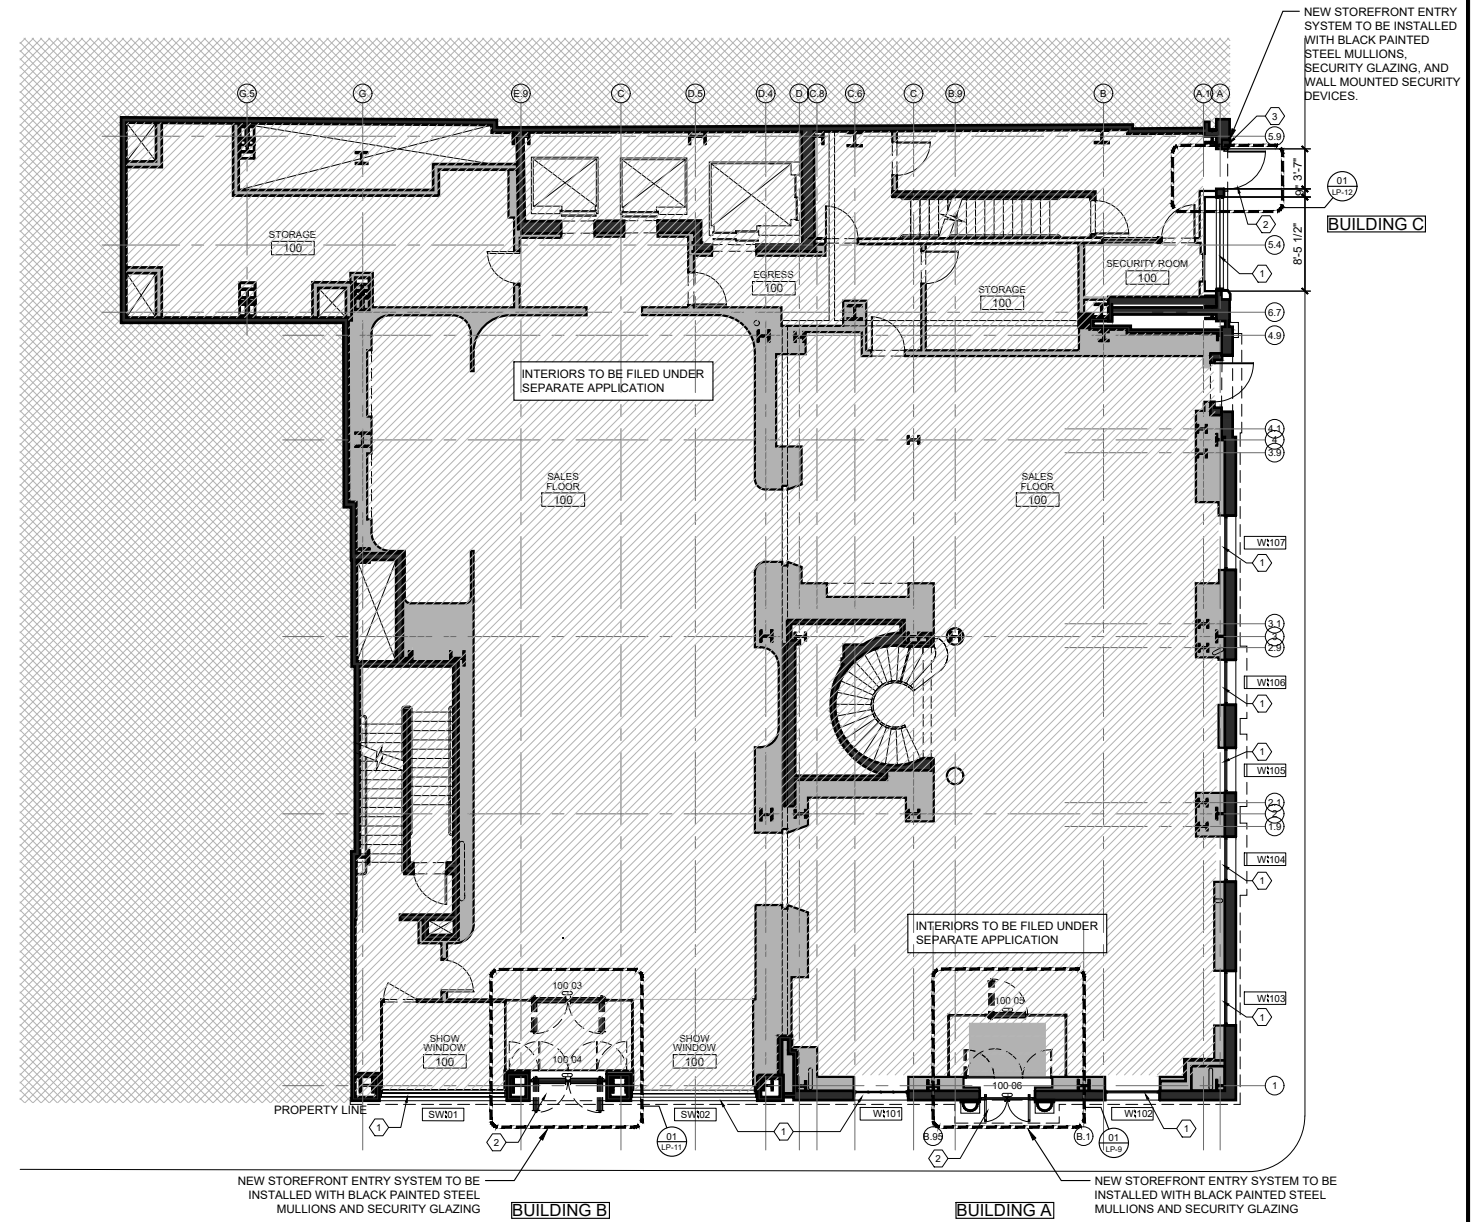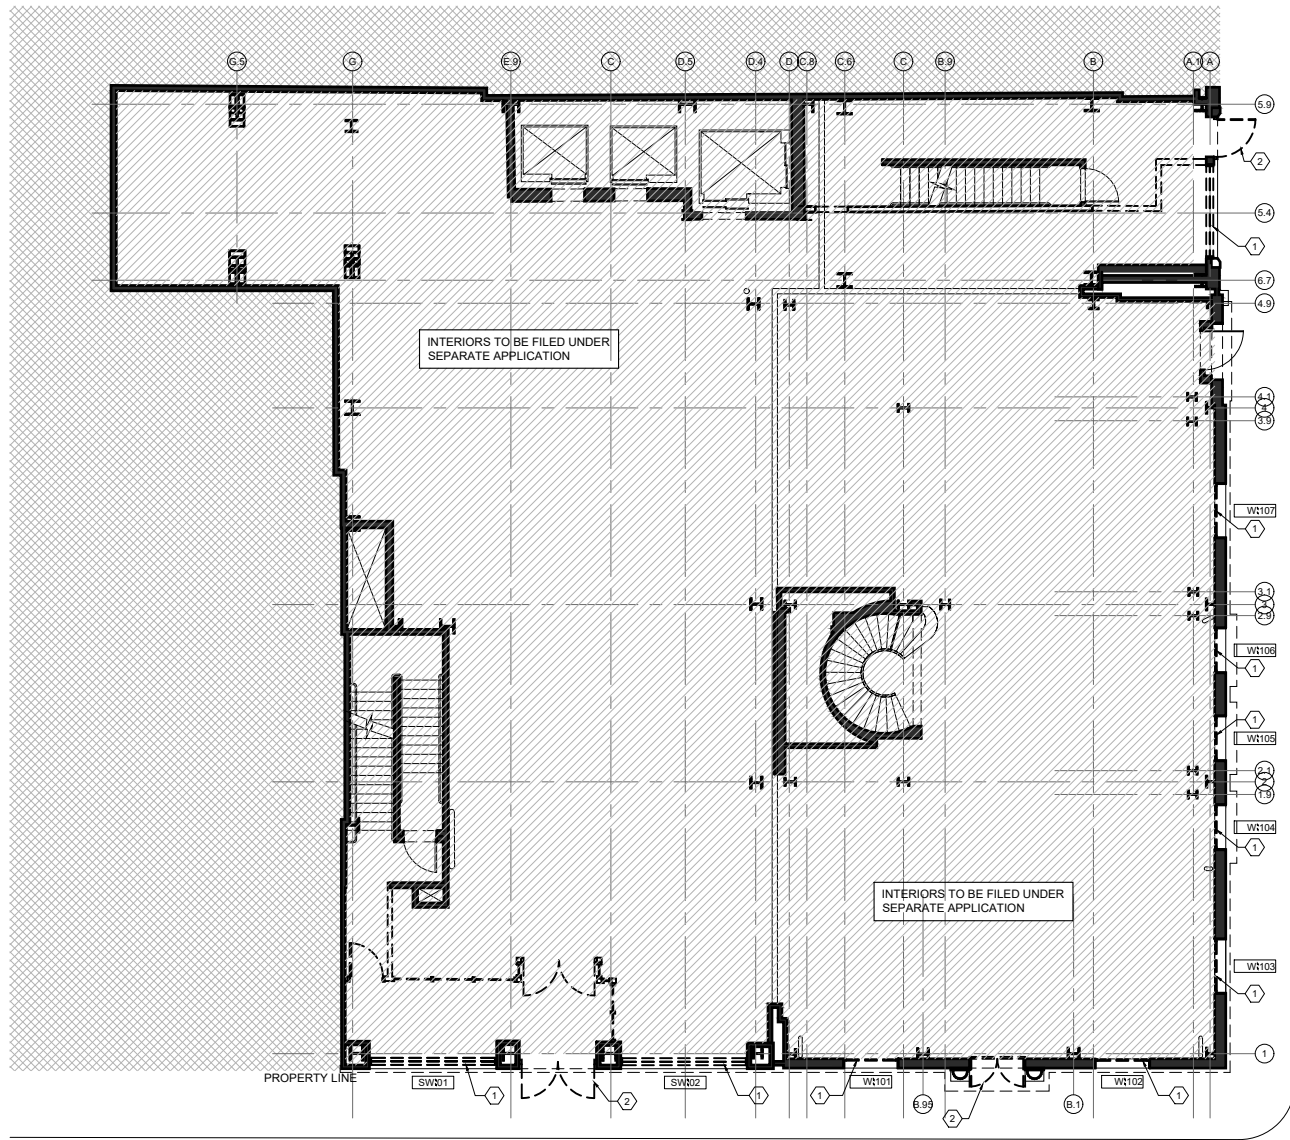

Spacesmith
ARCHITECTURE PLANNING INTERIOR DESIGN

One New York Plaza, Suite 4200
New York, NY 10004
P:212 620 5583
www.spacesmith.com

PROJECT HERMES OF PARIS-MADISON
706 MADISON AVE, NEW YORK, NY 10022

DRAWING EXISTING VS PROPOSED PLAN
L1

- 1 EXISTING WINDOWS TO BE REMOVED AND REPLACED WITH NEW SECURITY GLAZED WINDOWS.
- 2 NEW STOREFRONT ENTRY SYSTEM TO BE INSTALLED WITH WITH BLACK PAINTED STEEL MULLIONS AND SECURITY GLAZING
- 3 WALL MOUNTED SECURITY AND WIFI ANTENNA DEVICES TO ALIGN WITH DOOR FRAME.


DRAWN BY: LN
CHK'D BY: MF
SCALE: AS SHOWN
DATE: 07/06/2020

PROJECT NO: 19002


DWG. NO.

LP-30

PAGE 32 OF 46

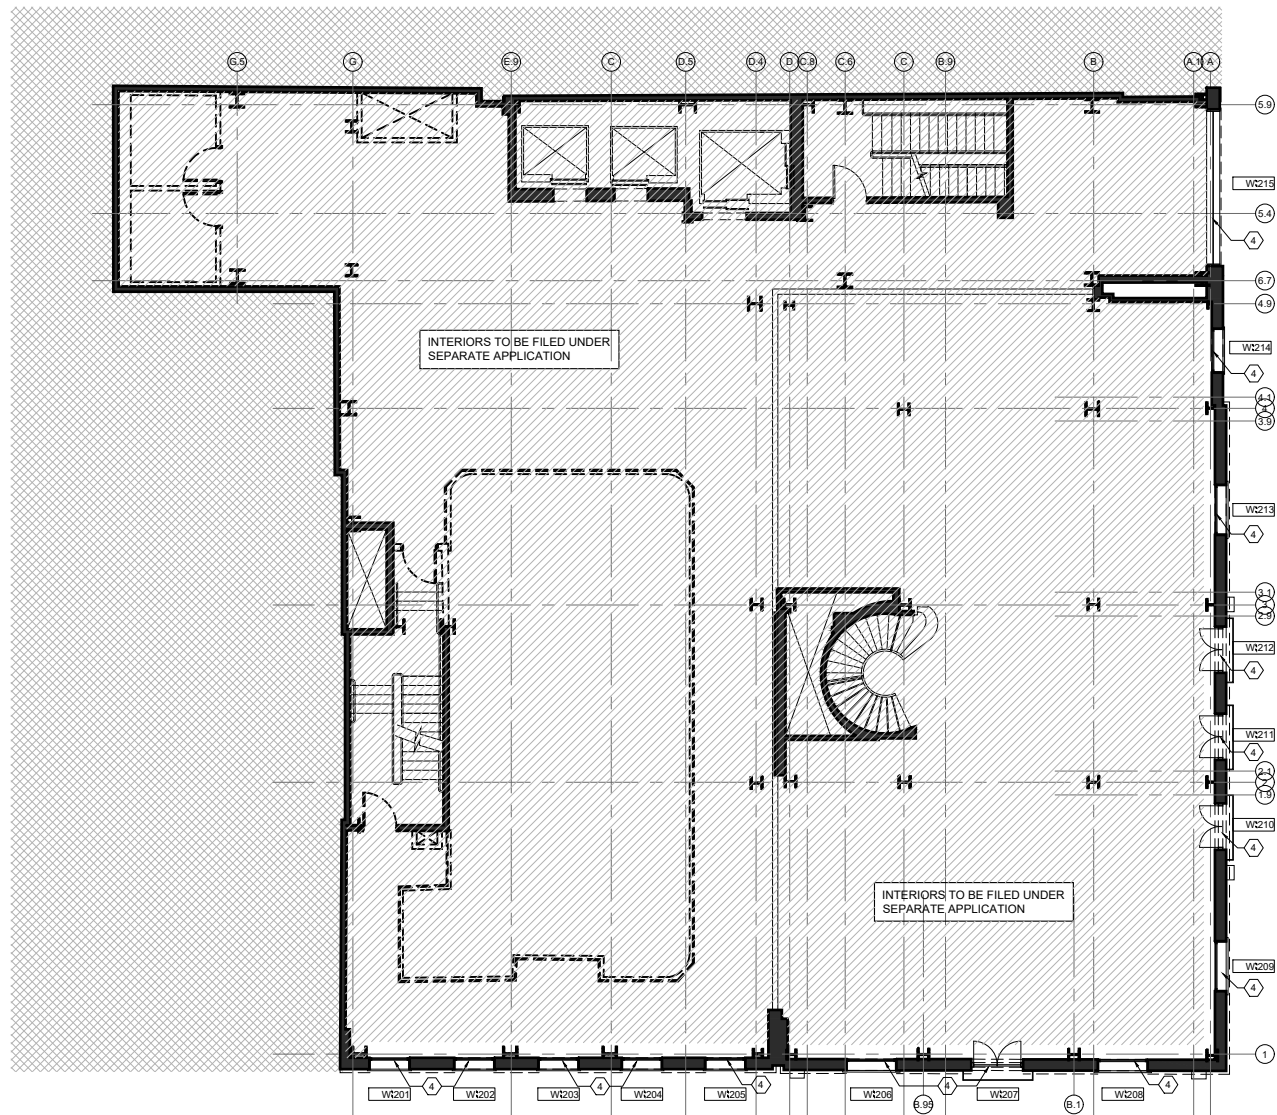

2 EXISTING CONDITIONS FLOOR PLAN - L2
NTS

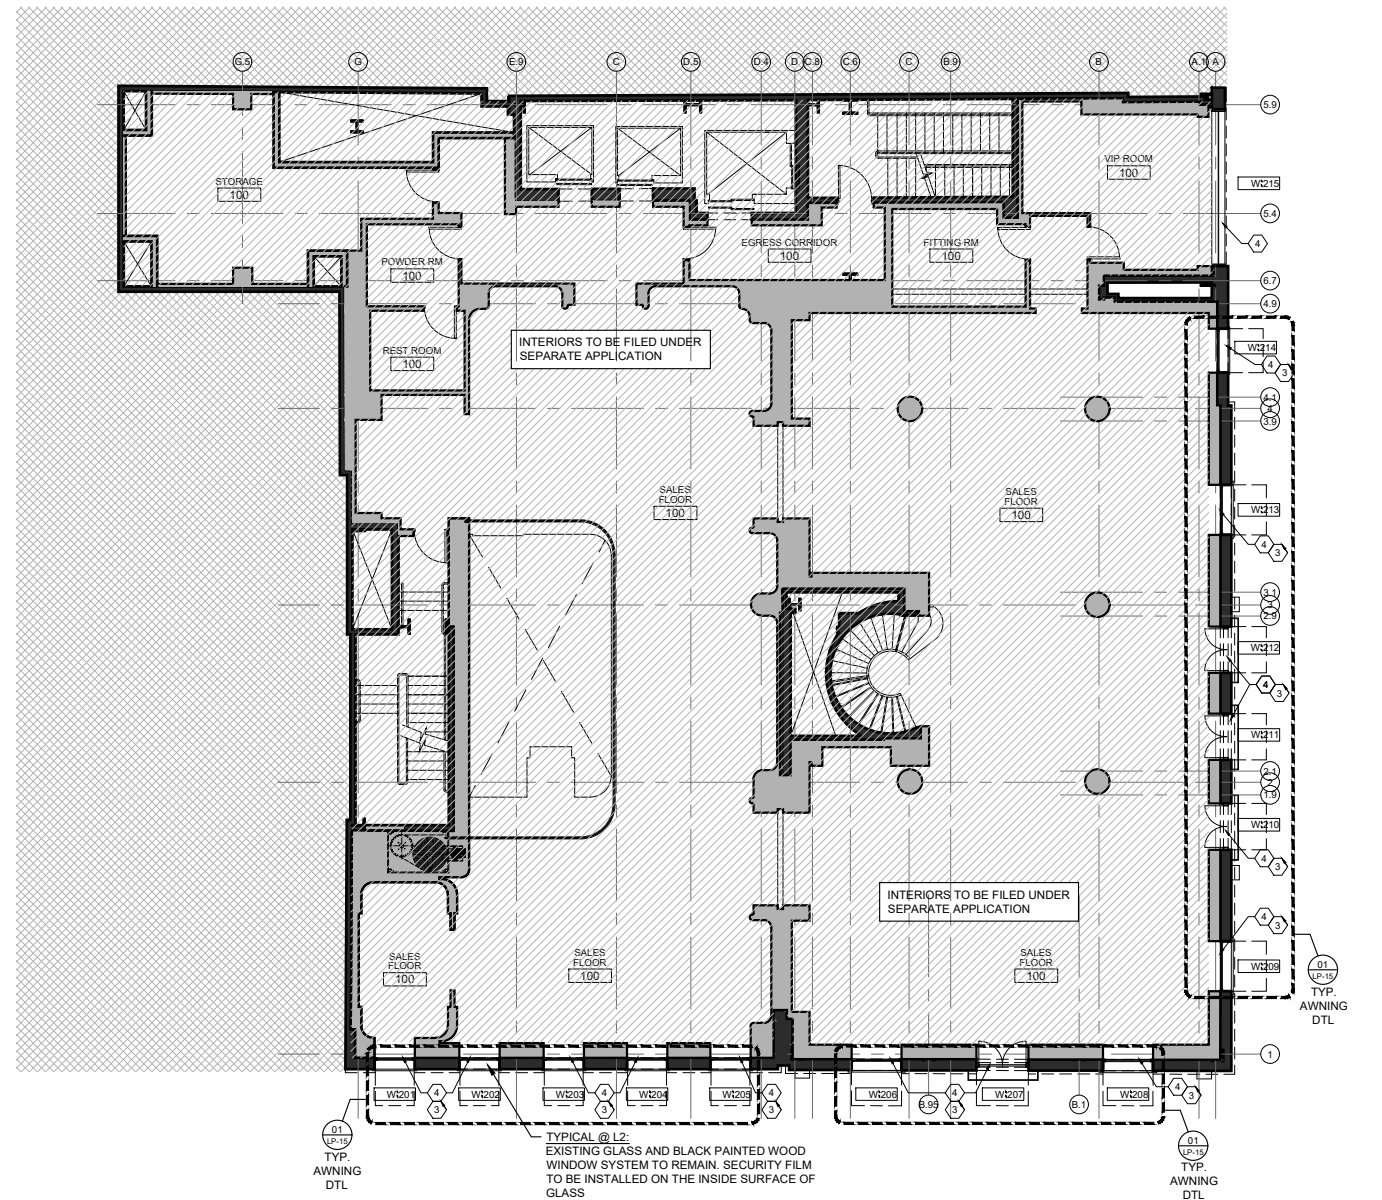

1 PROPOSED FLOOR PLAN - L2
NTS

Spacesmith
ARCHITECTURE PLANNING INTERIOR DESIGN

One New York Plaza, Suite 4200
New York, NY 10004
P:212 620 5583
www.spacesmith.com

PROJECT HERMES OF PARIS-MADISON
706 MADISON AVE, NEW YORK, NY 10022
DRAWING EXISTING VS PROPOSED PLAN
L2

- 3 NEW FIXED FABRIC AWNING.
- 4 EXISTING GLASS AND BLACK PAINTED SOLID WOOD WINDOW SYSTEM TO REMAIN. SECURITY FILM TO BE INSTALLED ON THE INSIDE SURFACE OF GLASS


DRAWN BY: LN
CHK'D BY: MF
SCALE: AS SHOWN
DATE: 07/06/2020

PROJECT NO: 19002


DWG. NO.

LP-31

PAGE 33 OF 46

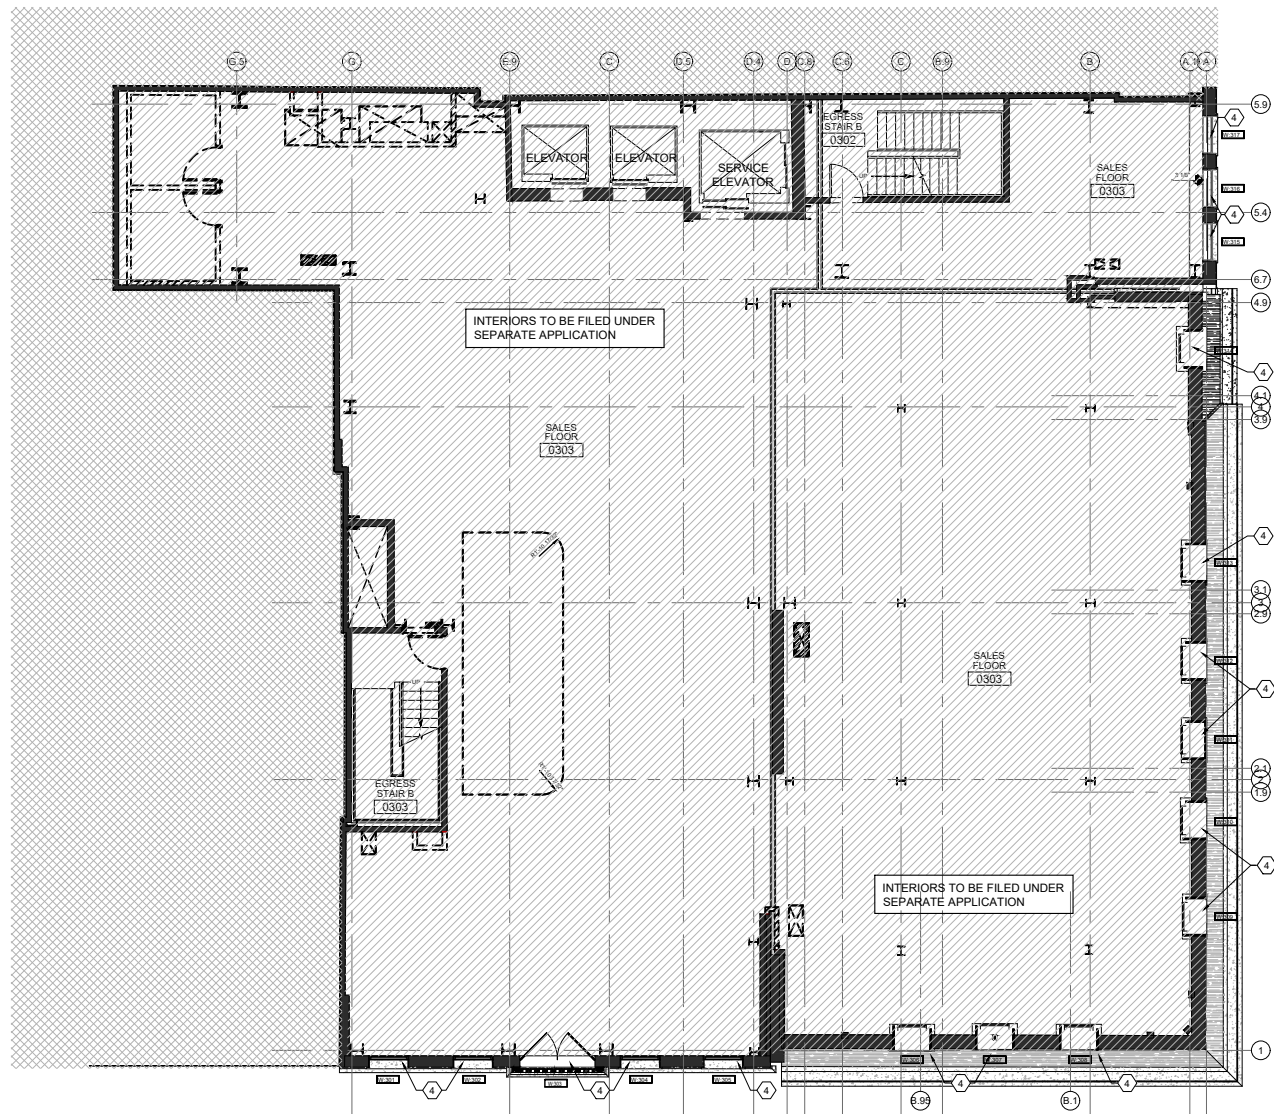

2 EXISTING CONDITIONS FLOOR PLAN - L3
NTS

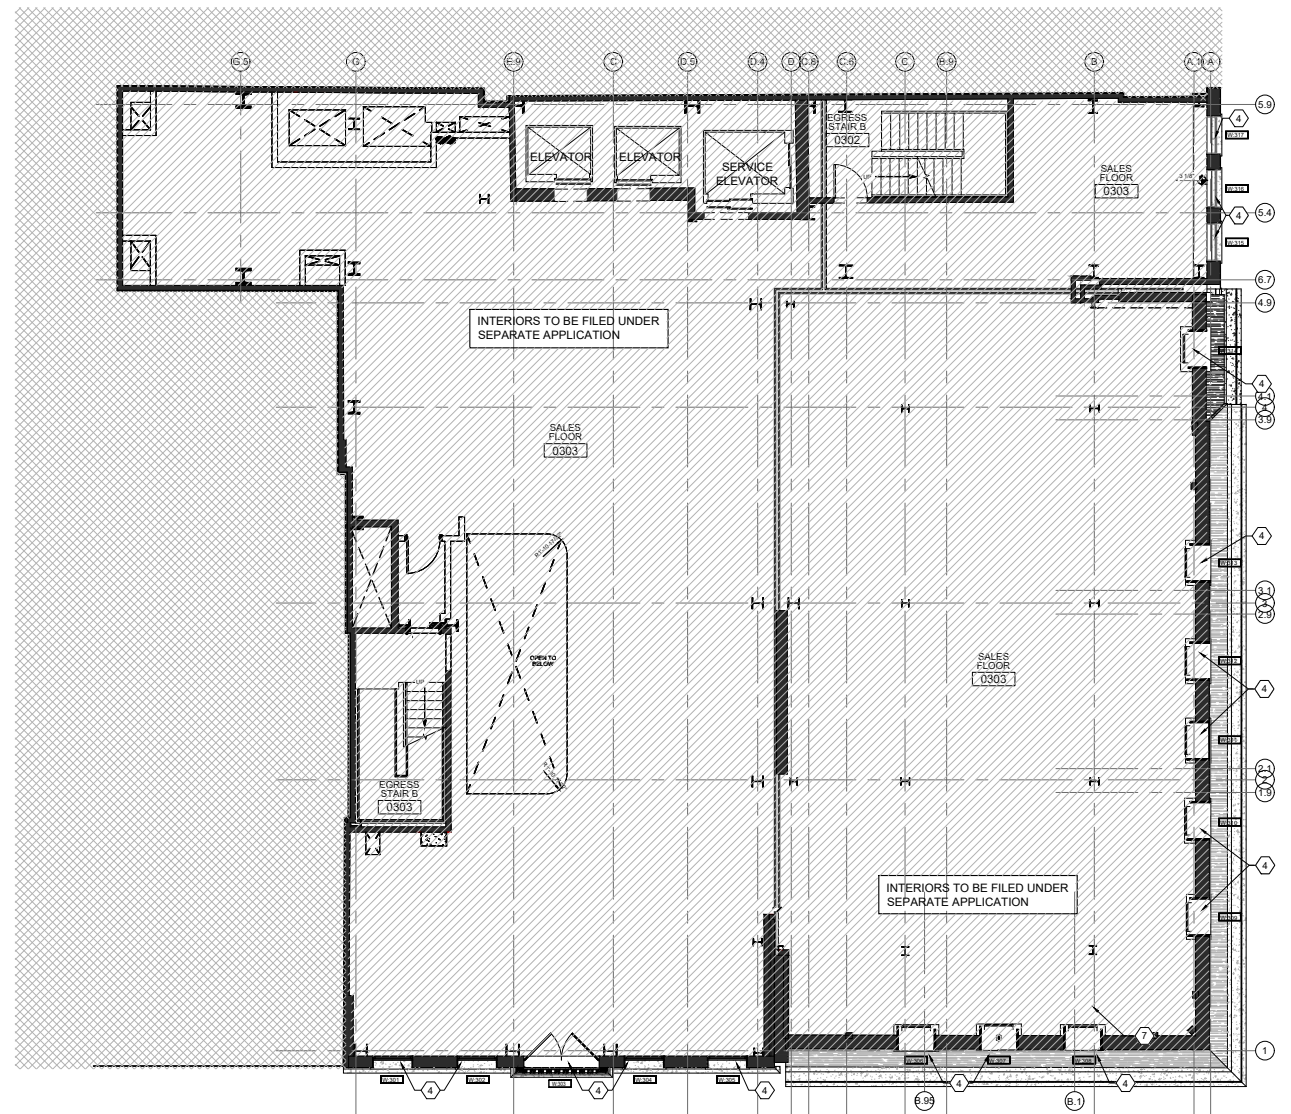

1 PROPOSED FLOOR PLAN - L3
NTS

4 EXISTING GLASS AND BLACK PAINTED SOLID WOOD WINDOW SYSTEM TO REMAIN.
SECURITY FILM TO BE INSTALLED ON THE INSIDE SURFACE OF GLASS

DRAWN BY: LN

PROJECT NO: 19002

CHK'D BY: MF

DWG. NO.

SCALE: AS SHOWN

LP-32


DATE: 07/06/2020

PAGE 34 OF 46


Spacesmith
ARCHITECTURE PLANNING INTERIOR DESIGN

One New York Plaza, Suite 4200
New York, NY 10004
P:212 620 5583
www.spacesmith.com

PROJECT HERMES OF PARIS-MADISON
706 MADISON AVE, NEW YORK, NY 10022
DRAWING EXISTING VS PROPOSED PLAN
L3

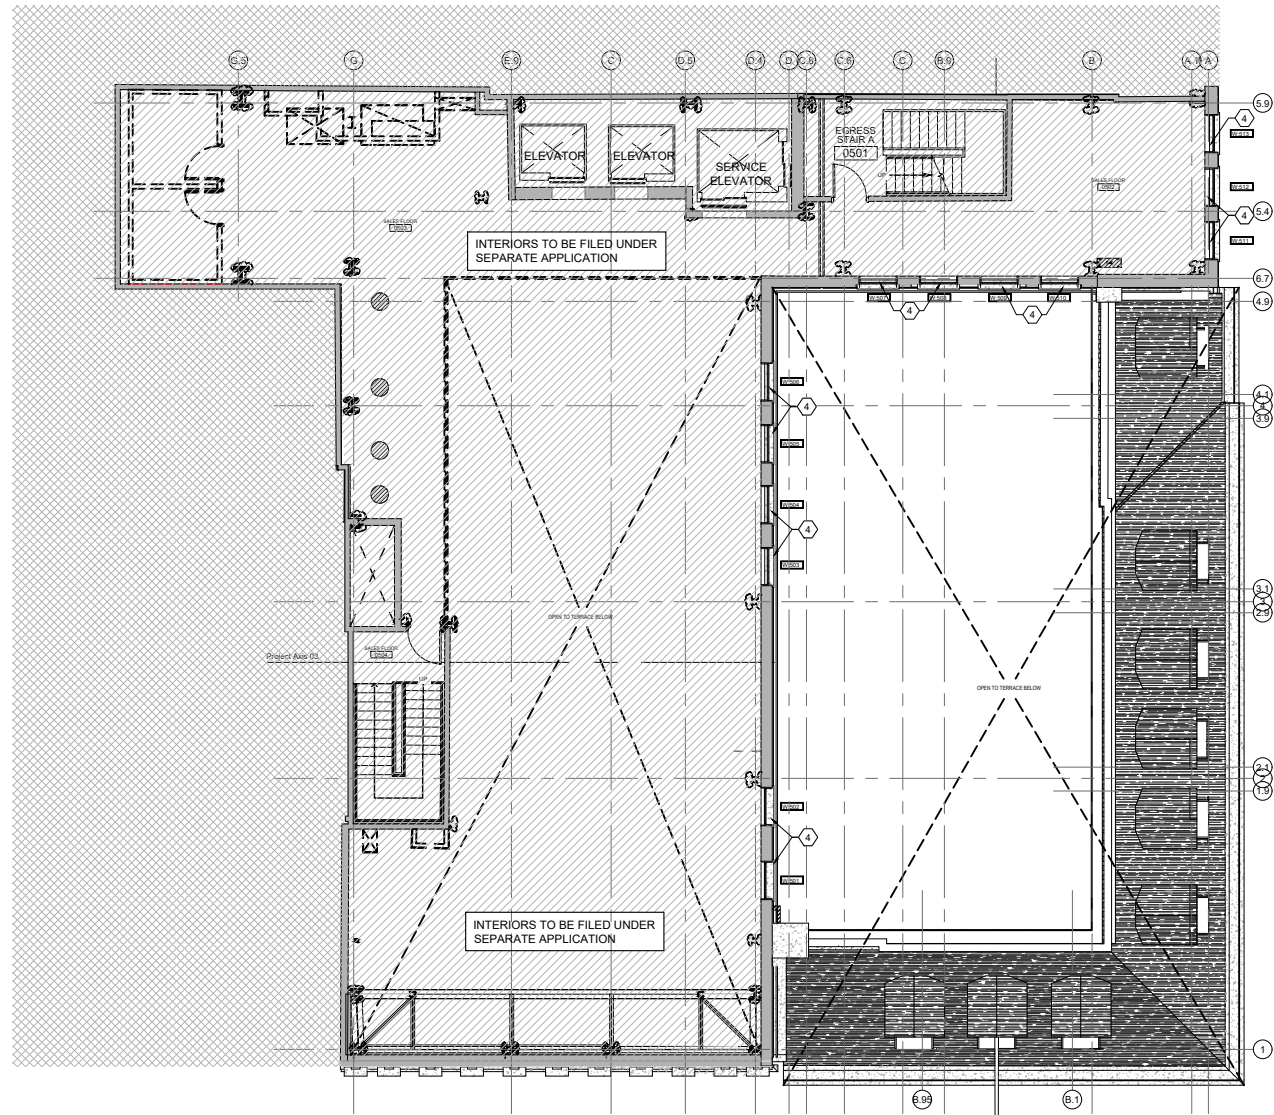

2 EXISTING CONDITIONS FLOOR PLAN - L5
NTS

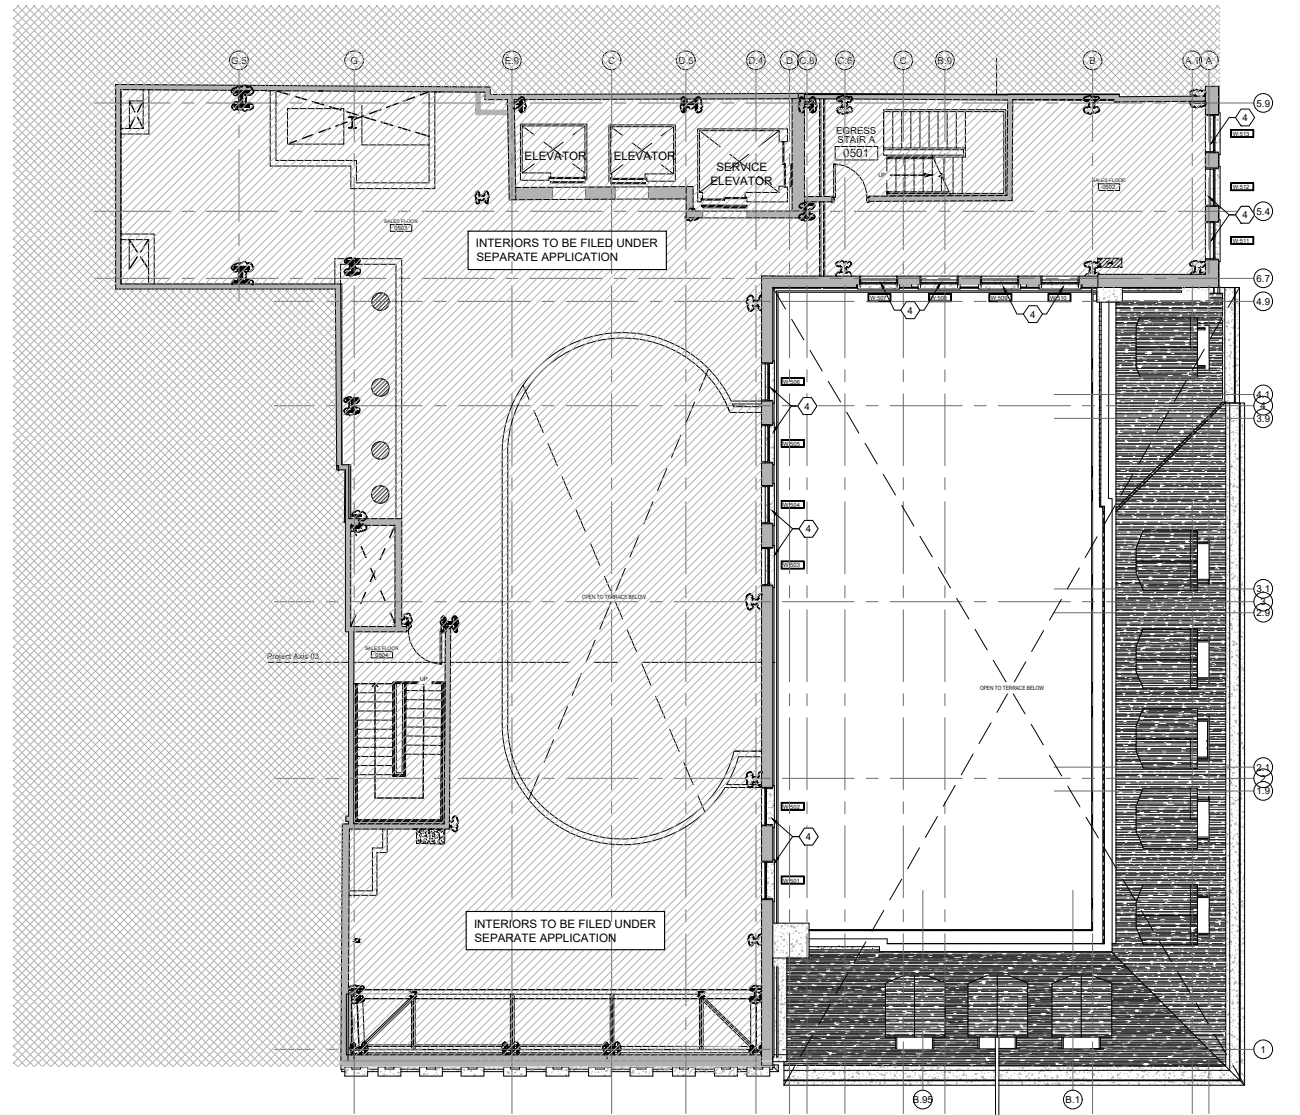

1 PROPOSED FLOOR PLAN - L5
NTS

Spacesmith
ARCHITECTURE PLANNING INTERIOR DESIGN

One New York Plaza, Suite 4200
New York, NY 10004
P:212 620 5583
www.spacesmith.com

PROJECT HERMES OF PARIS-MADISON
706 MADISON AVE, NEW YORK, NY 10022
DRAWING EXISTING VS PROPOSED PLAN
L5

4 EXISTING GLASS AND BLACK PAINTED SOLID WOOD WINDOW SYSTEM TO REMAIN.
SECURITY FILM TO BE INSTALLED ON THE INSIDE SURFACE OF GLASS

DRAWN BY: LN
CHK'D BY: MF
SCALE: AS SHOWN
DATE: 07/06/2020

PROJECT NO: 19002


DWG. NO.

LP-33

PAGE 35 OF 46




4 EXISTING FACADE ELEVATIONS - MADISON AVENUE
NTS

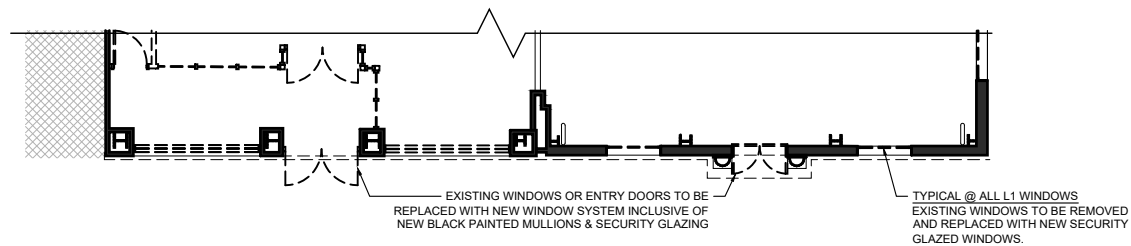

2 KEY EXISTING PLAN L1 - MADISON AVENUE
NTS



3 PROPOSED FACADE ELEVATIONS - MADISON AVENUE
NTS

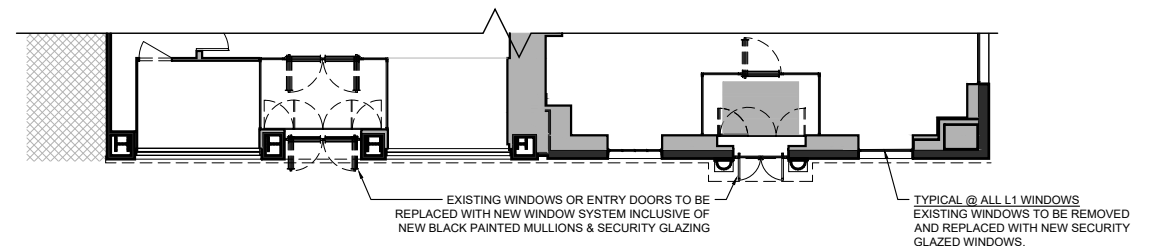

1 KEY PROPOSED PLAN L1 - MADISON AVENUE
NTS

Spacesmith
ARCHITECTURE PLANNING INTERIOR DESIGN

One New York Plaza, Suite 4200
New York, NY 10004
P:212 620 5583
www.spacesmith.com

PROJECT HERMES OF PARIS-MADISON
706 MADISON AVE, NEW YORK, NY 10022
DRAWING EXISTING VS PROPOSED FACADE
MADISON AVENUE

- 1 EXISTING WINDOWS OR ENTRY DOORS TO BE REPLACED WITH NEW WINDOW SYSTEM INCLUSIVE OF NEW BLACK PAINTED MULLIONS & SECURITY GLAZING
- 2 NEW STOREFRONT ENTRY SYSTEM INCLUSIVE OF NEW BLACK PAINTED MULLIONS & SECURITY GLAZED DOORS & WINDOW LITE
- 3 NEW FABRIC AWNING.
- 4 NEW CAVALIER STATUE.
- 5 EXISTING SOLID WOOD DOOR TO BE REMOVED
- 6 EXISTING GLASS AND METAL SKYLIGHT TO BE REMOVED
- 7 EXISTING METAL RAILING TO REMAIN & NEW HANDRAIL EXTENSION TO ENSURE HANDRAIL MEETS CODE COMPLIANCE.
- 8 NEW FACADE MOUNTED NON-LIT SIGNAGE
- 9 NEW STONE PLAQUE TO BE PLACED IN FRONT OF THIS EXISTING TO REMAIN STONE PLAQUE

DRAWN BY: LN
CHK'D BY: MF
SCALE: AS SHOWN
DATE: 07/06/2020


PROJECT NO: 19002
DWG. NO.
LP-34
PAGE 36 OF 46



5 VENTER WIFI DEVICE
NTS



4 EXISTING FACADE ELEVATIONS - E 63RD STREET
NTS

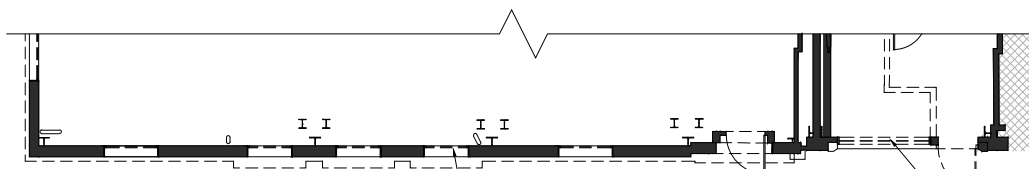


2 KEY EXISTING PLAN L1 - E 63RD STREET
NTS

TYPICAL @ ALL L1 WINDOWS
EXISTING WINDOWS TO BE REMOVED AND
REPLACED WITH NEW SECURITY GLAZED
WINDOWS.

NEW STOREFRONT ENTRY
SYSTEM TO BE INSTALLED WITH
BLACK PAINTED STEEL MULLIONS
AND SECURITY GLAZING



3 PROPOSED FACADE ELEVATIONS - E 63RD STREET
NTS

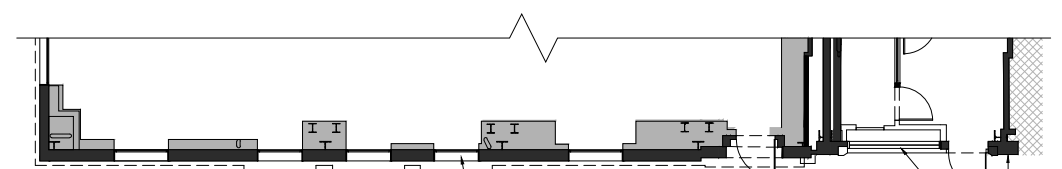

1 KEY PROPOSED PLAN L1 - E 63RD ST
NTS

TYPICAL @ ALL L1 WINDOWS
EXISTING WINDOWS TO BE REMOVED AND
REPLACED WITH NEW STEEL FRAME
WINDOWS WITH SECURITY GLAZING.

NEW SECURITY DEVICES.

NEW STOREFRONT ENTRY
SYSTEM TO BE INSTALLED
WITH BLACK PAINTED STEEL
MULLIONS AND SECURITY
GLAZING

Spacesmith
ARCHITECTURE PLANNING INTERIOR DESIGN


One New York Plaza, Suite 4200
New York, NY 10004
P:212 620 5583
www.spacesmith.com

PROJECT HERMES OF PARIS-MADISON
706 MADISON AVE, NEW YORK, NY 10022
DRAWING EXISTING VS PROPOSED FACADE
63RD STREET


- | | |
|--|---|
| 1 EXISTING WINDOWS OR ENTRY DOORS TO BE REPLACED WITH NEW WINDOW SYSTEM INCLUSIVE OF NEW BLACK PAINTED MULLIONS & SECURITY GLAZING | 8 EXISTING GLASS AND METAL SKYLIGHT TO BE REMOVED |
| 2 NEW STOREFRONT ENTRY SYSTEM INCLUSIVE OF NEW BLACK PAINTED MULLIONS & SECURITY GLAZED DOORS & WINDOW LITE | 7 EXISTING METAL RAILING TO REMAIN & NEW HANDRAIL EXTENSION TO ENSURE HANDRAIL MEETS CODE COMPLIANCE. |
| 3 NEW FABRIC AWNING. | 9 WALL MOUNTED SECURITY AND WIFI DEVICES. |
| 4 NEW CAVALIER STATUE. | 6 NEW MECHANICAL EQUIPMENT AND CATWALK |
| 5 EXISTING SOLID WOOD DOOR TO BE REMOVED | |

DRAWN BY: LN
CHK'D BY: MF
SCALE: AS SHOWN
DATE: 07/06/2020

PROJECT NO: 19002
DWG. NO.
LP-35
PAGE 37 OF 46

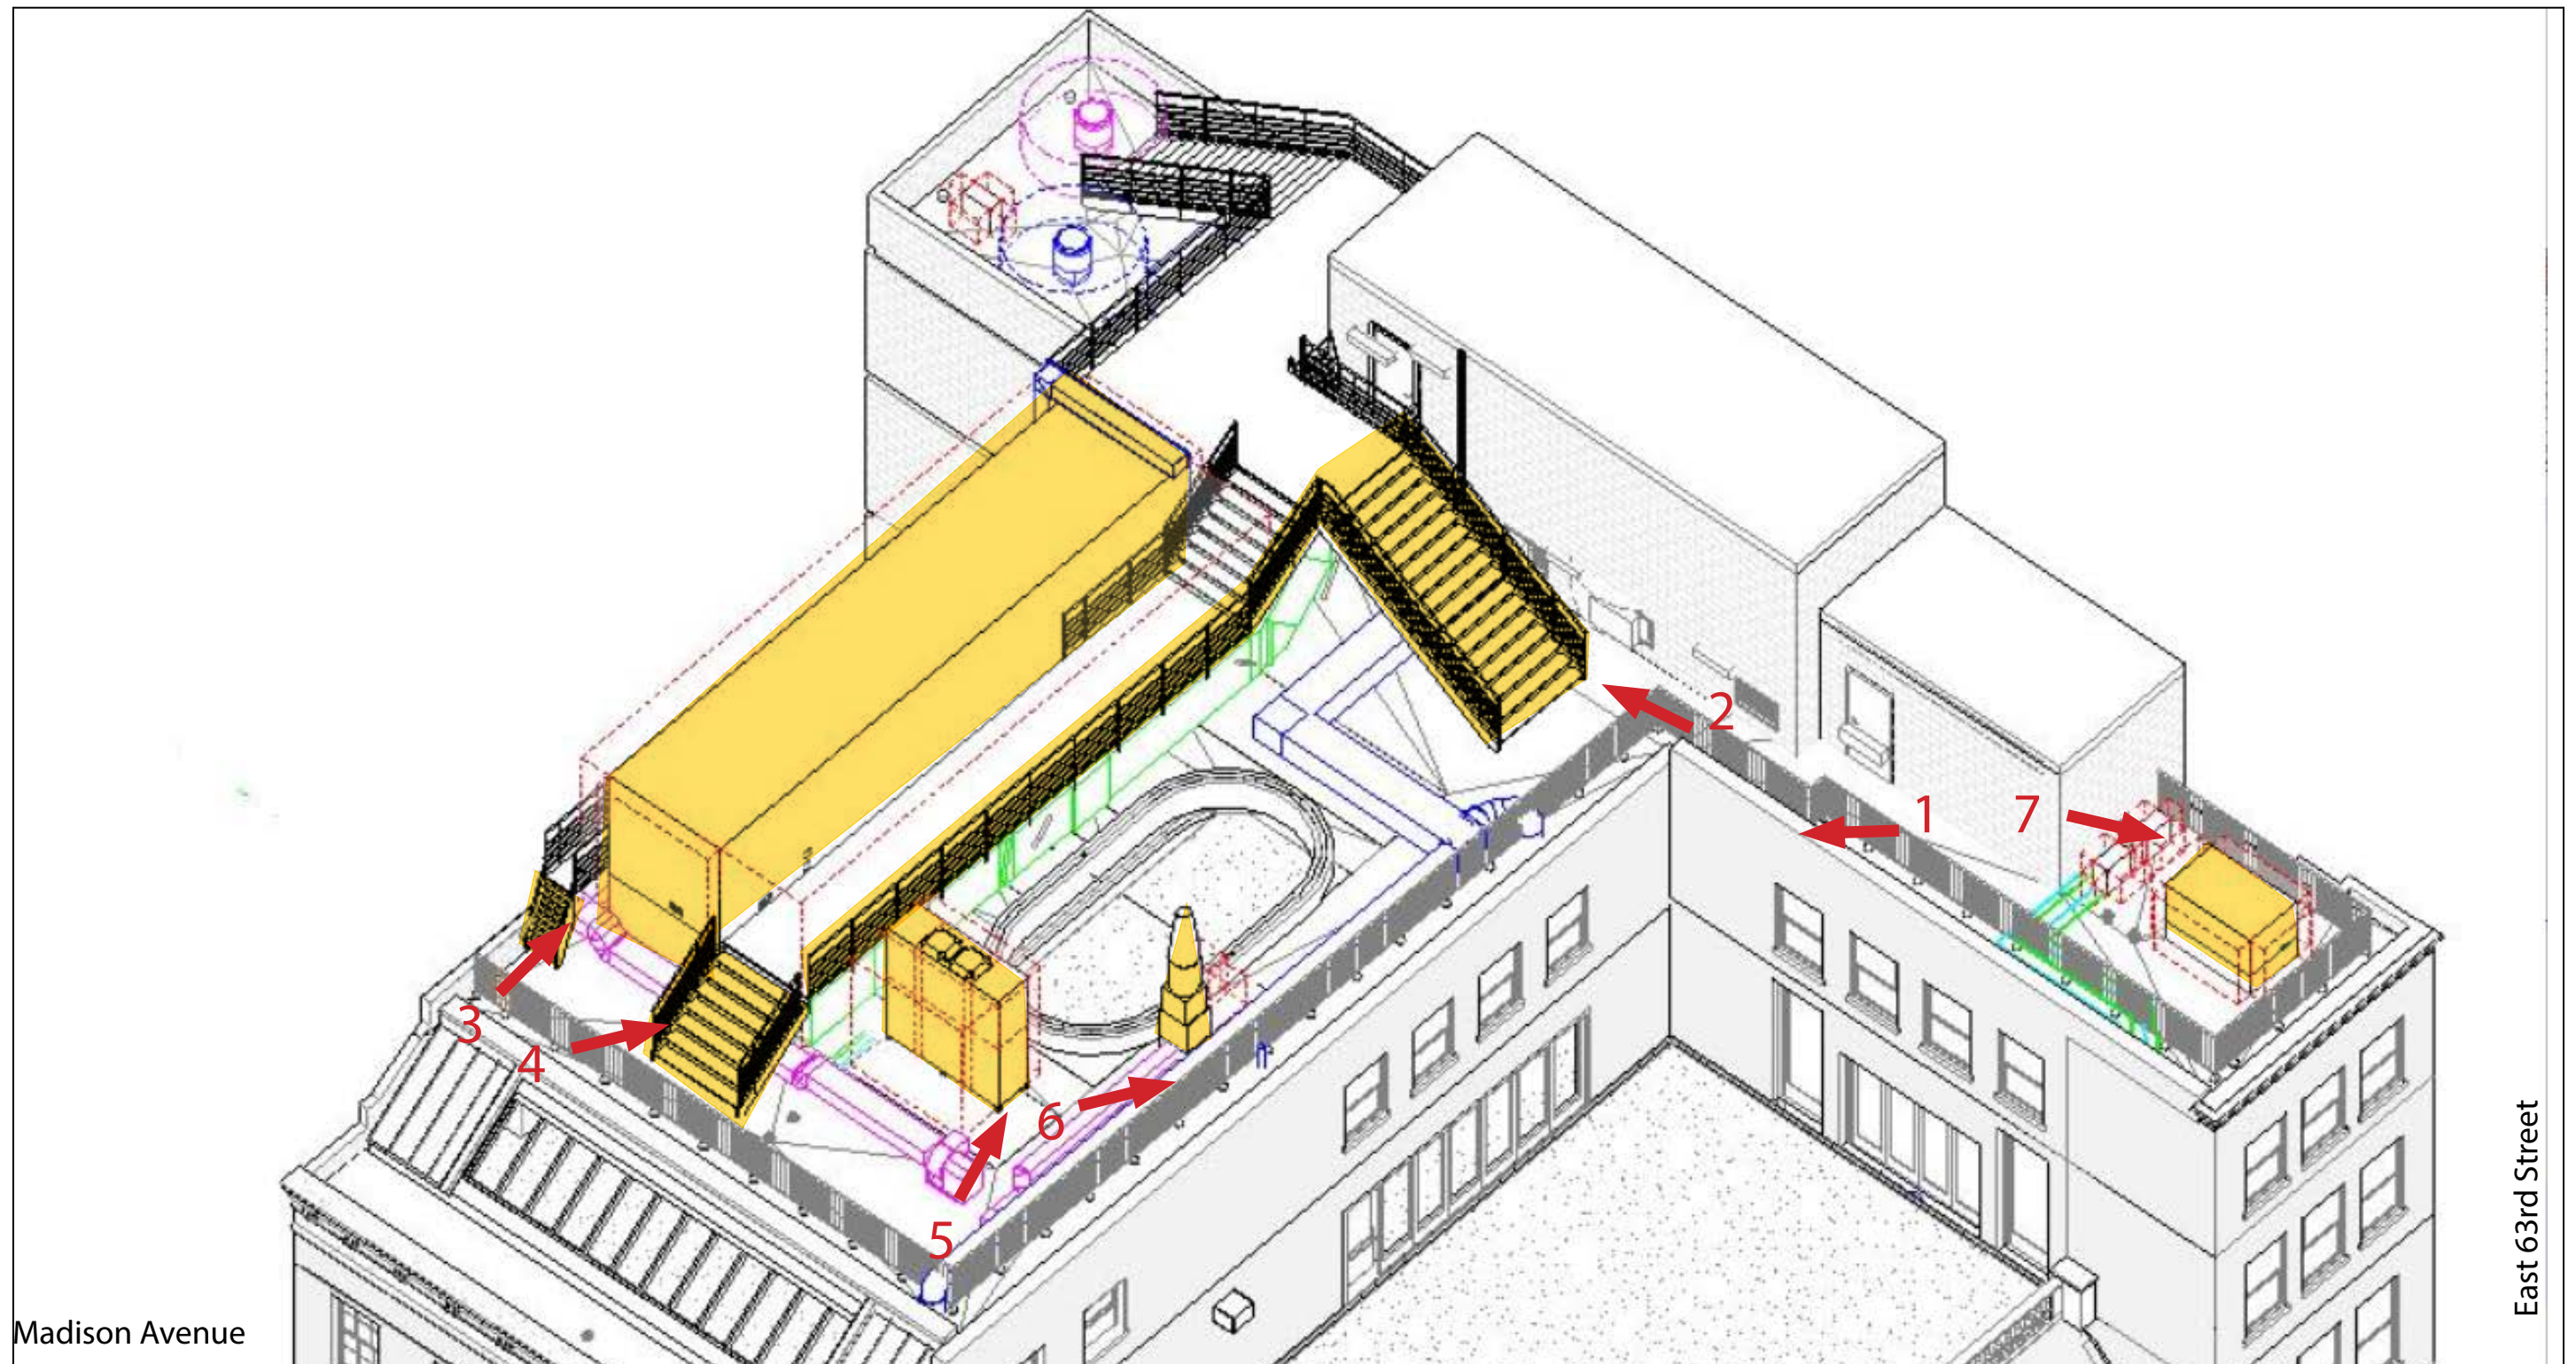



Roof Mockup Key Plan

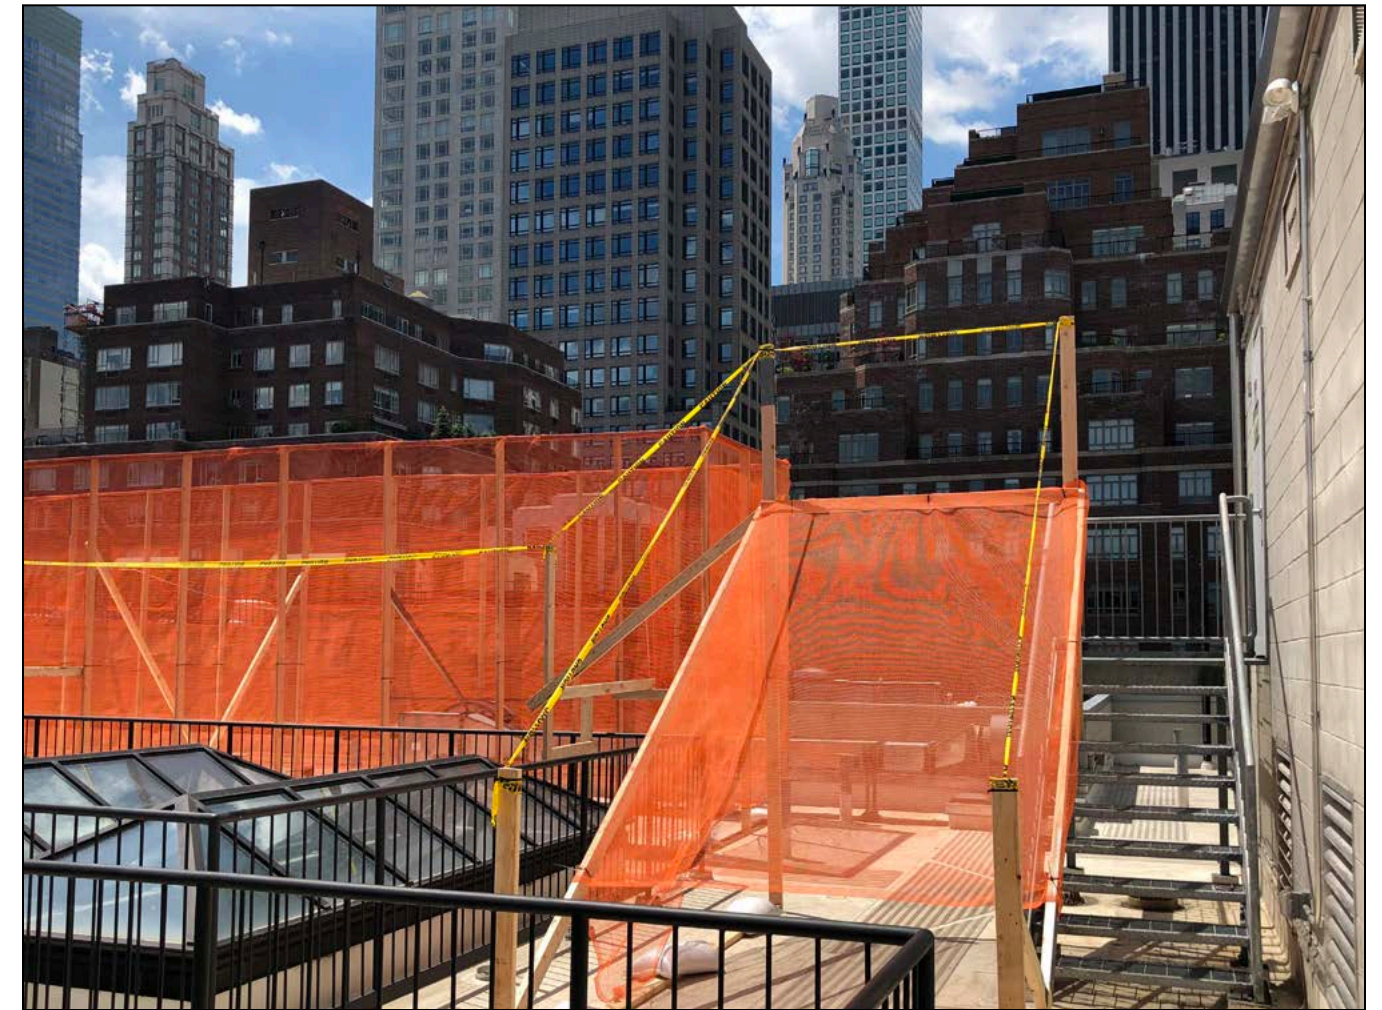


Mockup Roof View 1: Looking Southeast

Mockup Roof View 2: Looking South

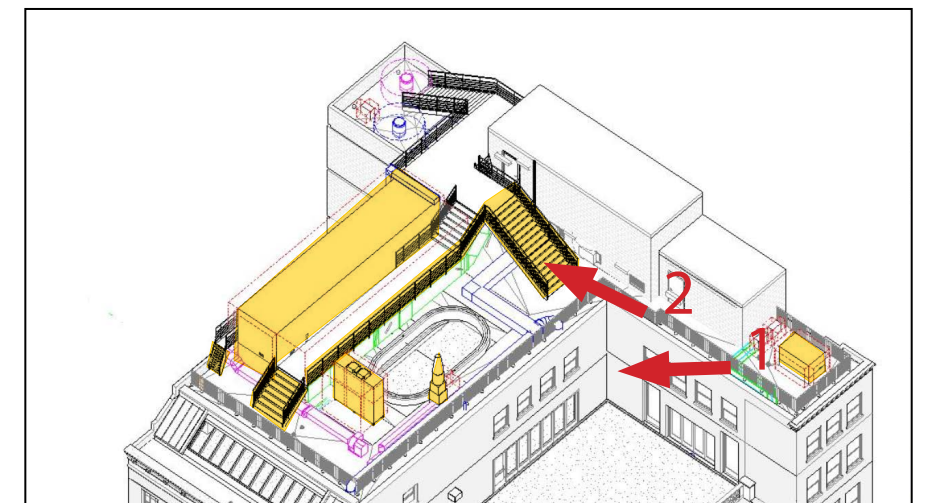

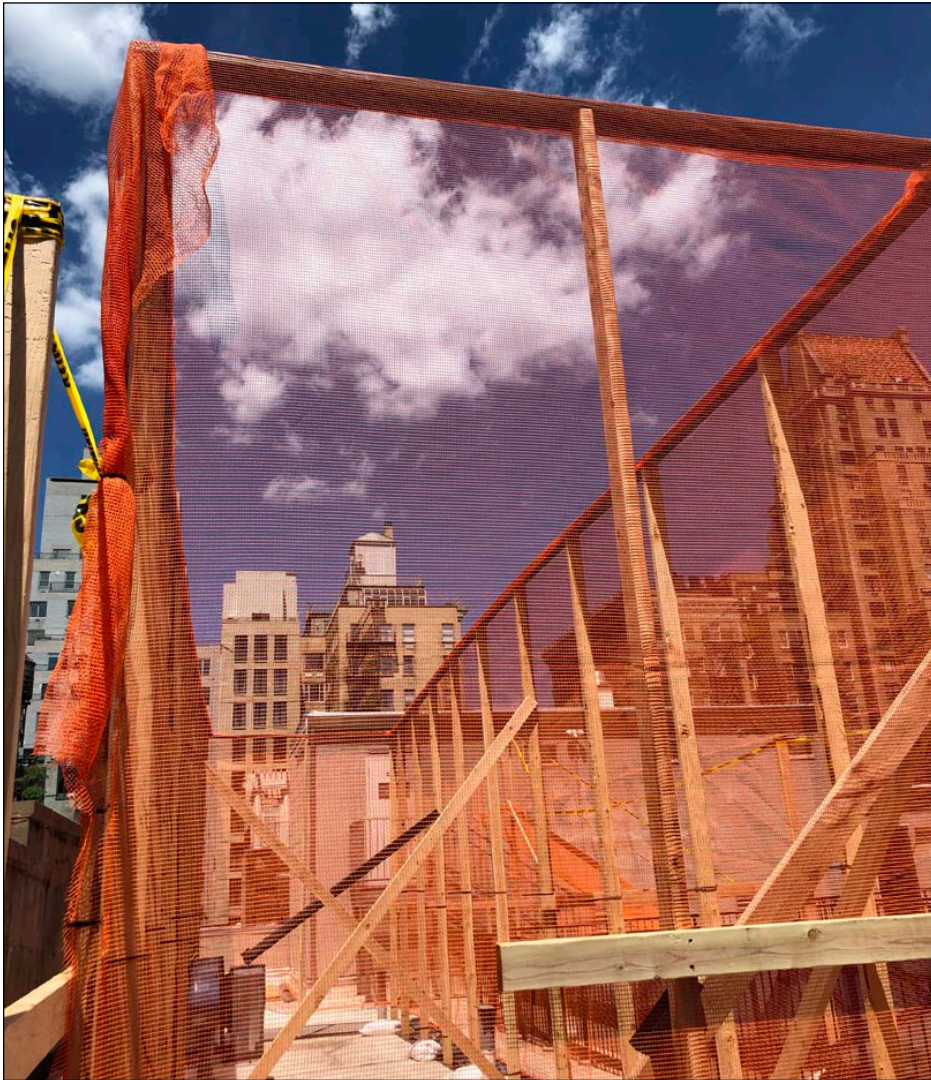


Mockup Roof View 3: Looking West

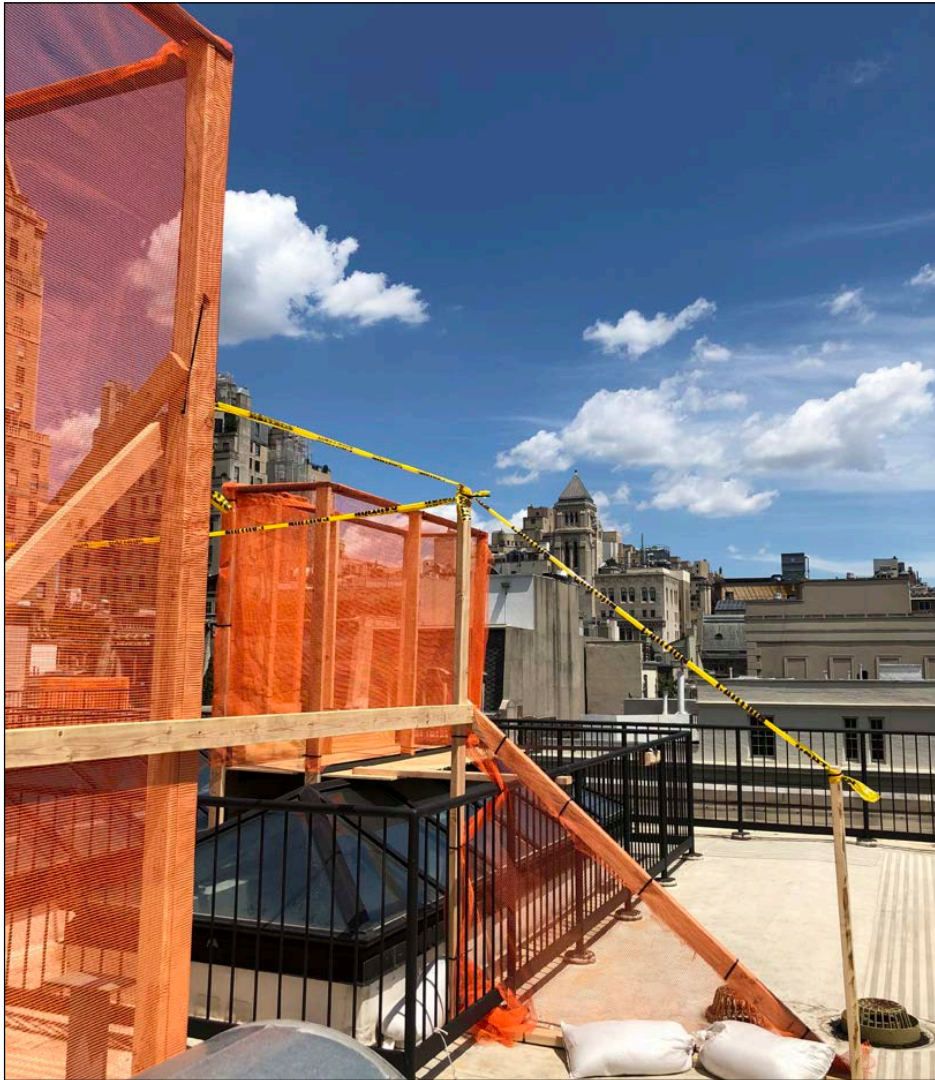


Mockup Roof View 4: Looking Northwest



Mockup View 5: Looking Southwest

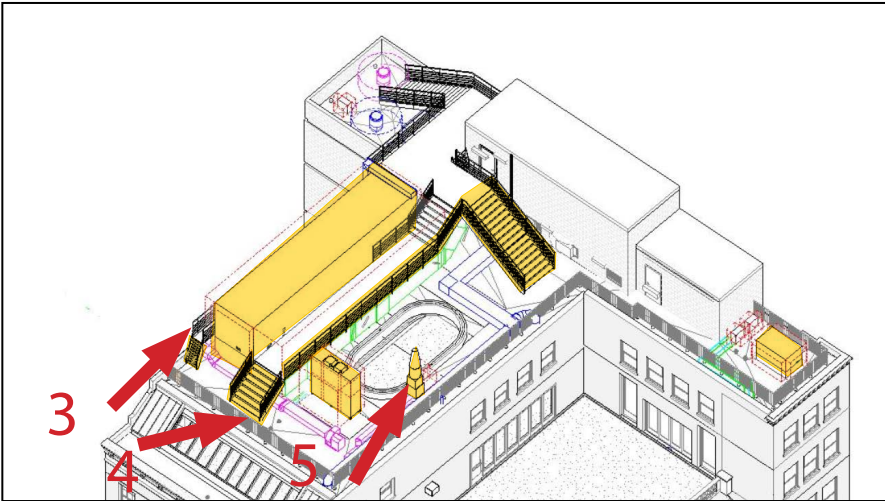


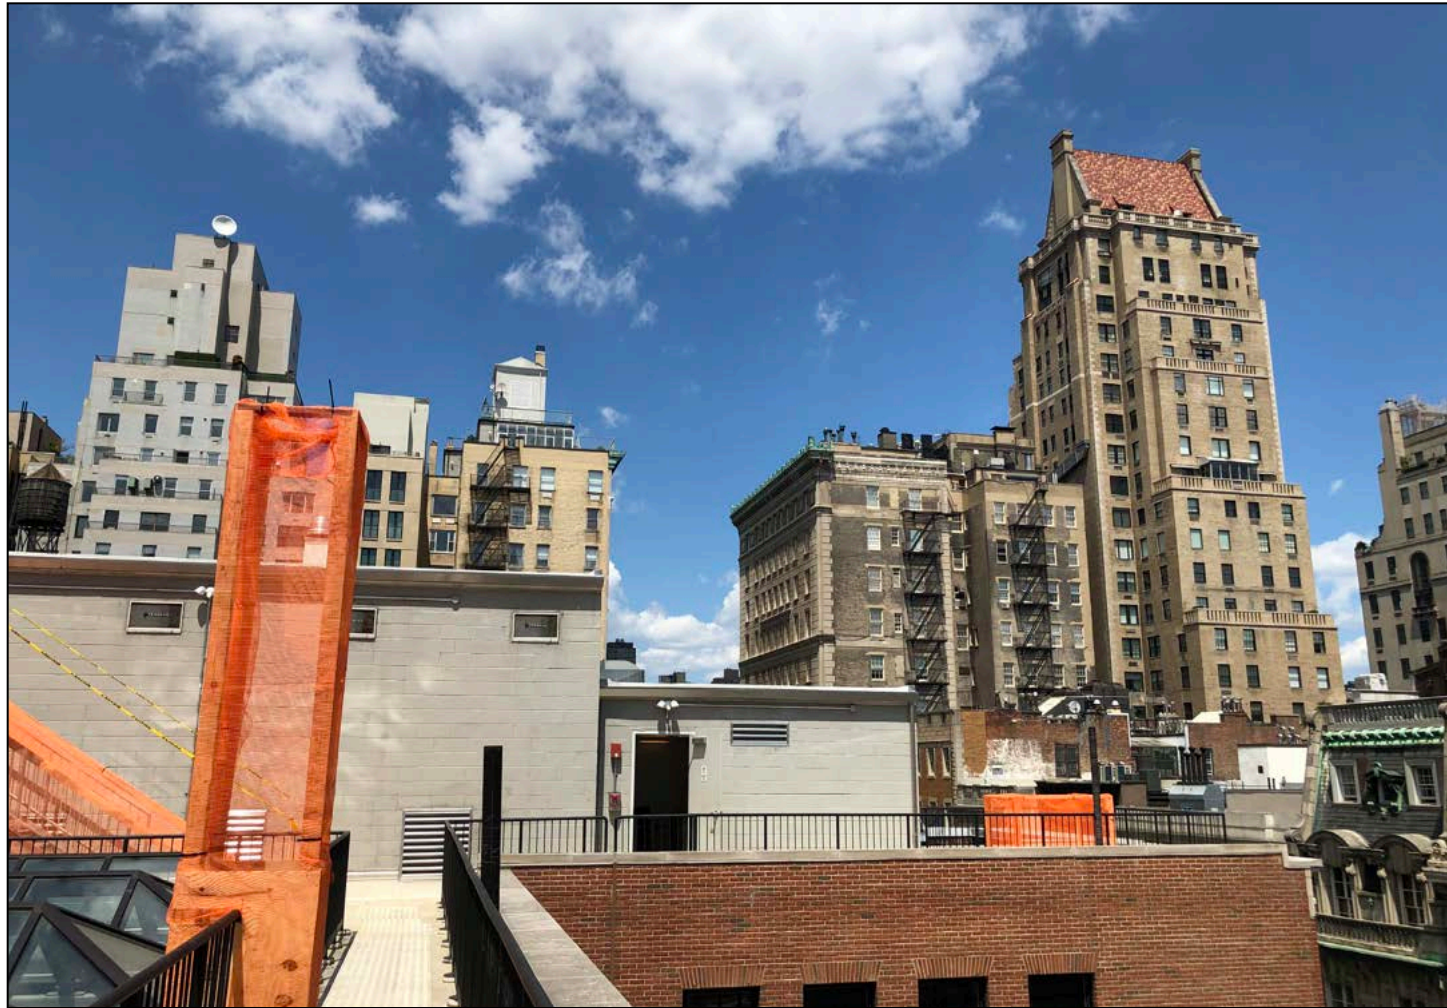


Mockup Roof View 6: Looking Northwest



Mockup Roof View 7: Looking North

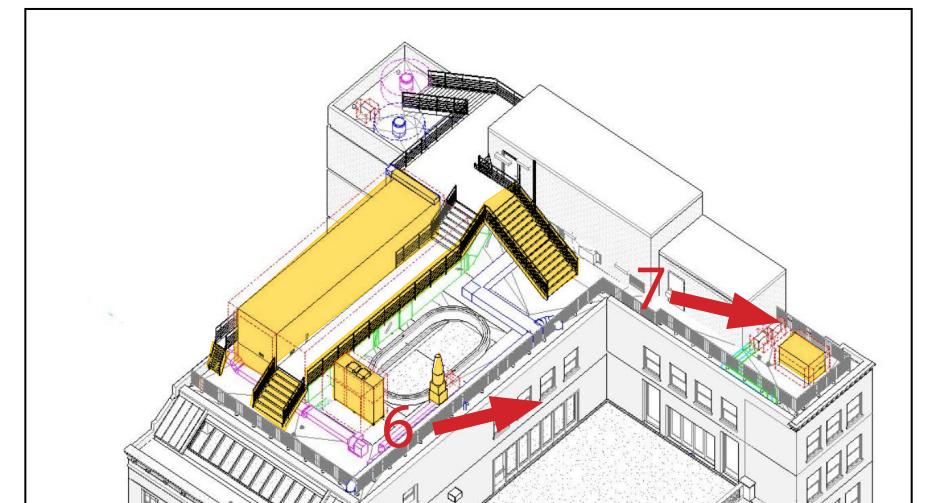

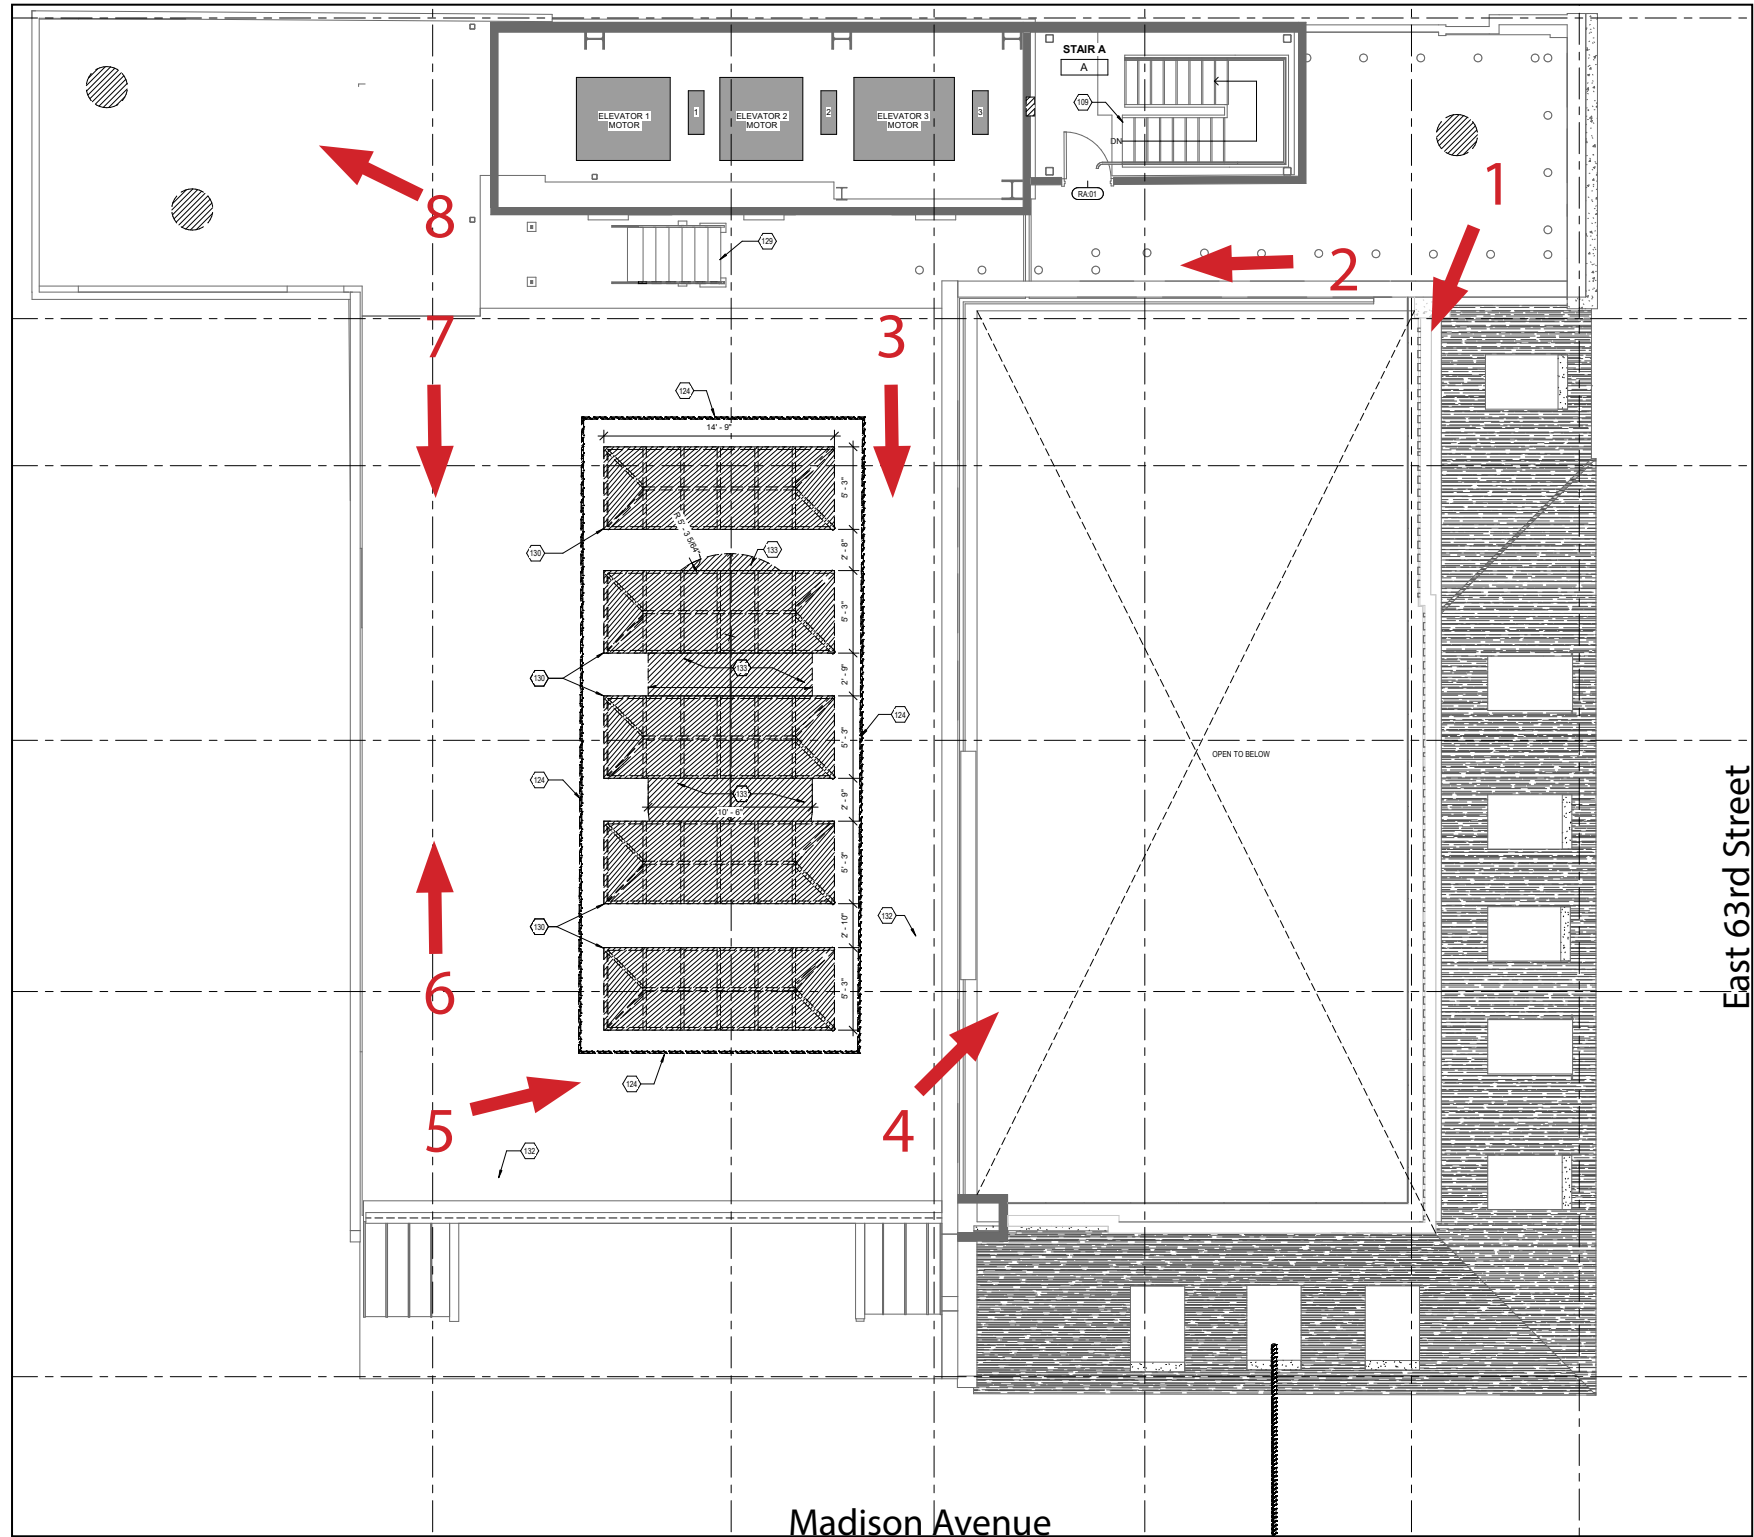

Existing Roof Key Plan



Roof View 1: Looking Southeast



Roof View 2: Looking South




Roof View 3: Looking East



Roof View 4: Looking West



Roof View 5: Looking Northwest

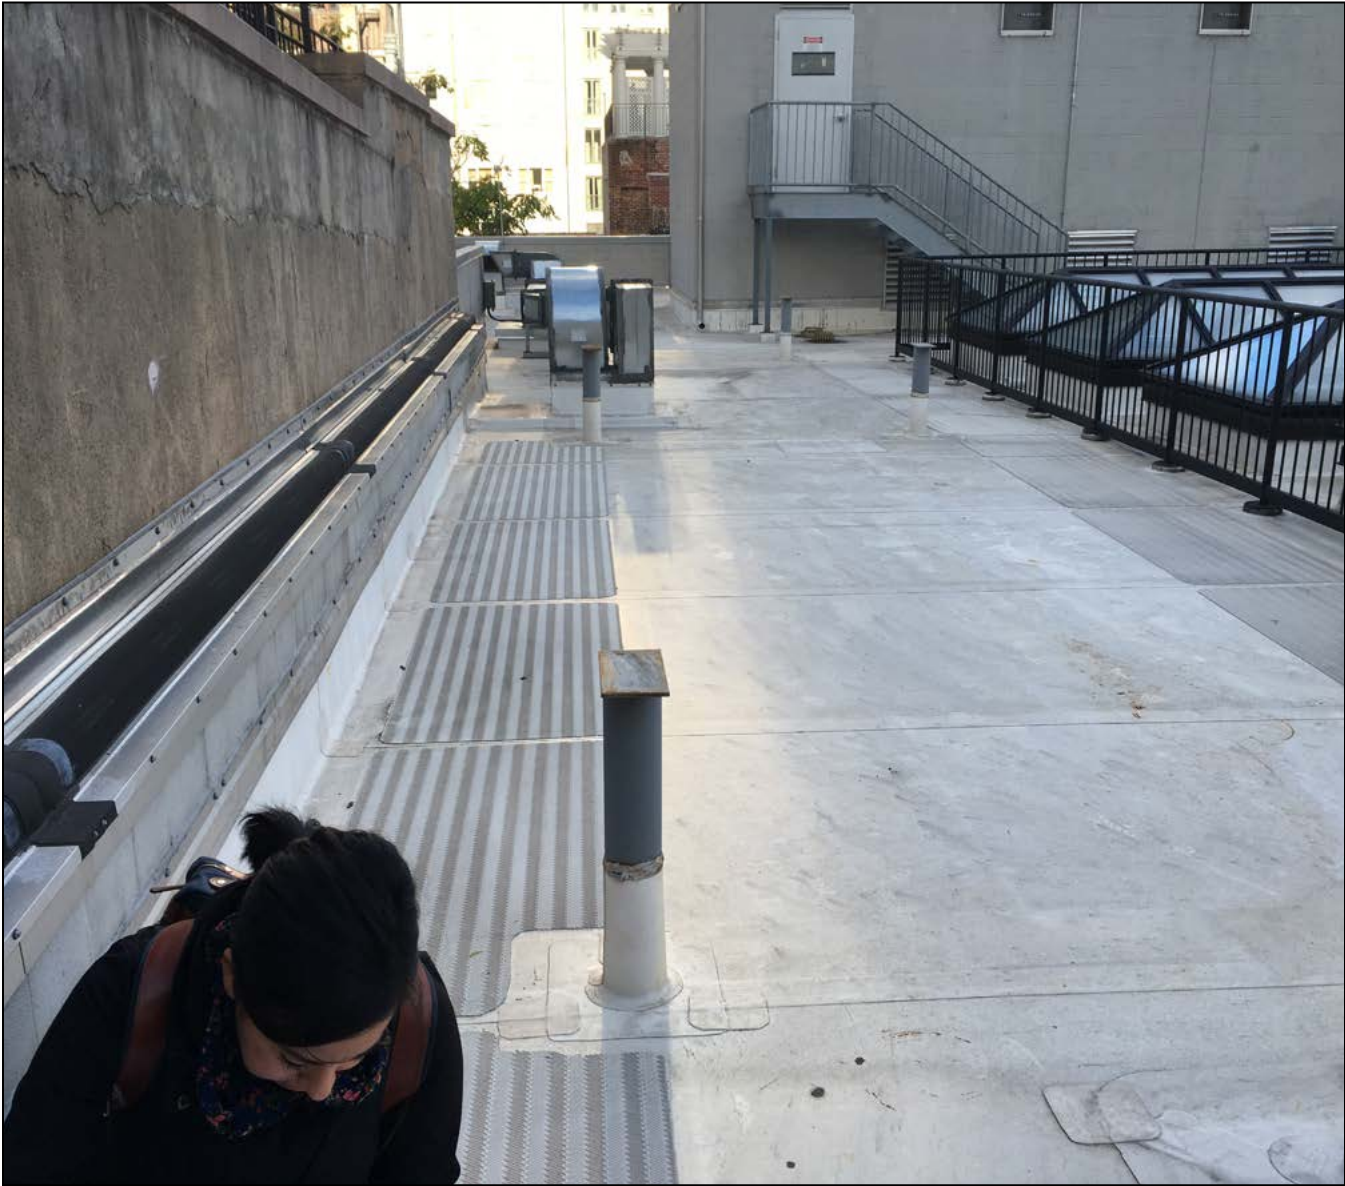

Roof View 6: Looking West



Roof View 7: Looking Northeast



Roof View 8: Looking Southwest