




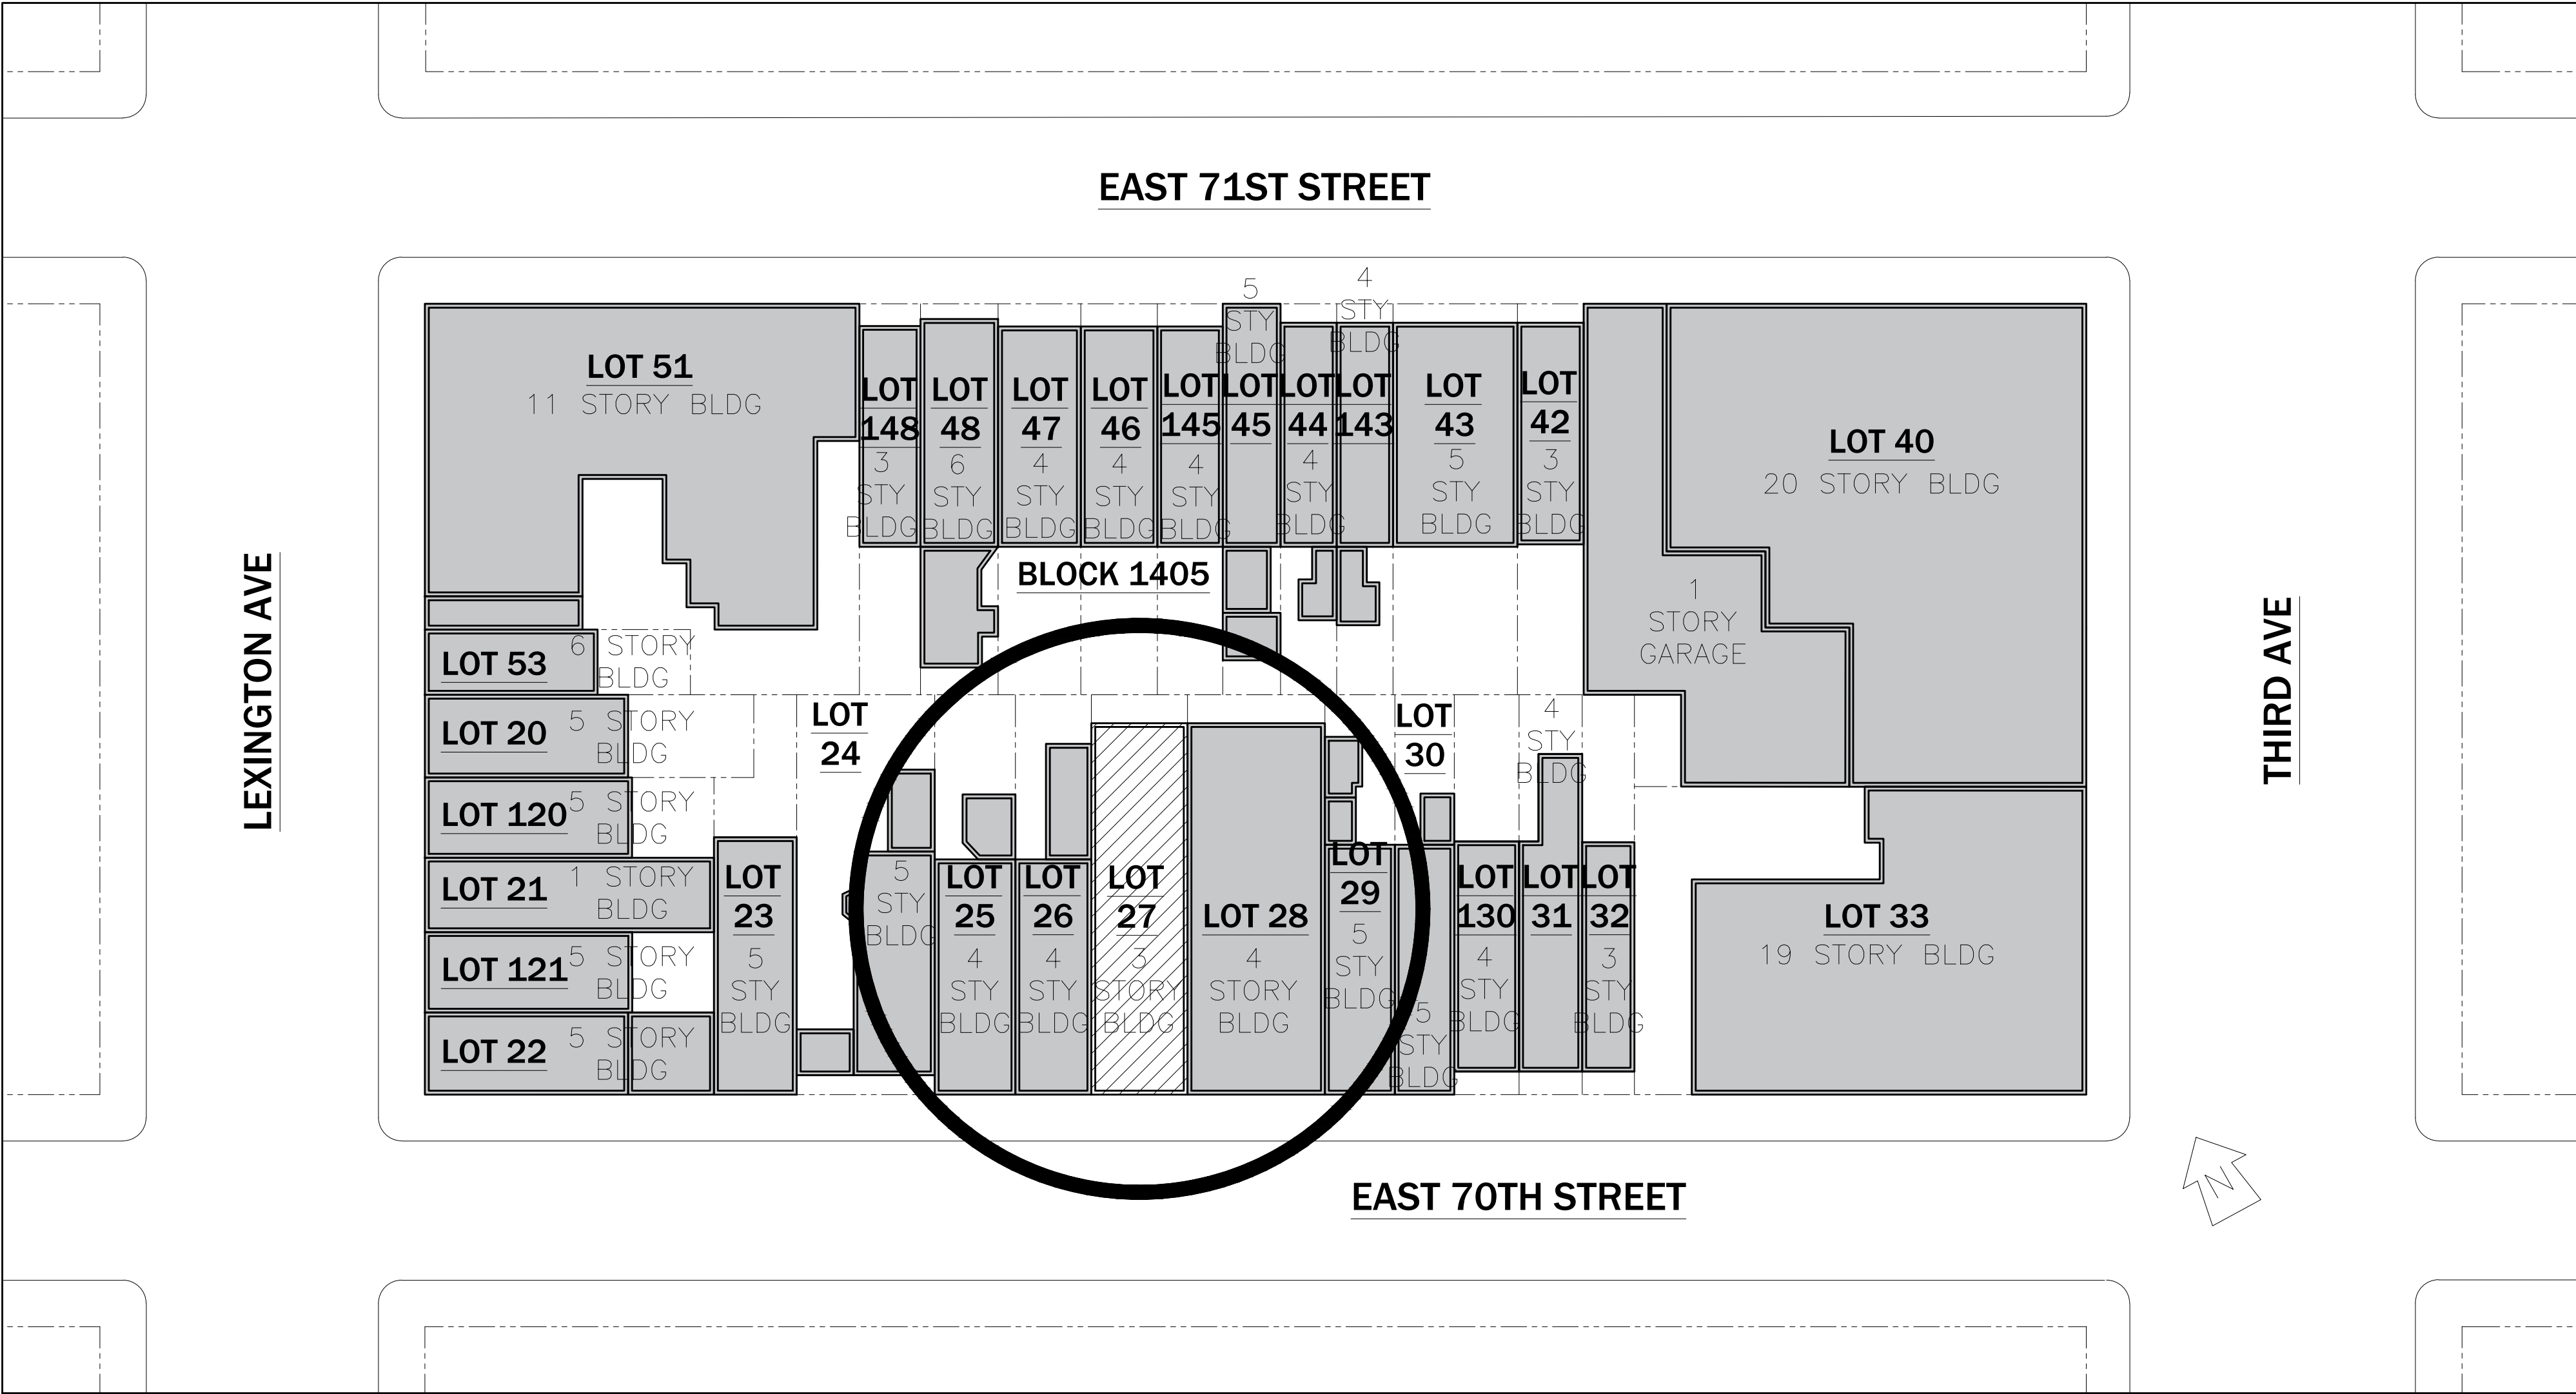

1 BLOCK PLAN

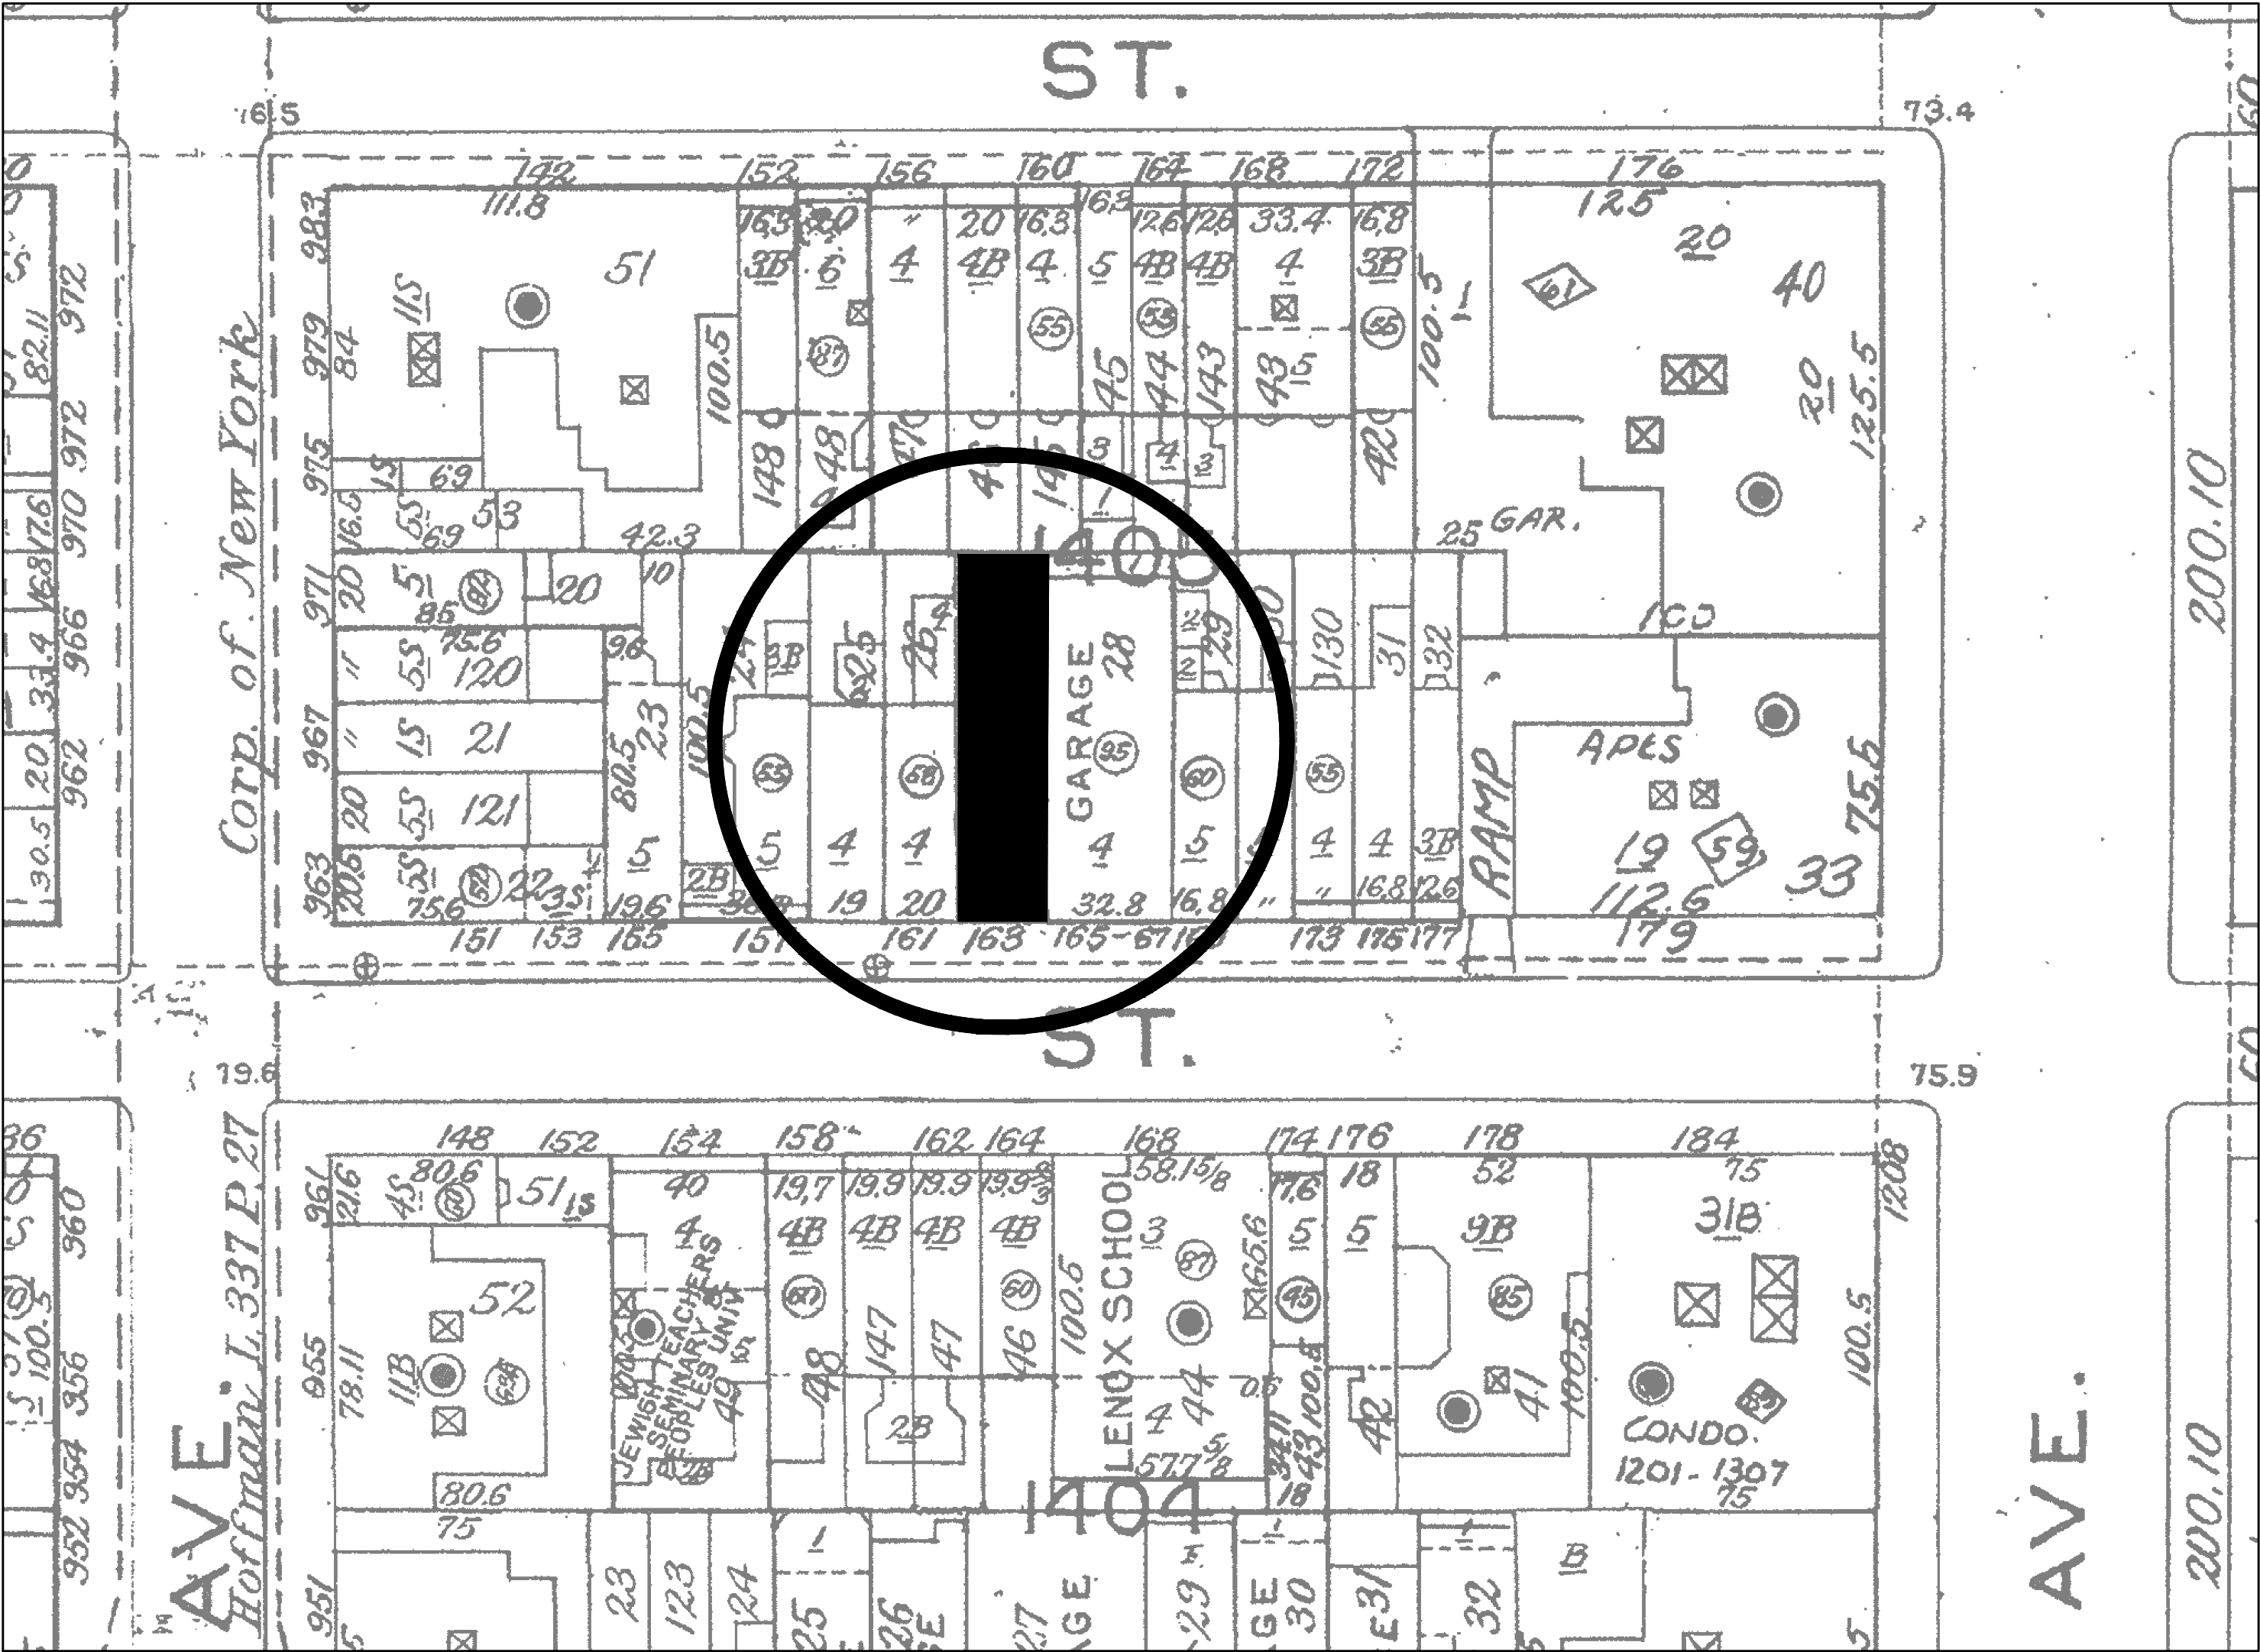

2 SANBORN MAP

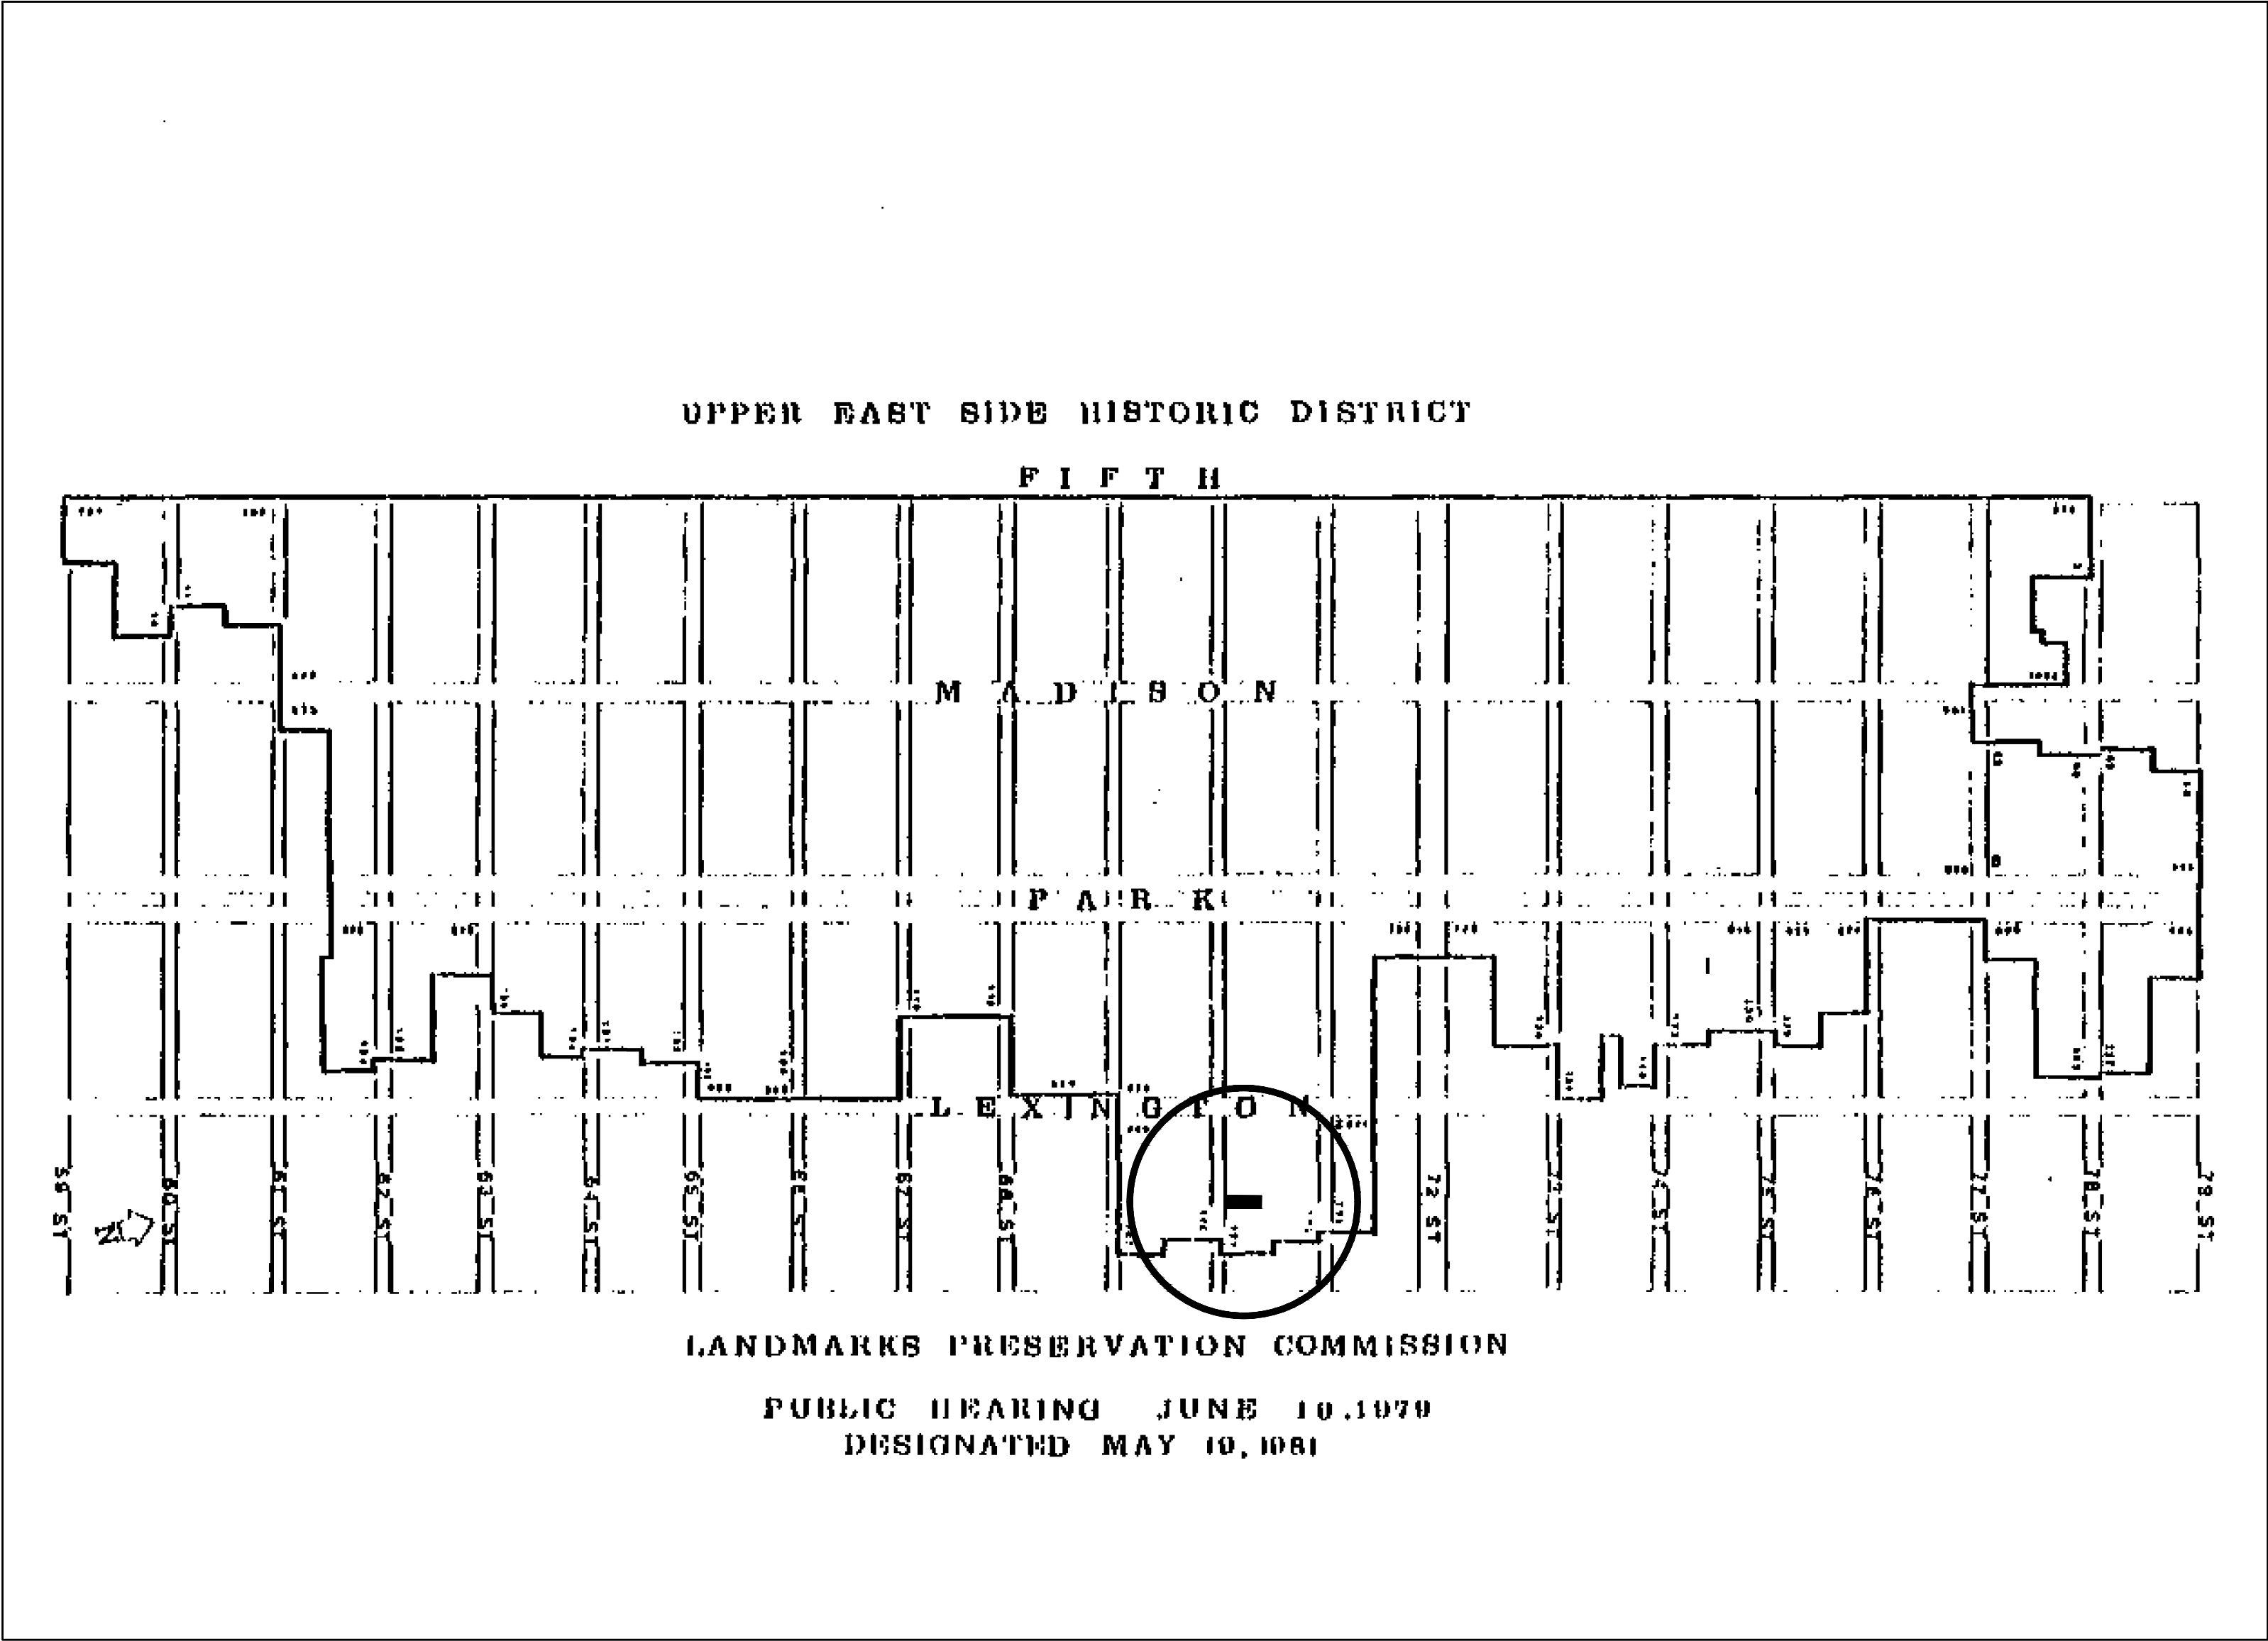


3 HISTORIC DISTRICT MAP



4 HISTORIC PHOTO CA. 1940
TAX LOT PHOTO




5 HISTORIC PHOTO CA. 1940
TAX LOT PHOTO

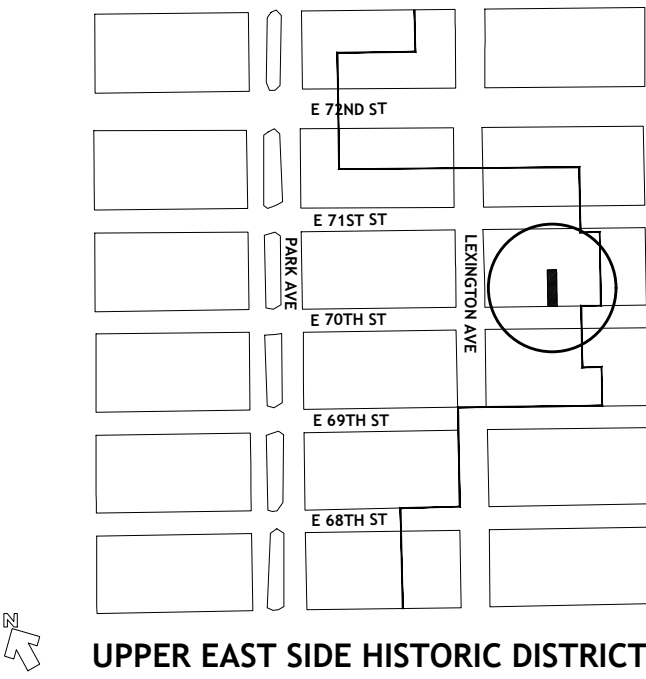


163 EAST 70TH STREET
NEW YORK N.Y. 10021

ARPAD BAKSA
ARCHITECT, P. C.
Architecture, Preservation and Interiors since 1984


75 Broad Street, Suite 0406
New York, NY 10004-2415
T. 212-768-4191
F. 212-768-4473
info@arpad-baksa-architect.com
arpad-baksa-architect.com

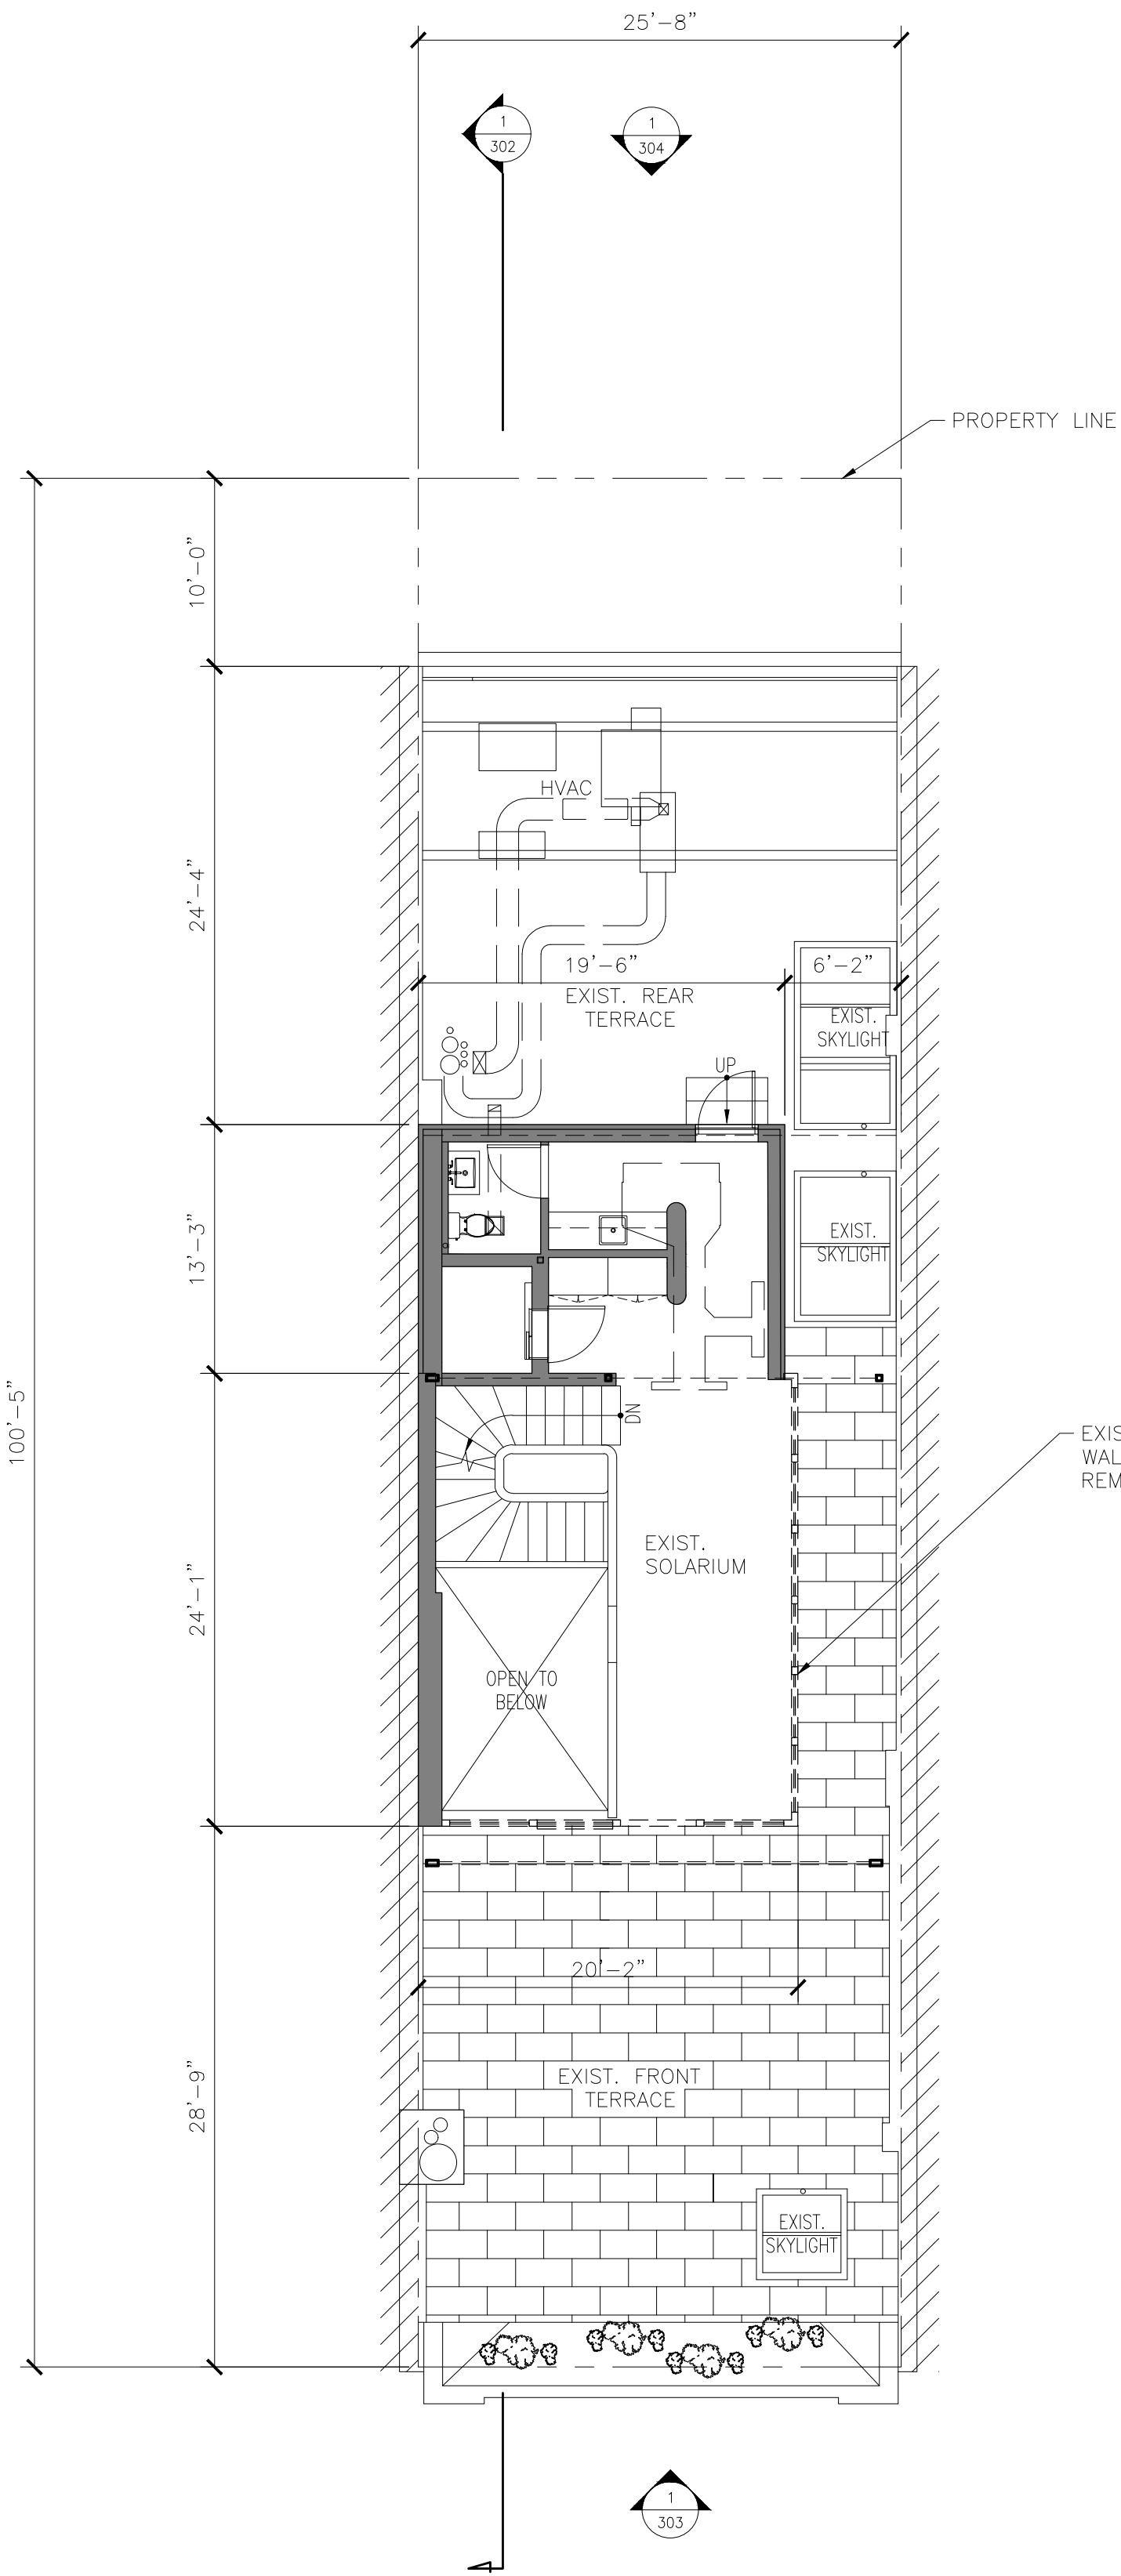


1 EXISTING PENTHOUSE ROOF PLAN
SCALE 1/8"=1'-0"

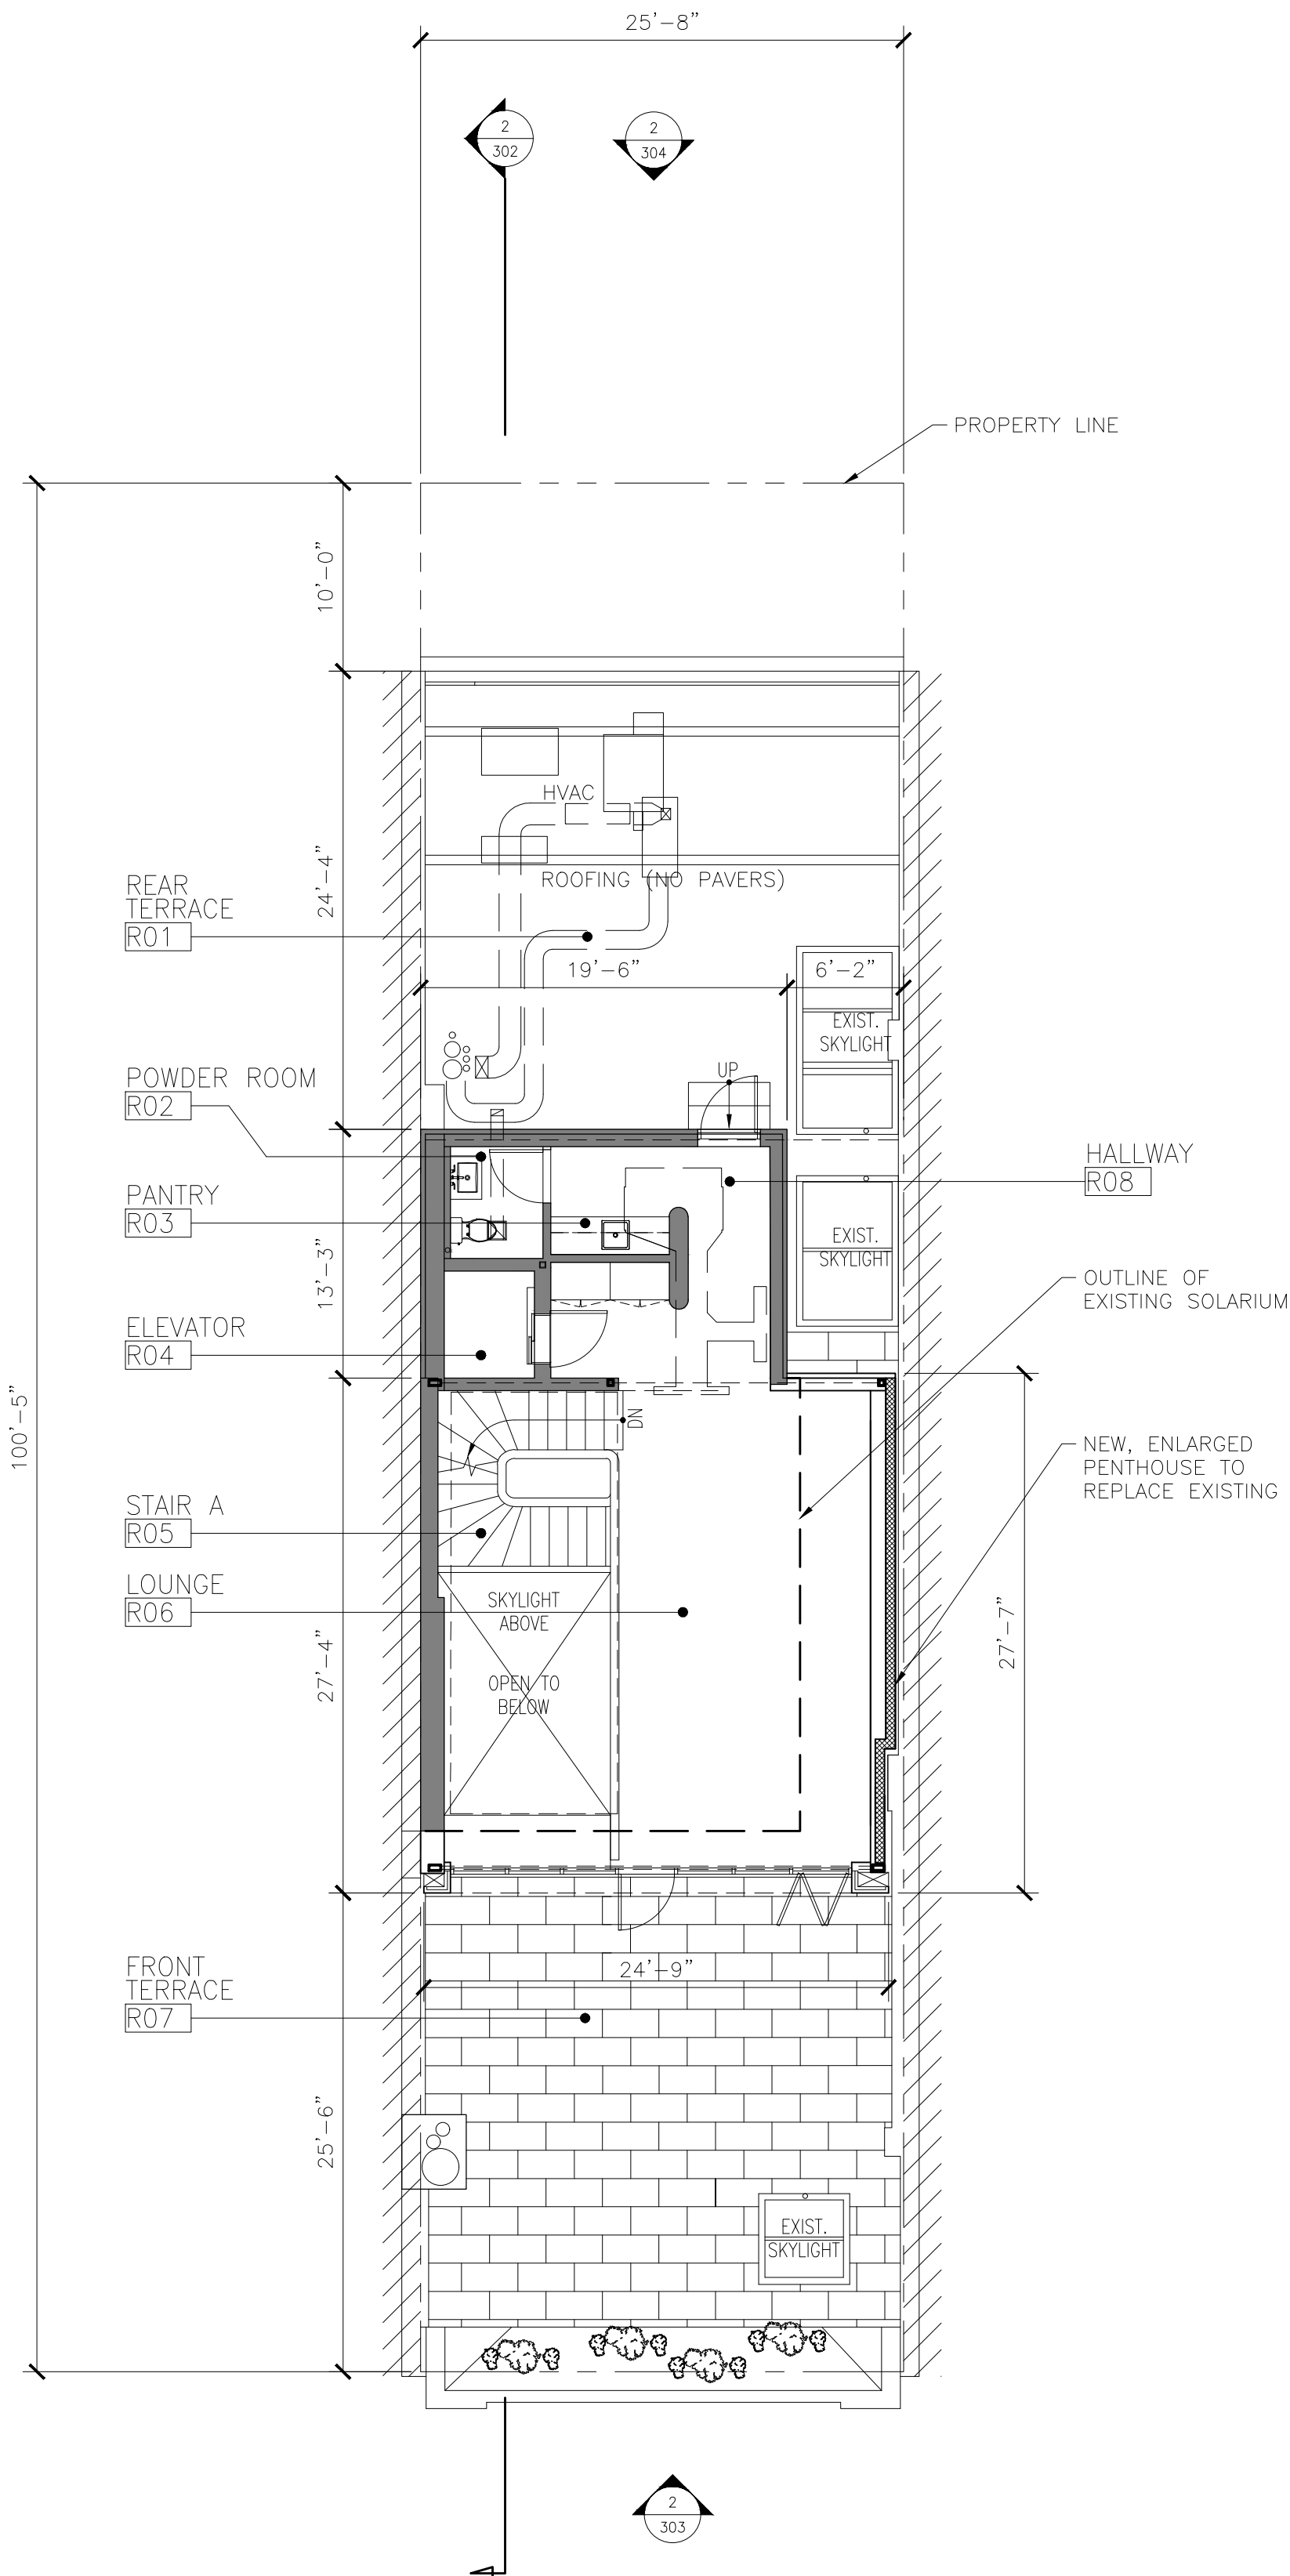



2 PROPOSED PENTHOUSE PLAN
SCALE 1/8"=1'-0"

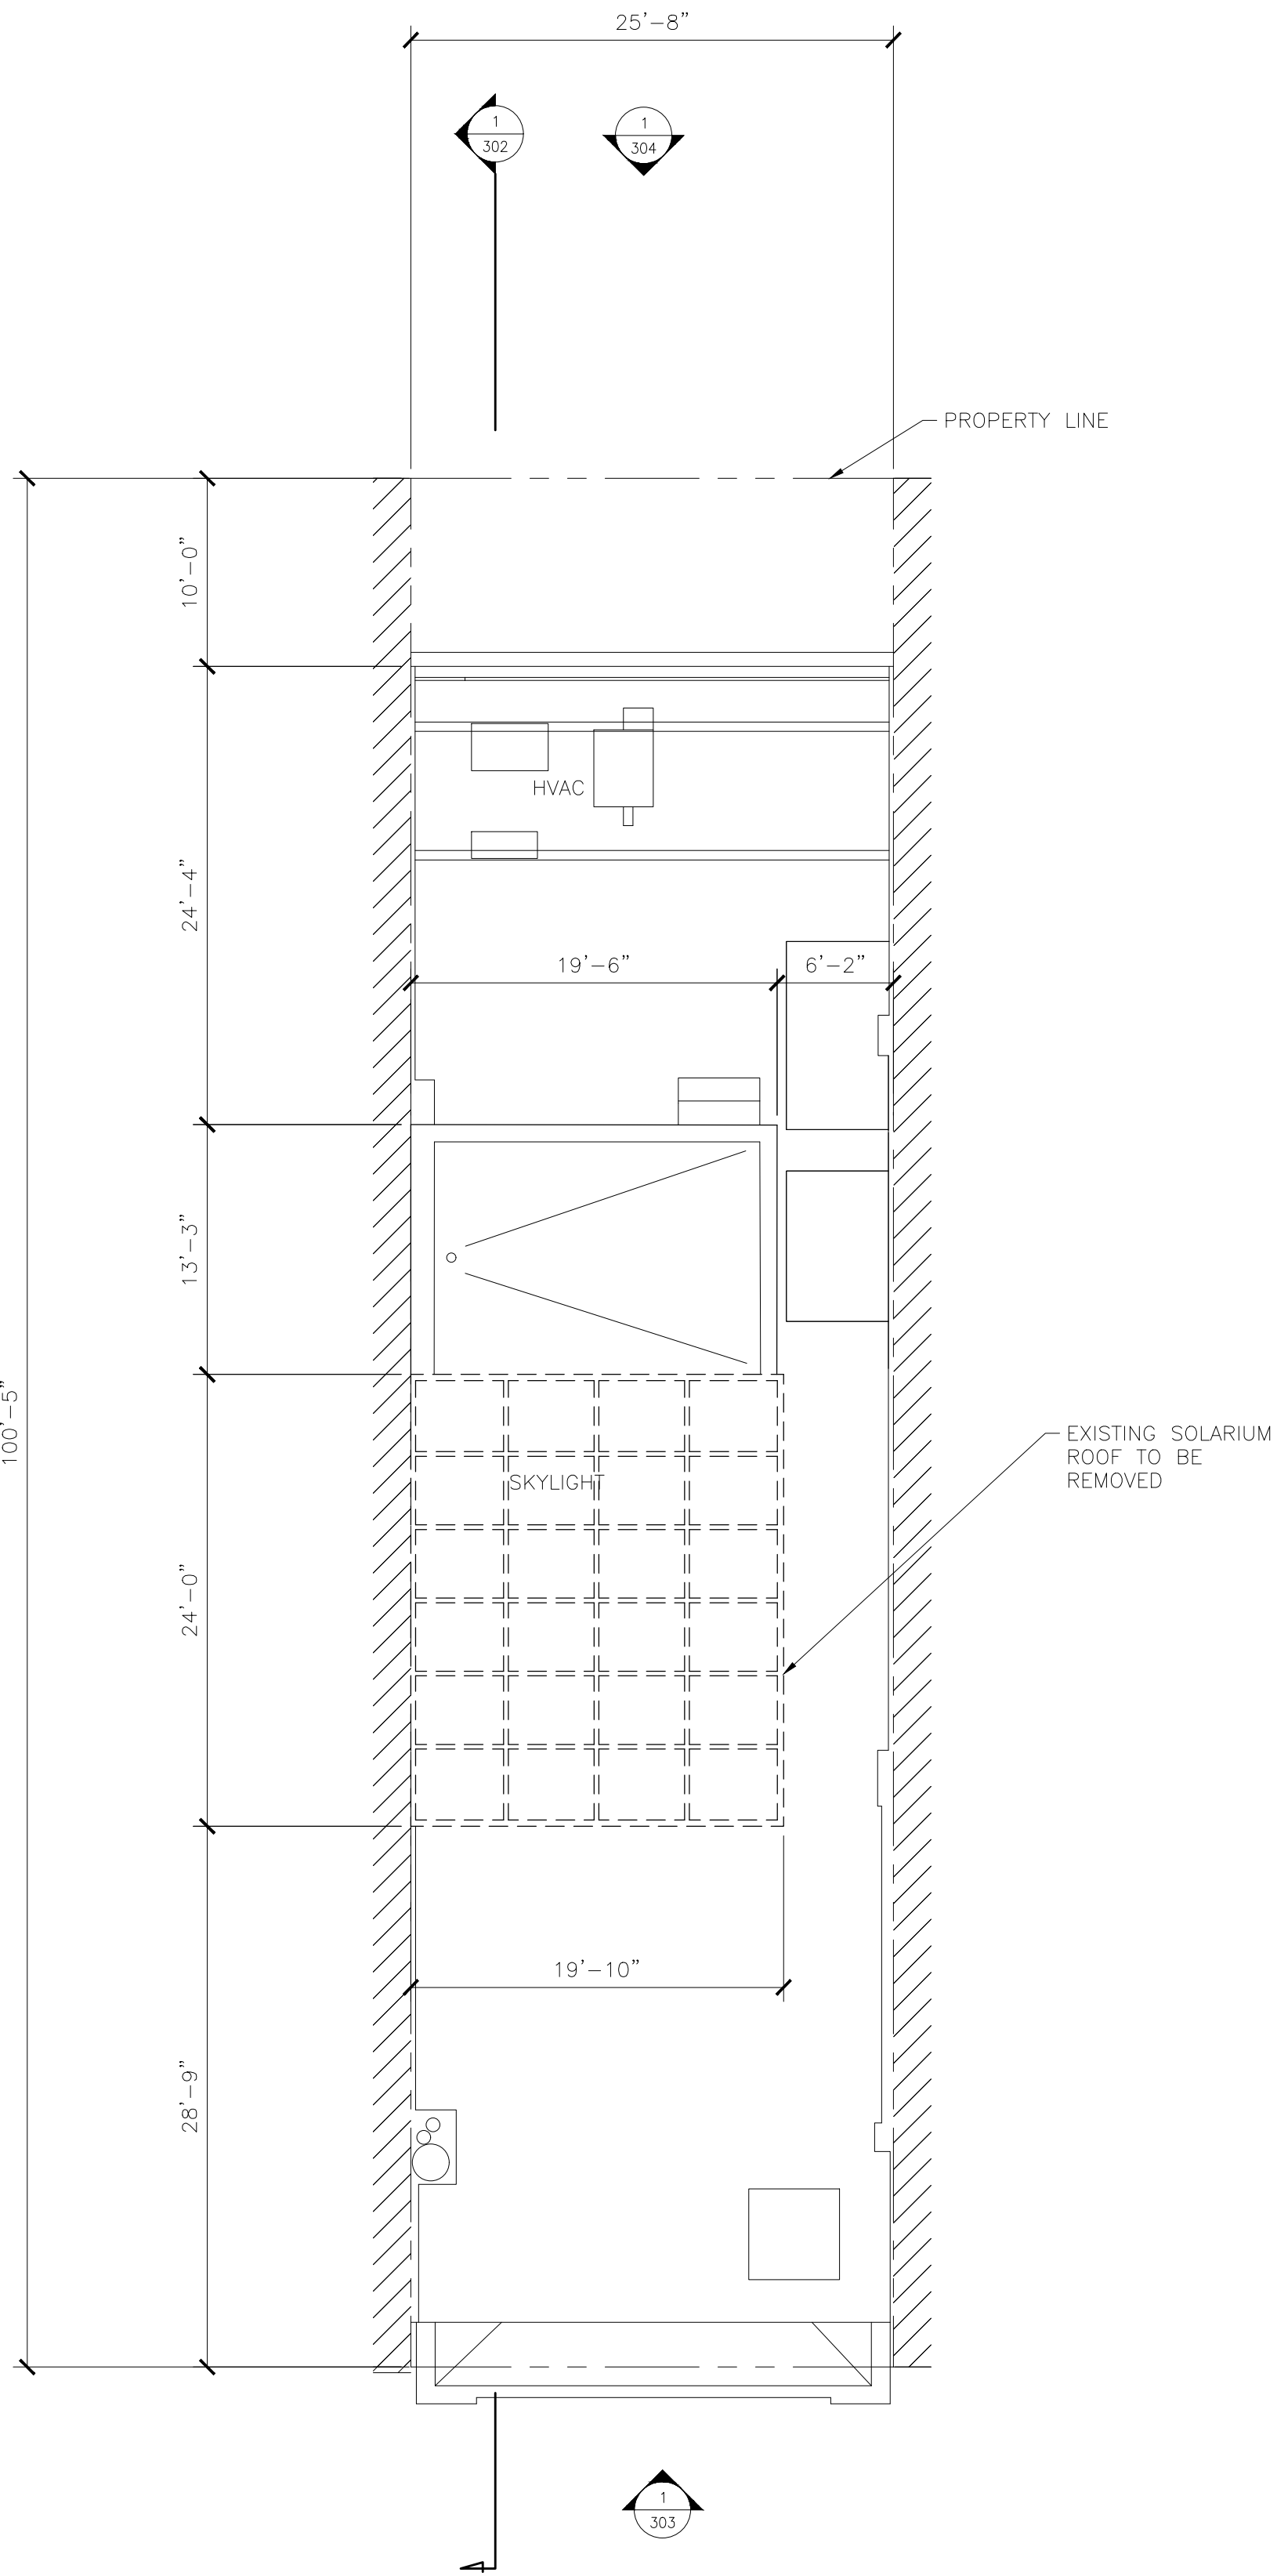

3 EXISTING BULKHEAD PLAN
SCALE 1/8"=1'-0"

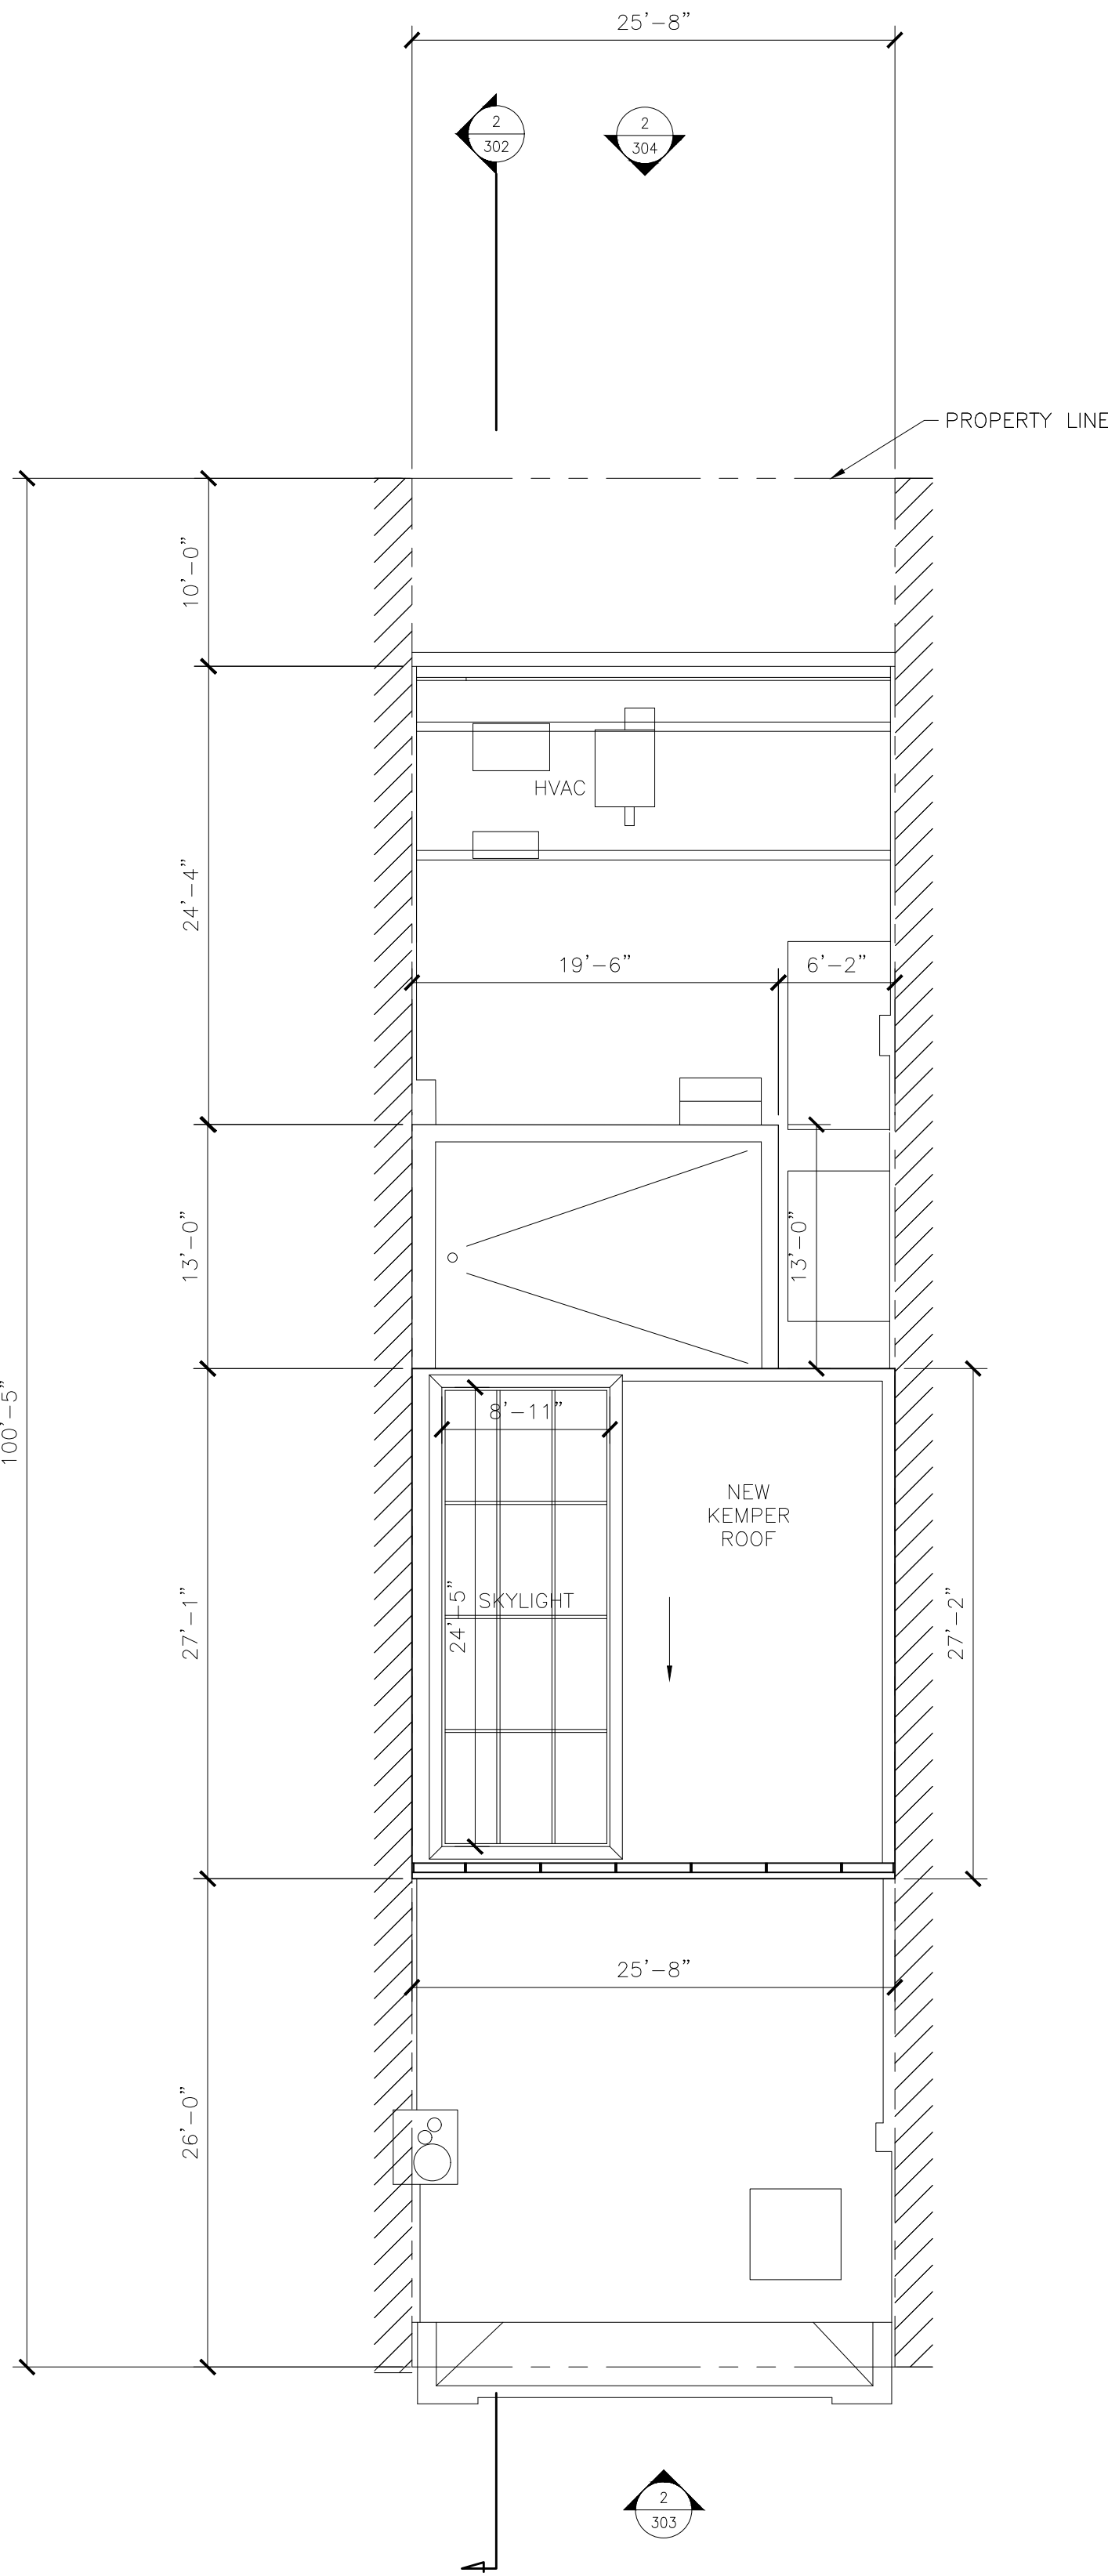


4 PROPOSED BULKHEAD PLAN
SCALE 1/8"=1'-0"

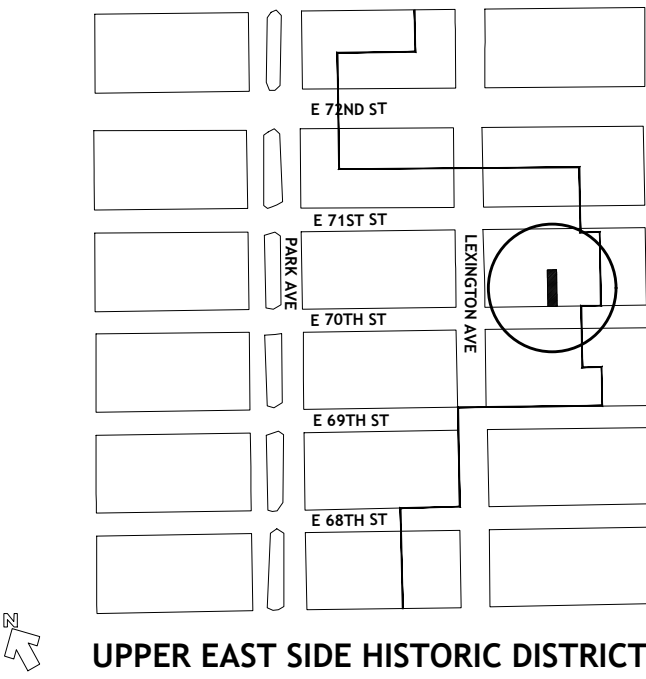 


163 EAST 70TH STREET
NEW YORK N.Y. 10021

ARPAD BAKSA
ARCHITECT, P. C.
Architecture, Preservation and Interiors since 1984


75 Broad Street, Suite 0406
New York, NY 10004-2415
T. 212-768-4191
F. 212-768-4473
info@arpad-baksa-architect.com
arpad-baksa-architect.com

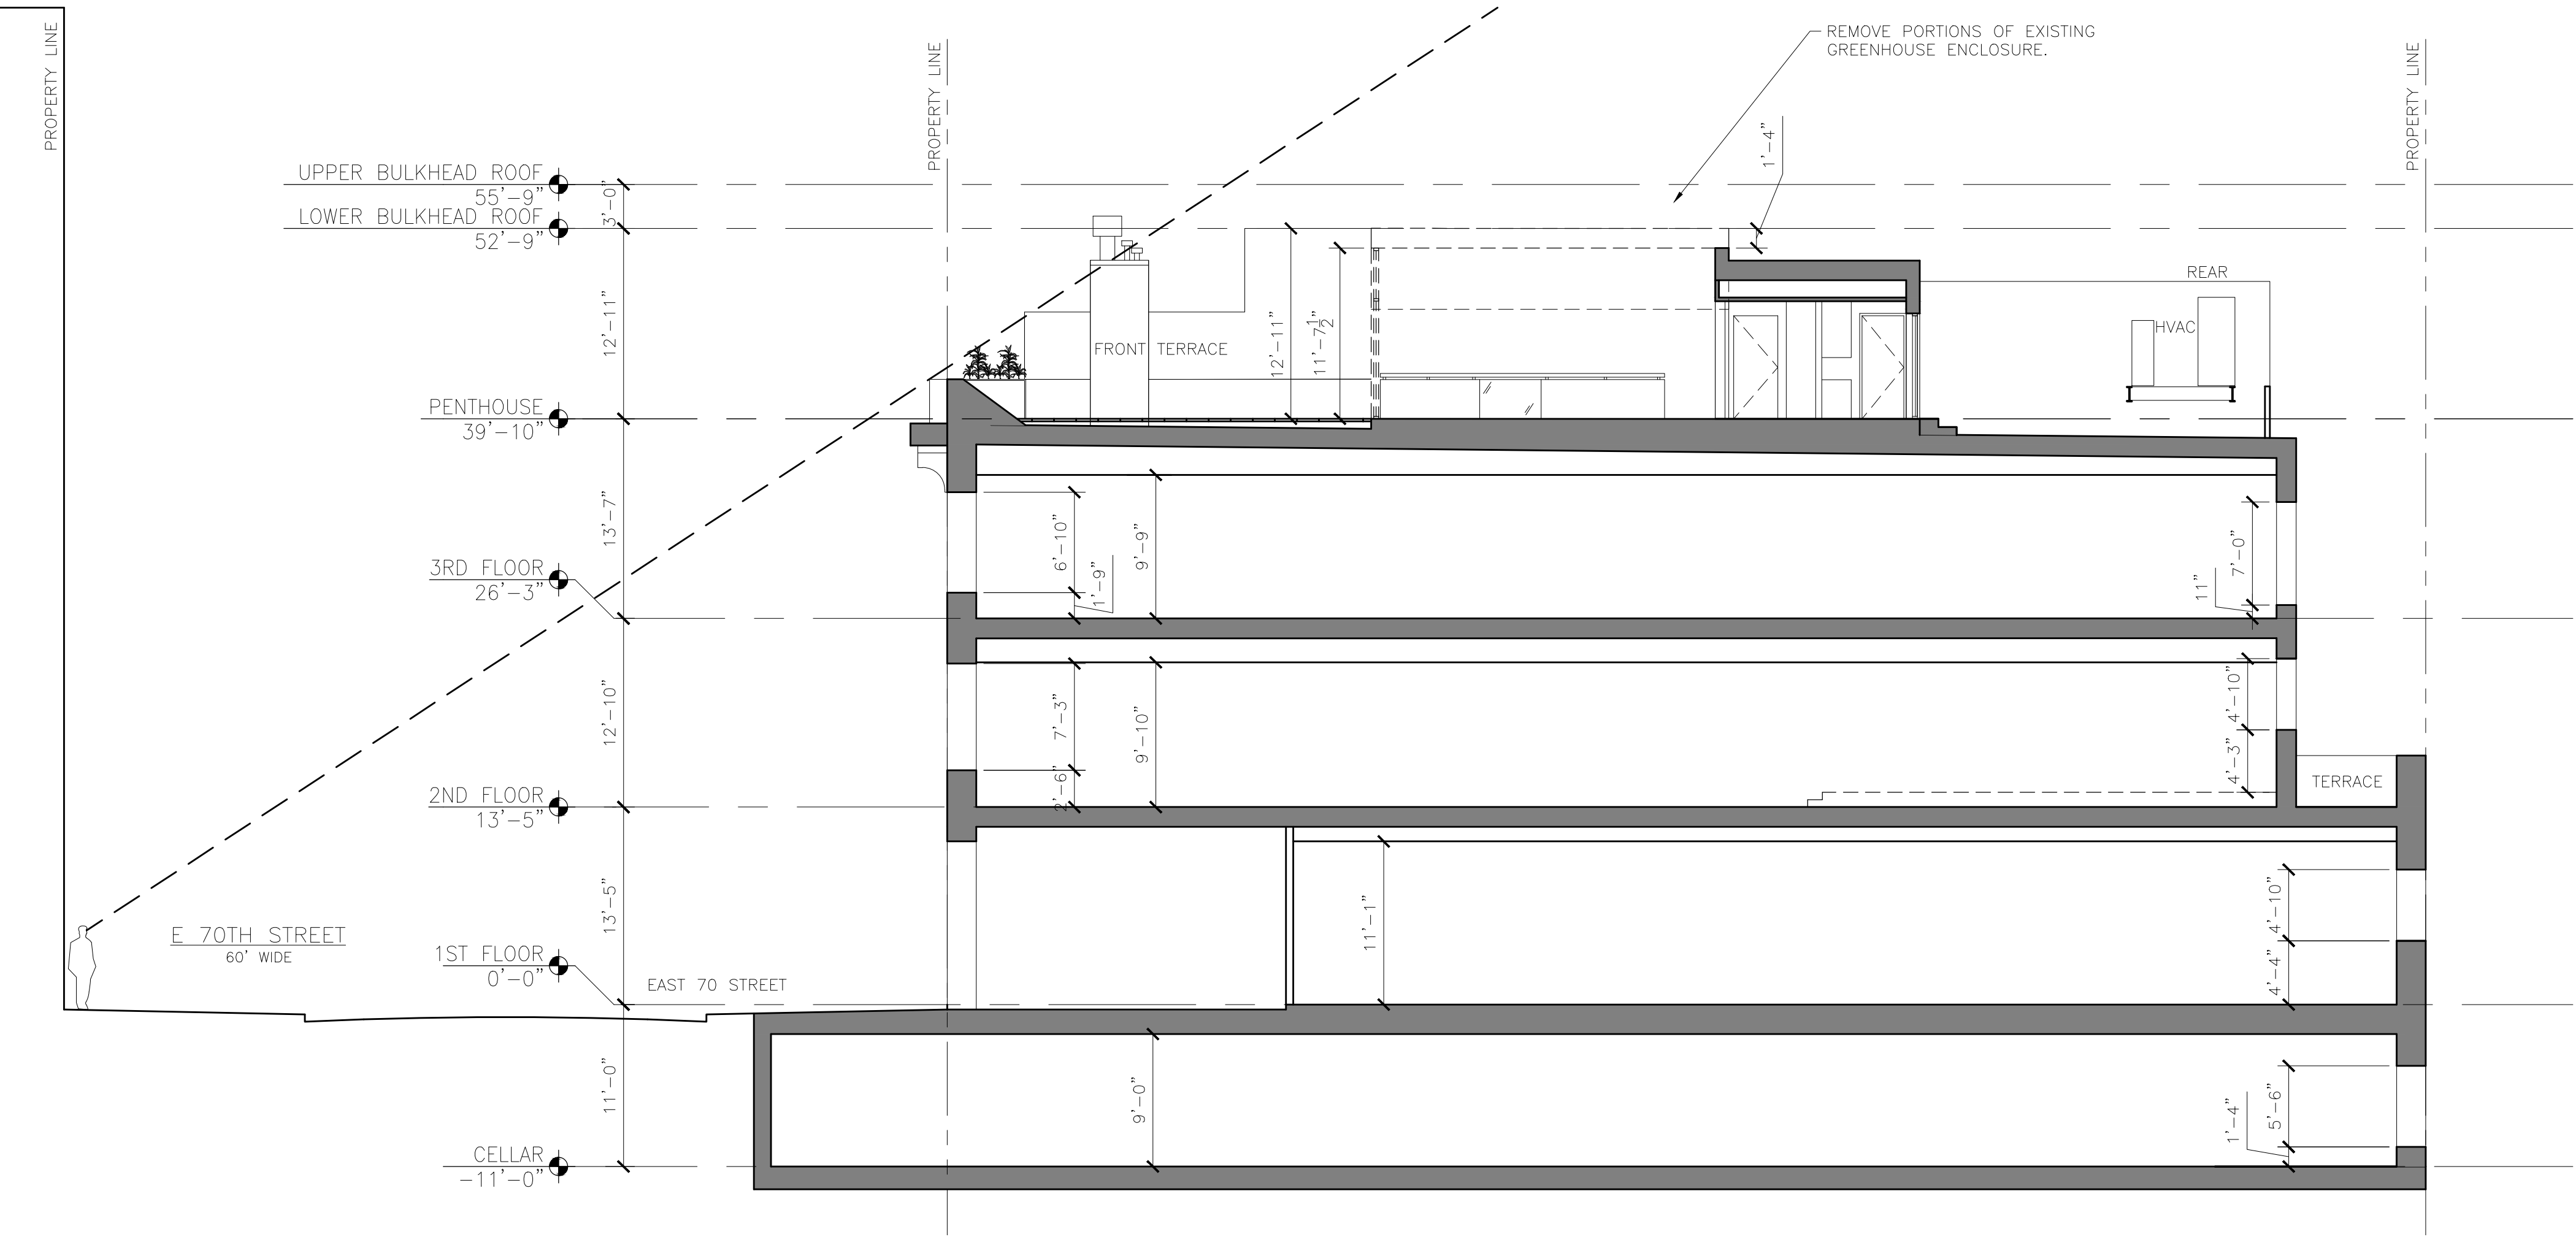


1 EXISTING SECTION
SCALE 1/8"=1'-0"

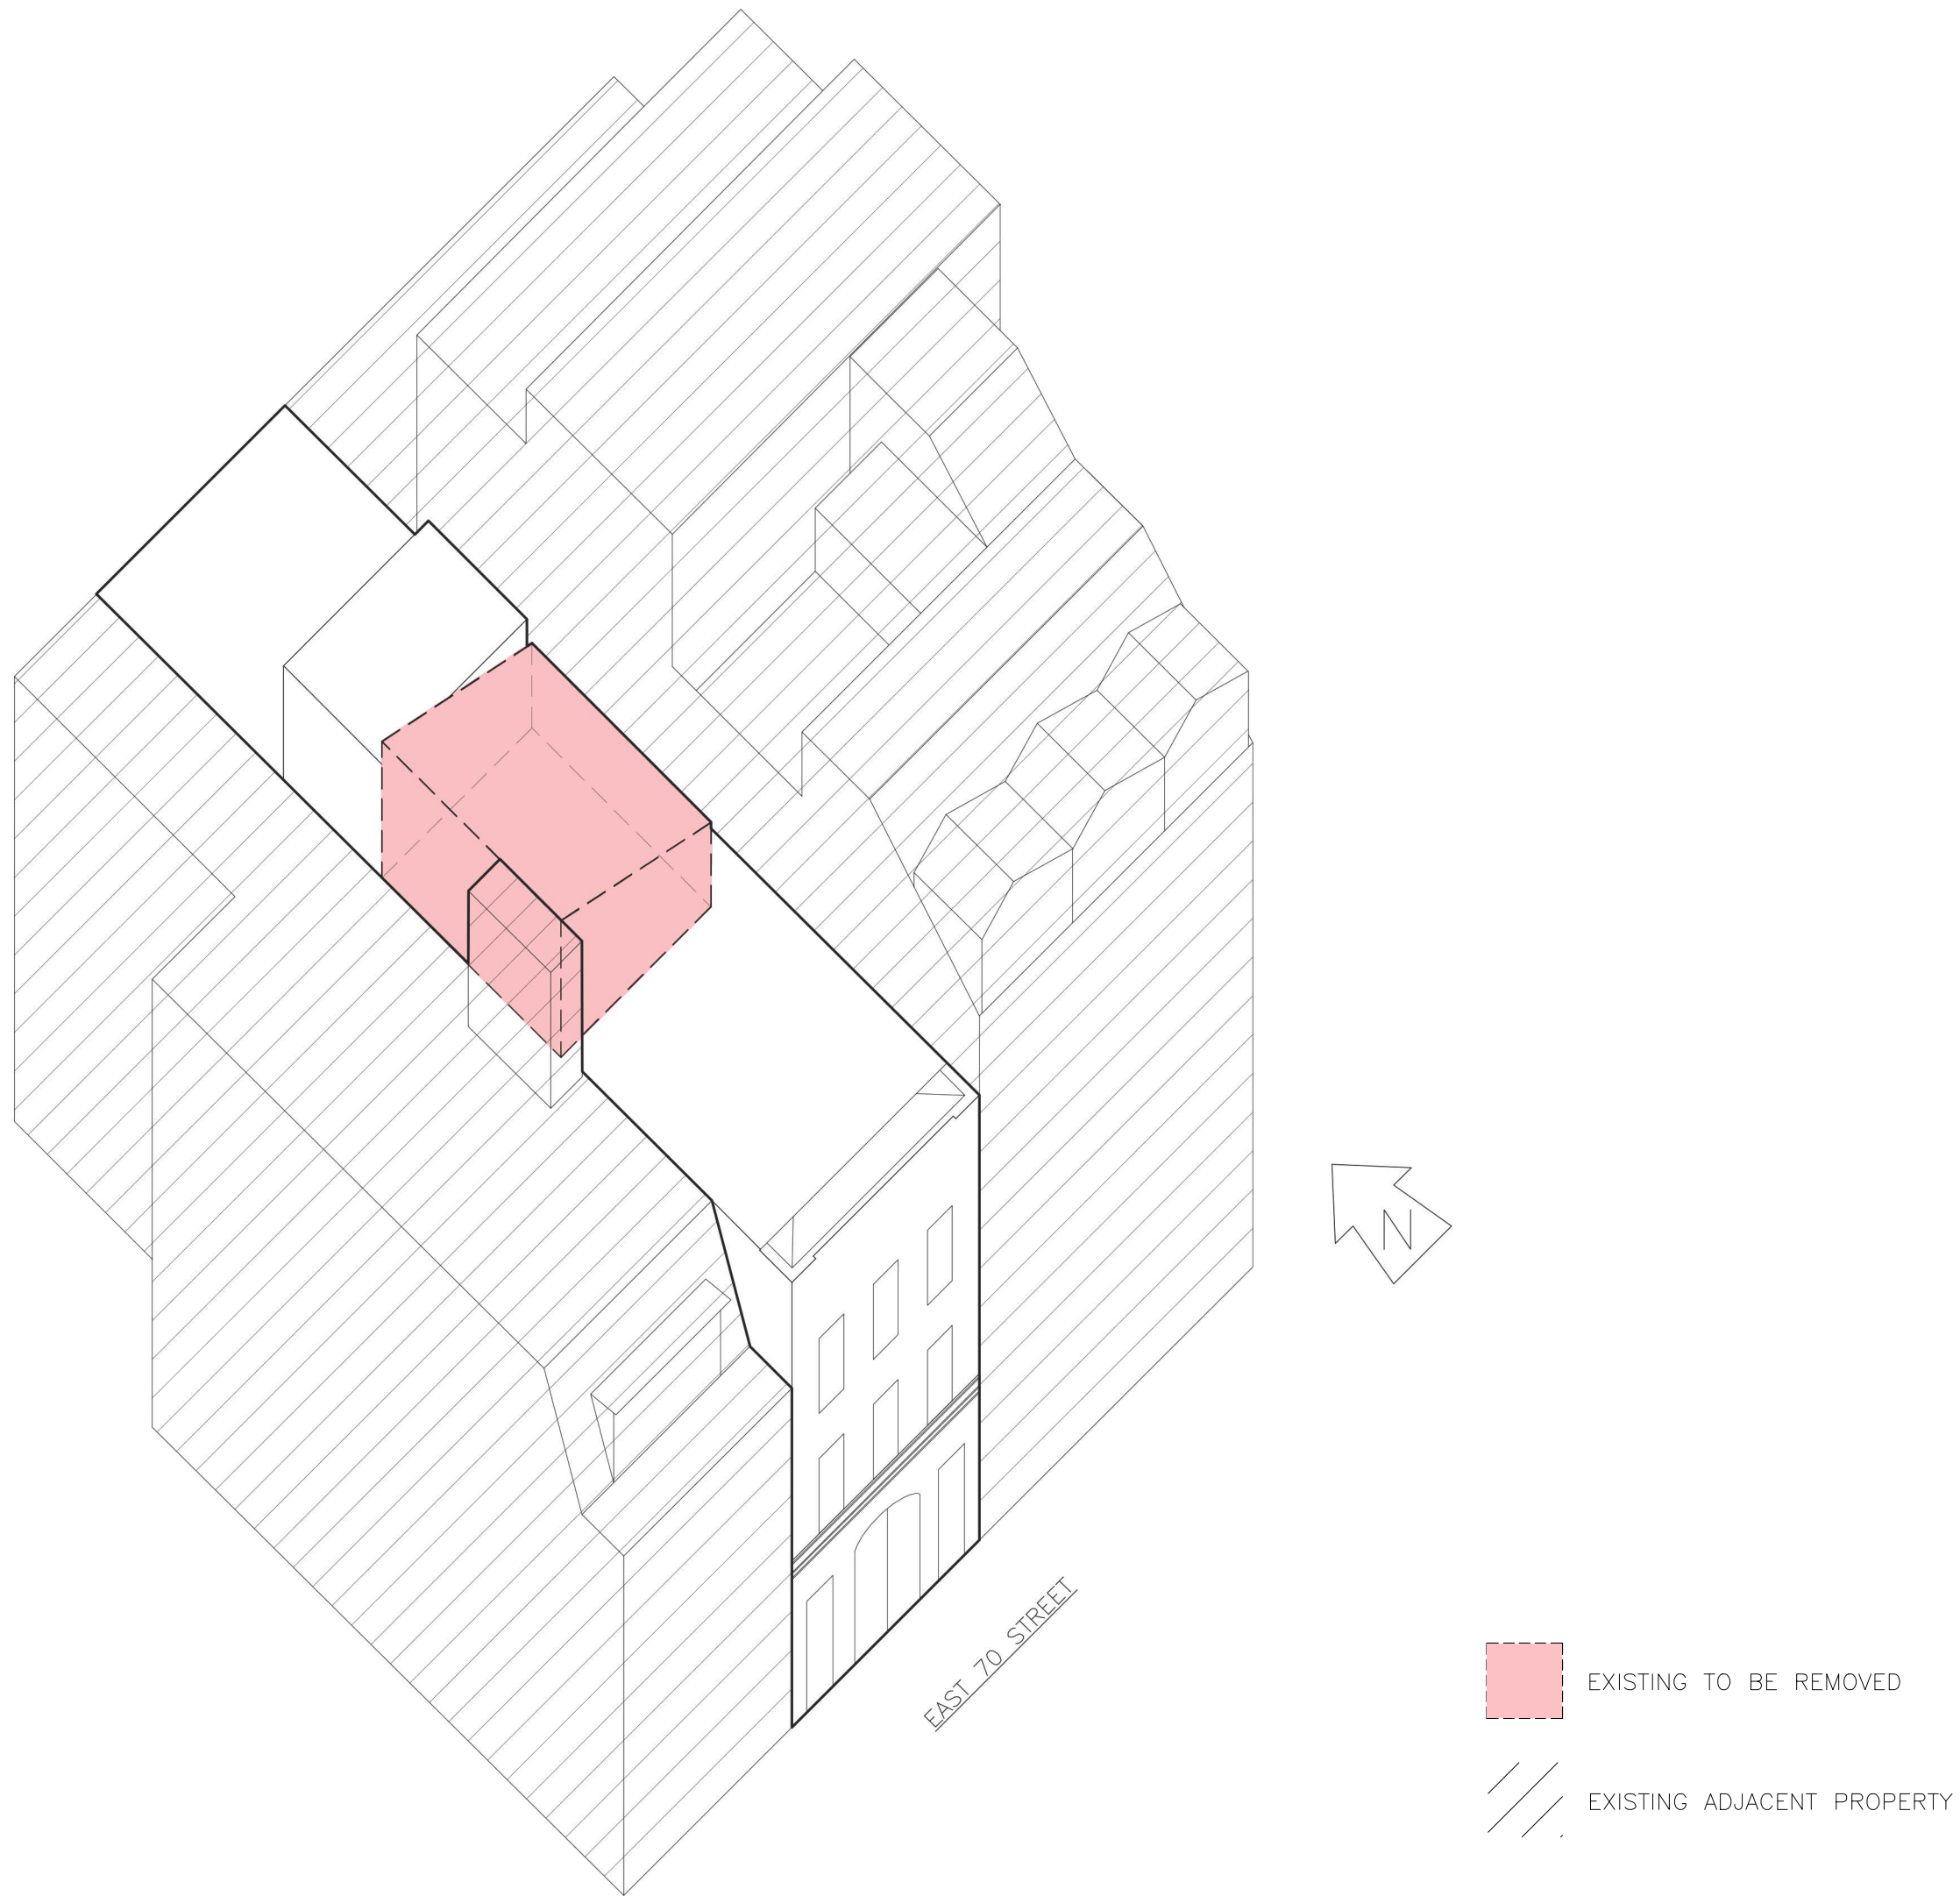


3 EXISTING AXON DIAGRAM
SCALE 1/16"=1'-0"

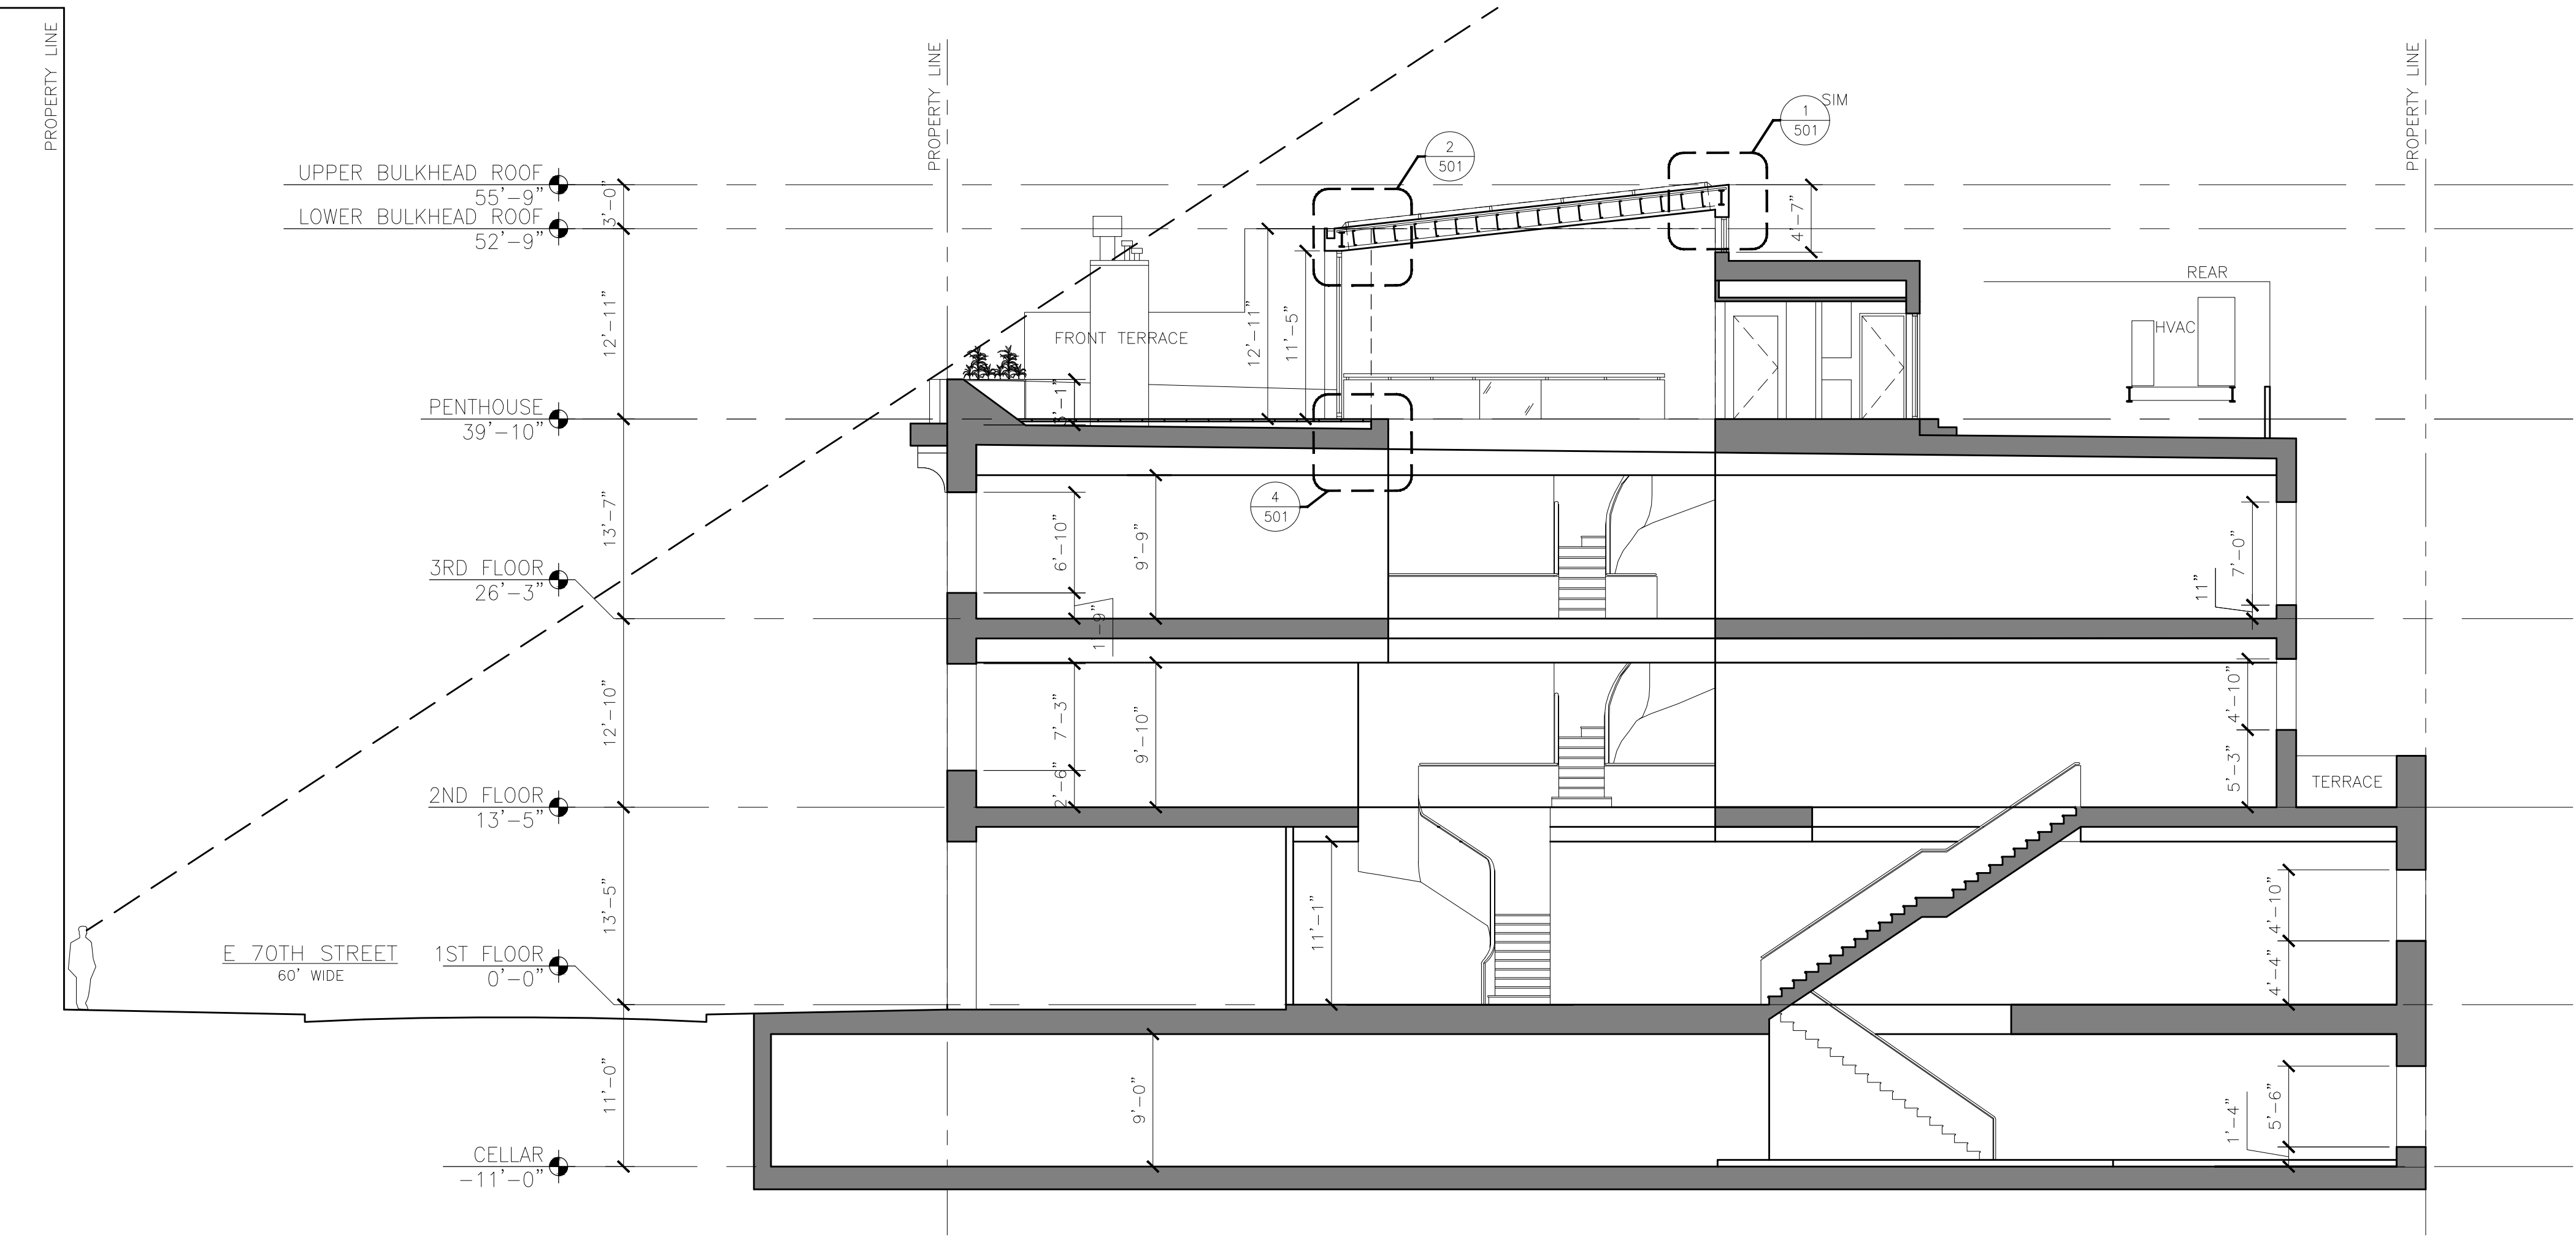

2 PROPOSED SECTION
SCALE 1/8"=1'-0"

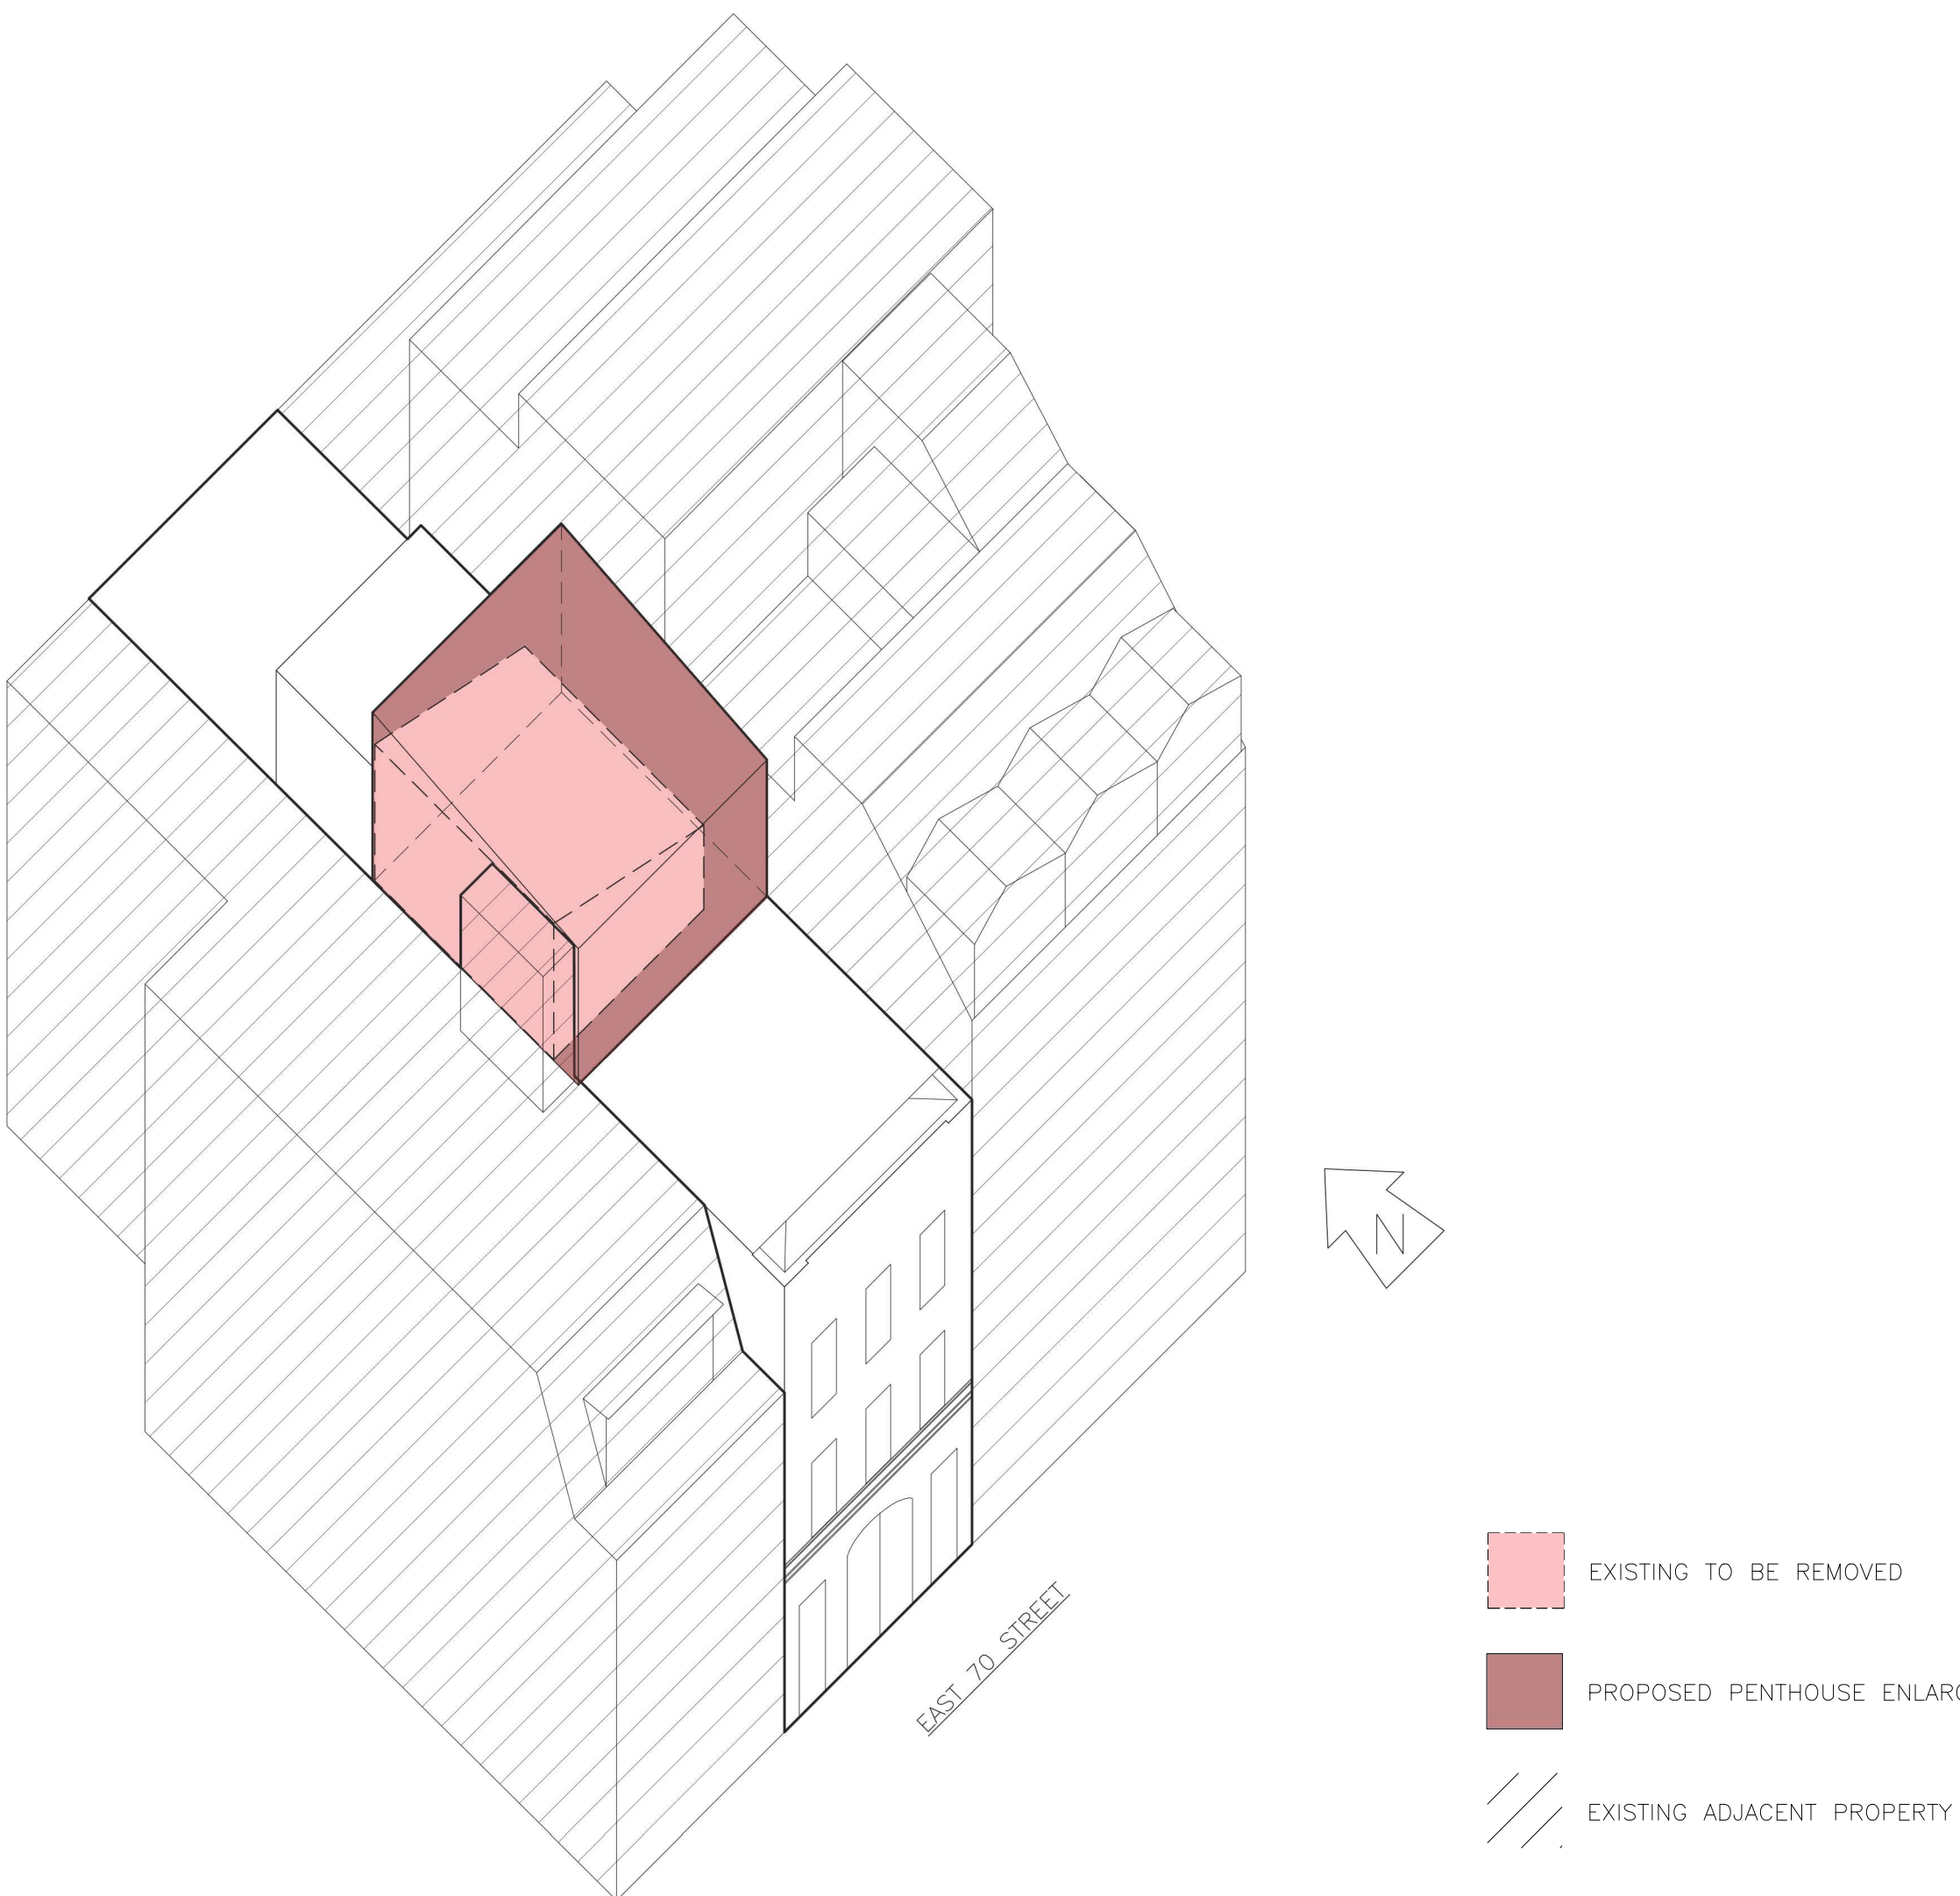

4 PROPOSED AXON DIAGRAM
SCALE 1/16"=1'-0"

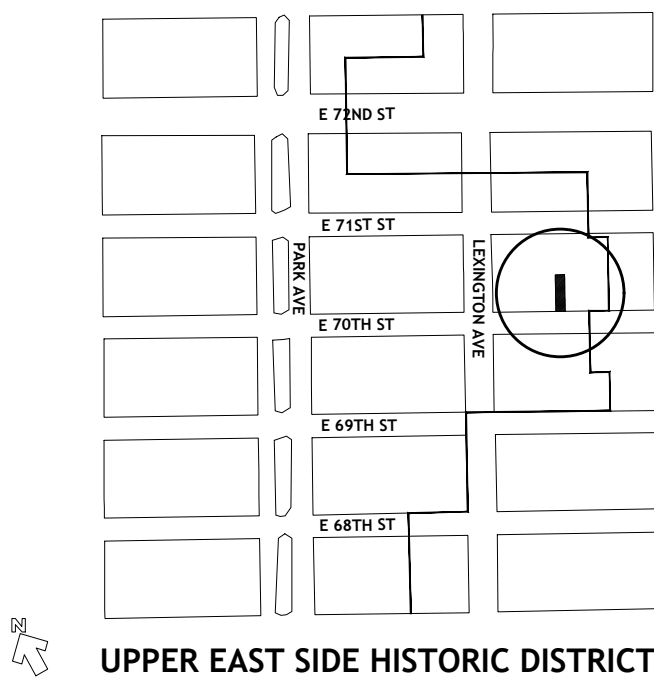

163 EAST 70TH STREET
NEW YORK N.Y. 10021

ARPAD BAKSA
ARCHITECT, P. C.
Architecture, Preservation and Interiors since 1984


75 Broad Street, Suite 0406
New York, NY 10004-2415
T. 212-768-4191
F. 212-768-4473
info@arpad-baksa-architect.com
arpad-baksa-architect.com




1 EXISTING FRONT ELEVATION
SCALE 1/4"=1'-0"



2 PROPOSED FRONT ELEVATION
SCALE 1/4"=1'-0"

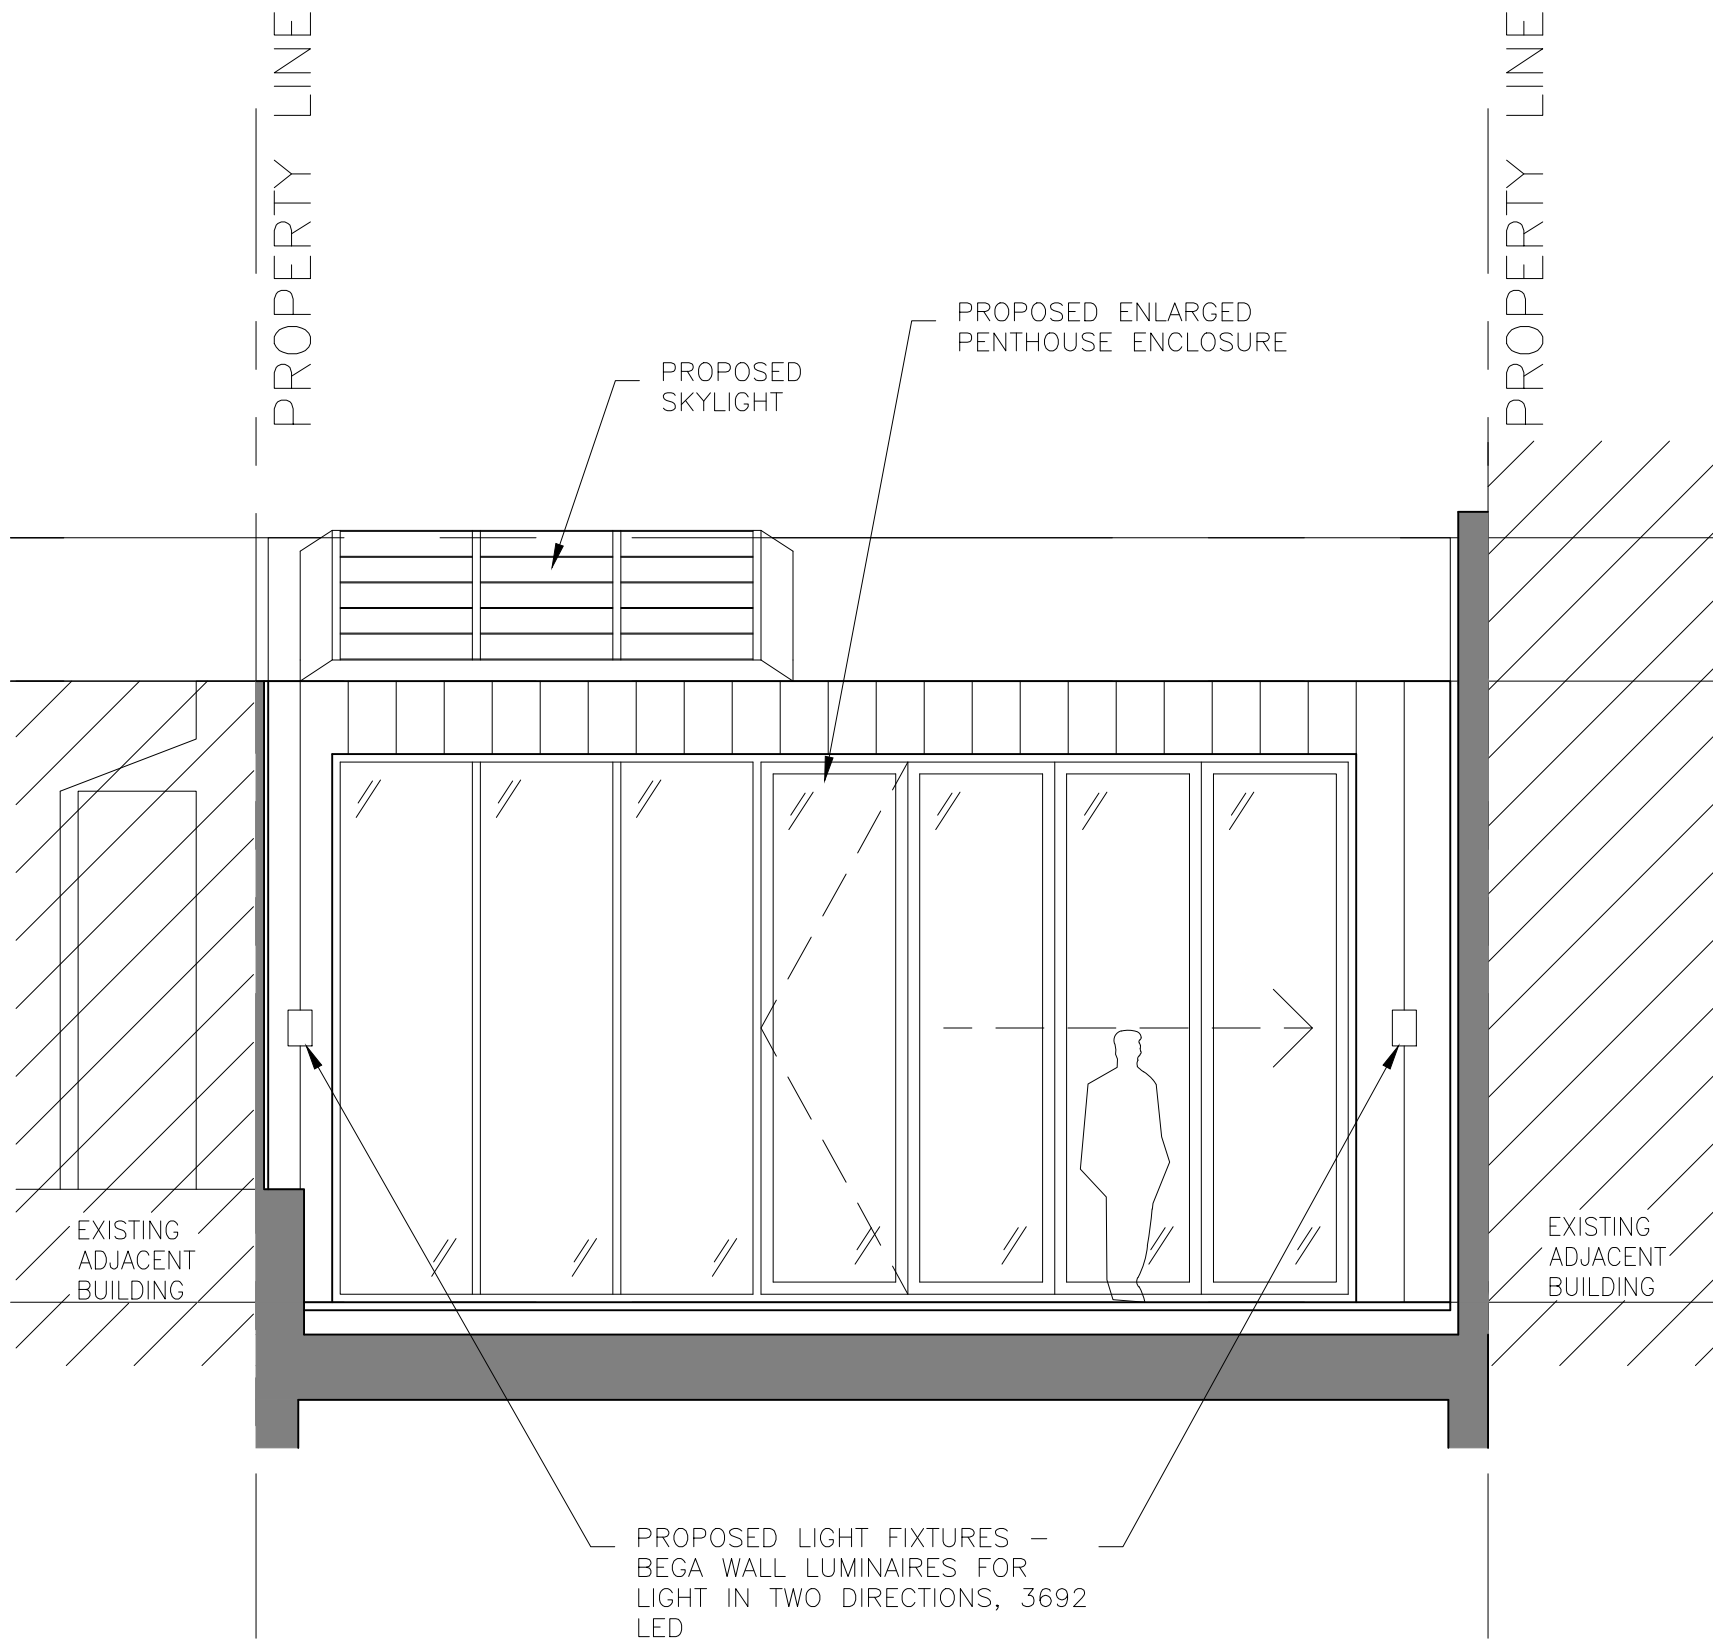

3 PROPOSED PENTHOUSE FRONT ELEVATION
SCALE 1/4"=1'-0"

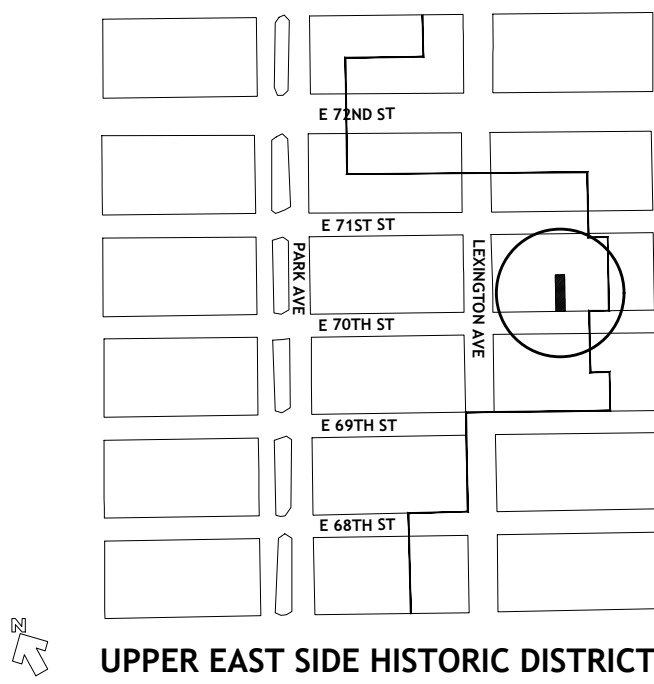

163 EAST 70TH STREET
NEW YORK N.Y. 10021

ARPAD BAKSA
ARCHITECT, P. C.
Architecture, Preservation and Interiors since 1984

75 Broad Street, Suite 0406
New York, NY 10004-2415
T. 212-768-4191
F. 212-768-4473
info@arpad-baksa-architect.com
arpad-baksa-architect.com