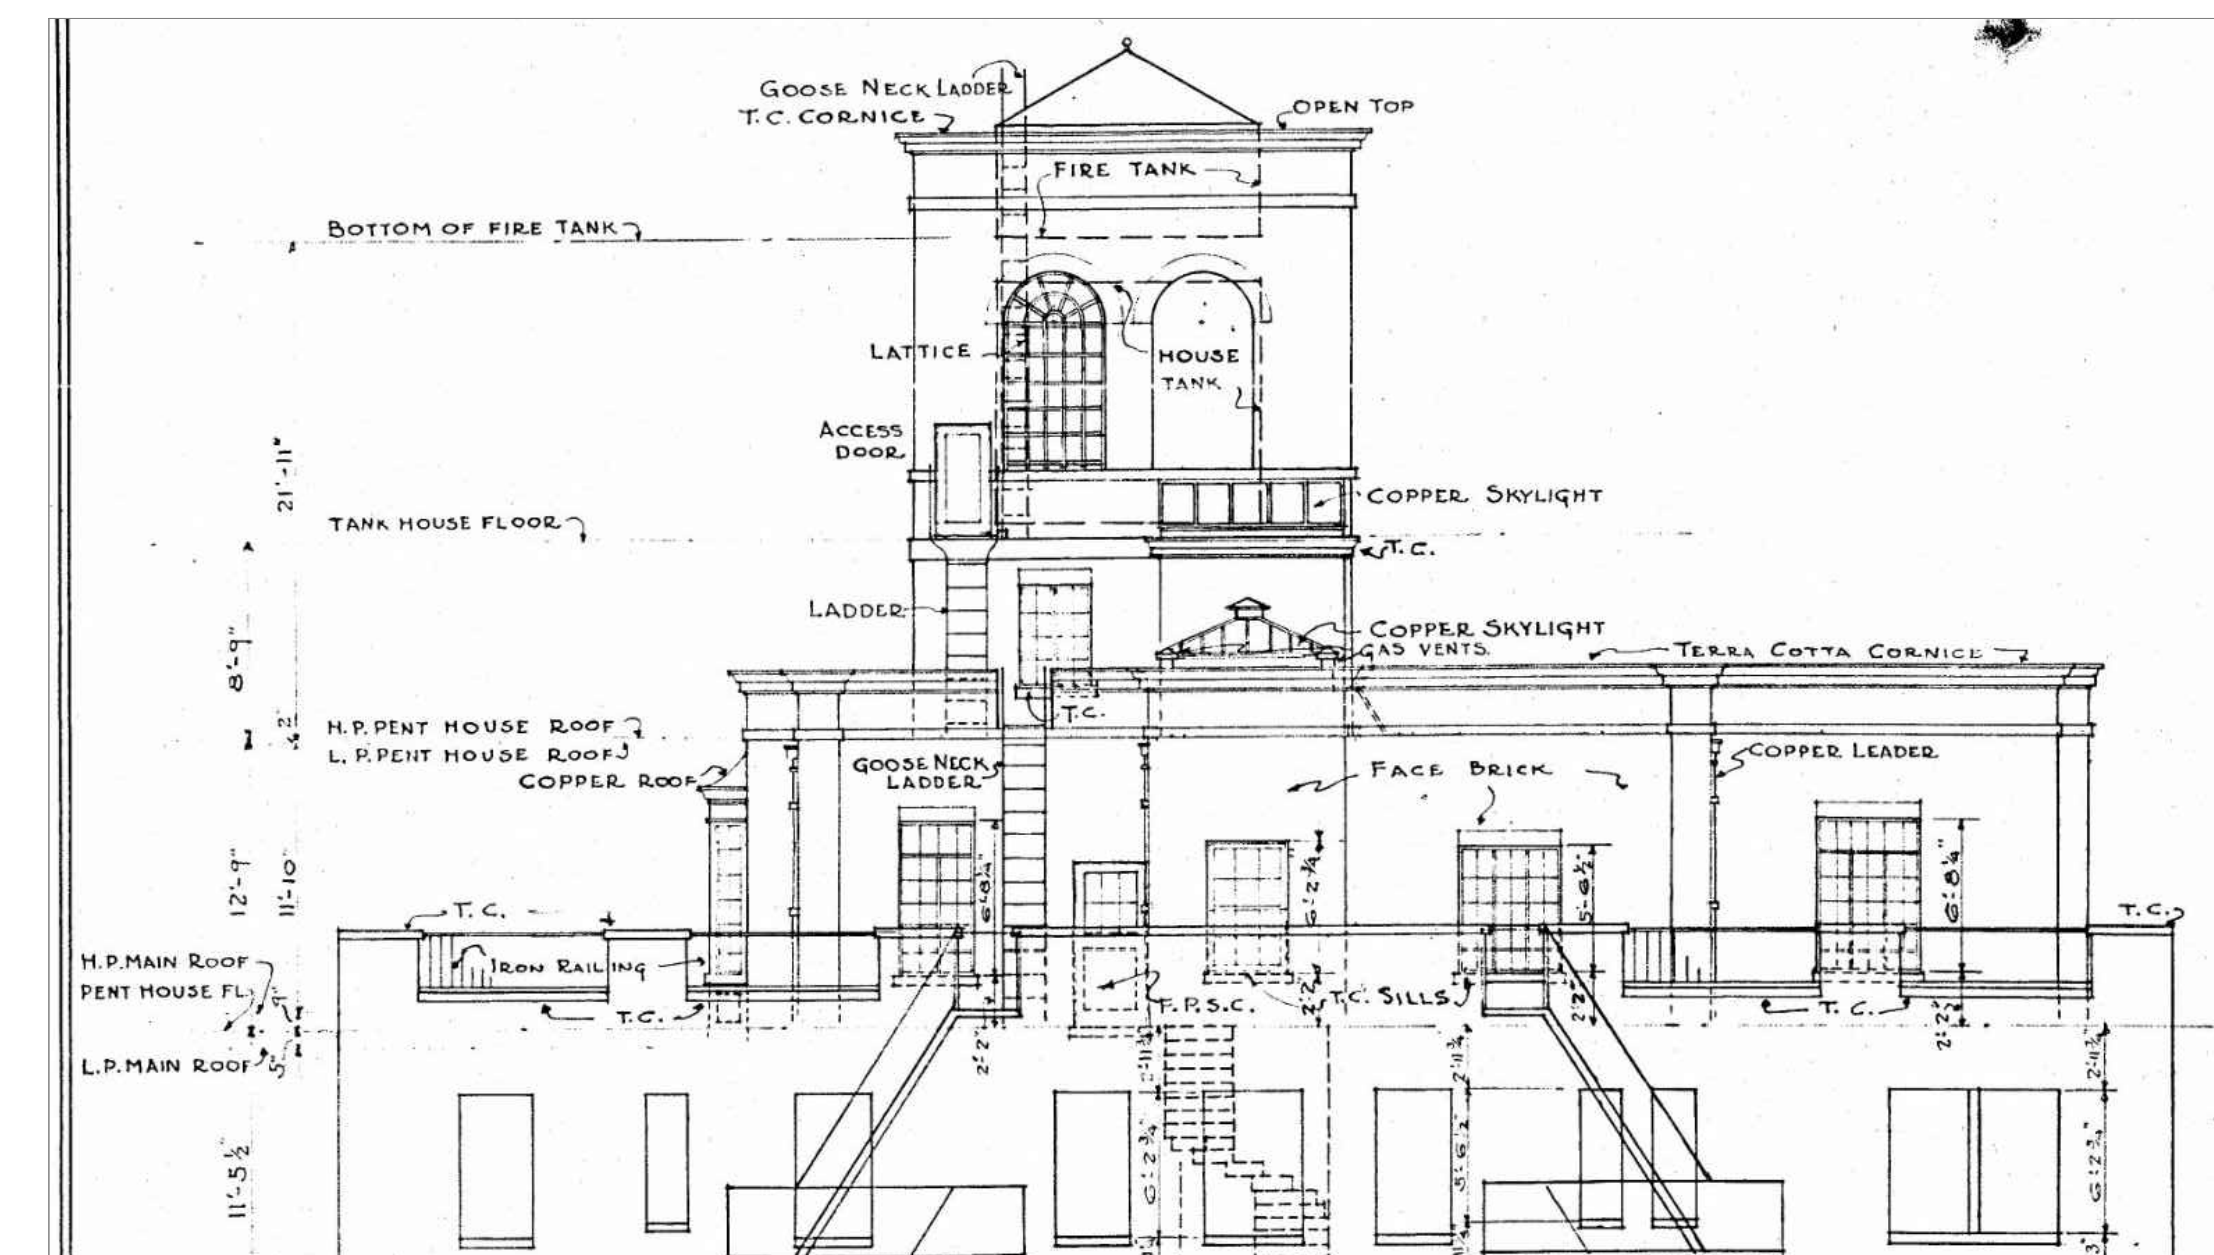


[illegible]

SAWYER | BERSON
ARCHITECTURE & LANDSCAPE ARCHITECTURE, LLP

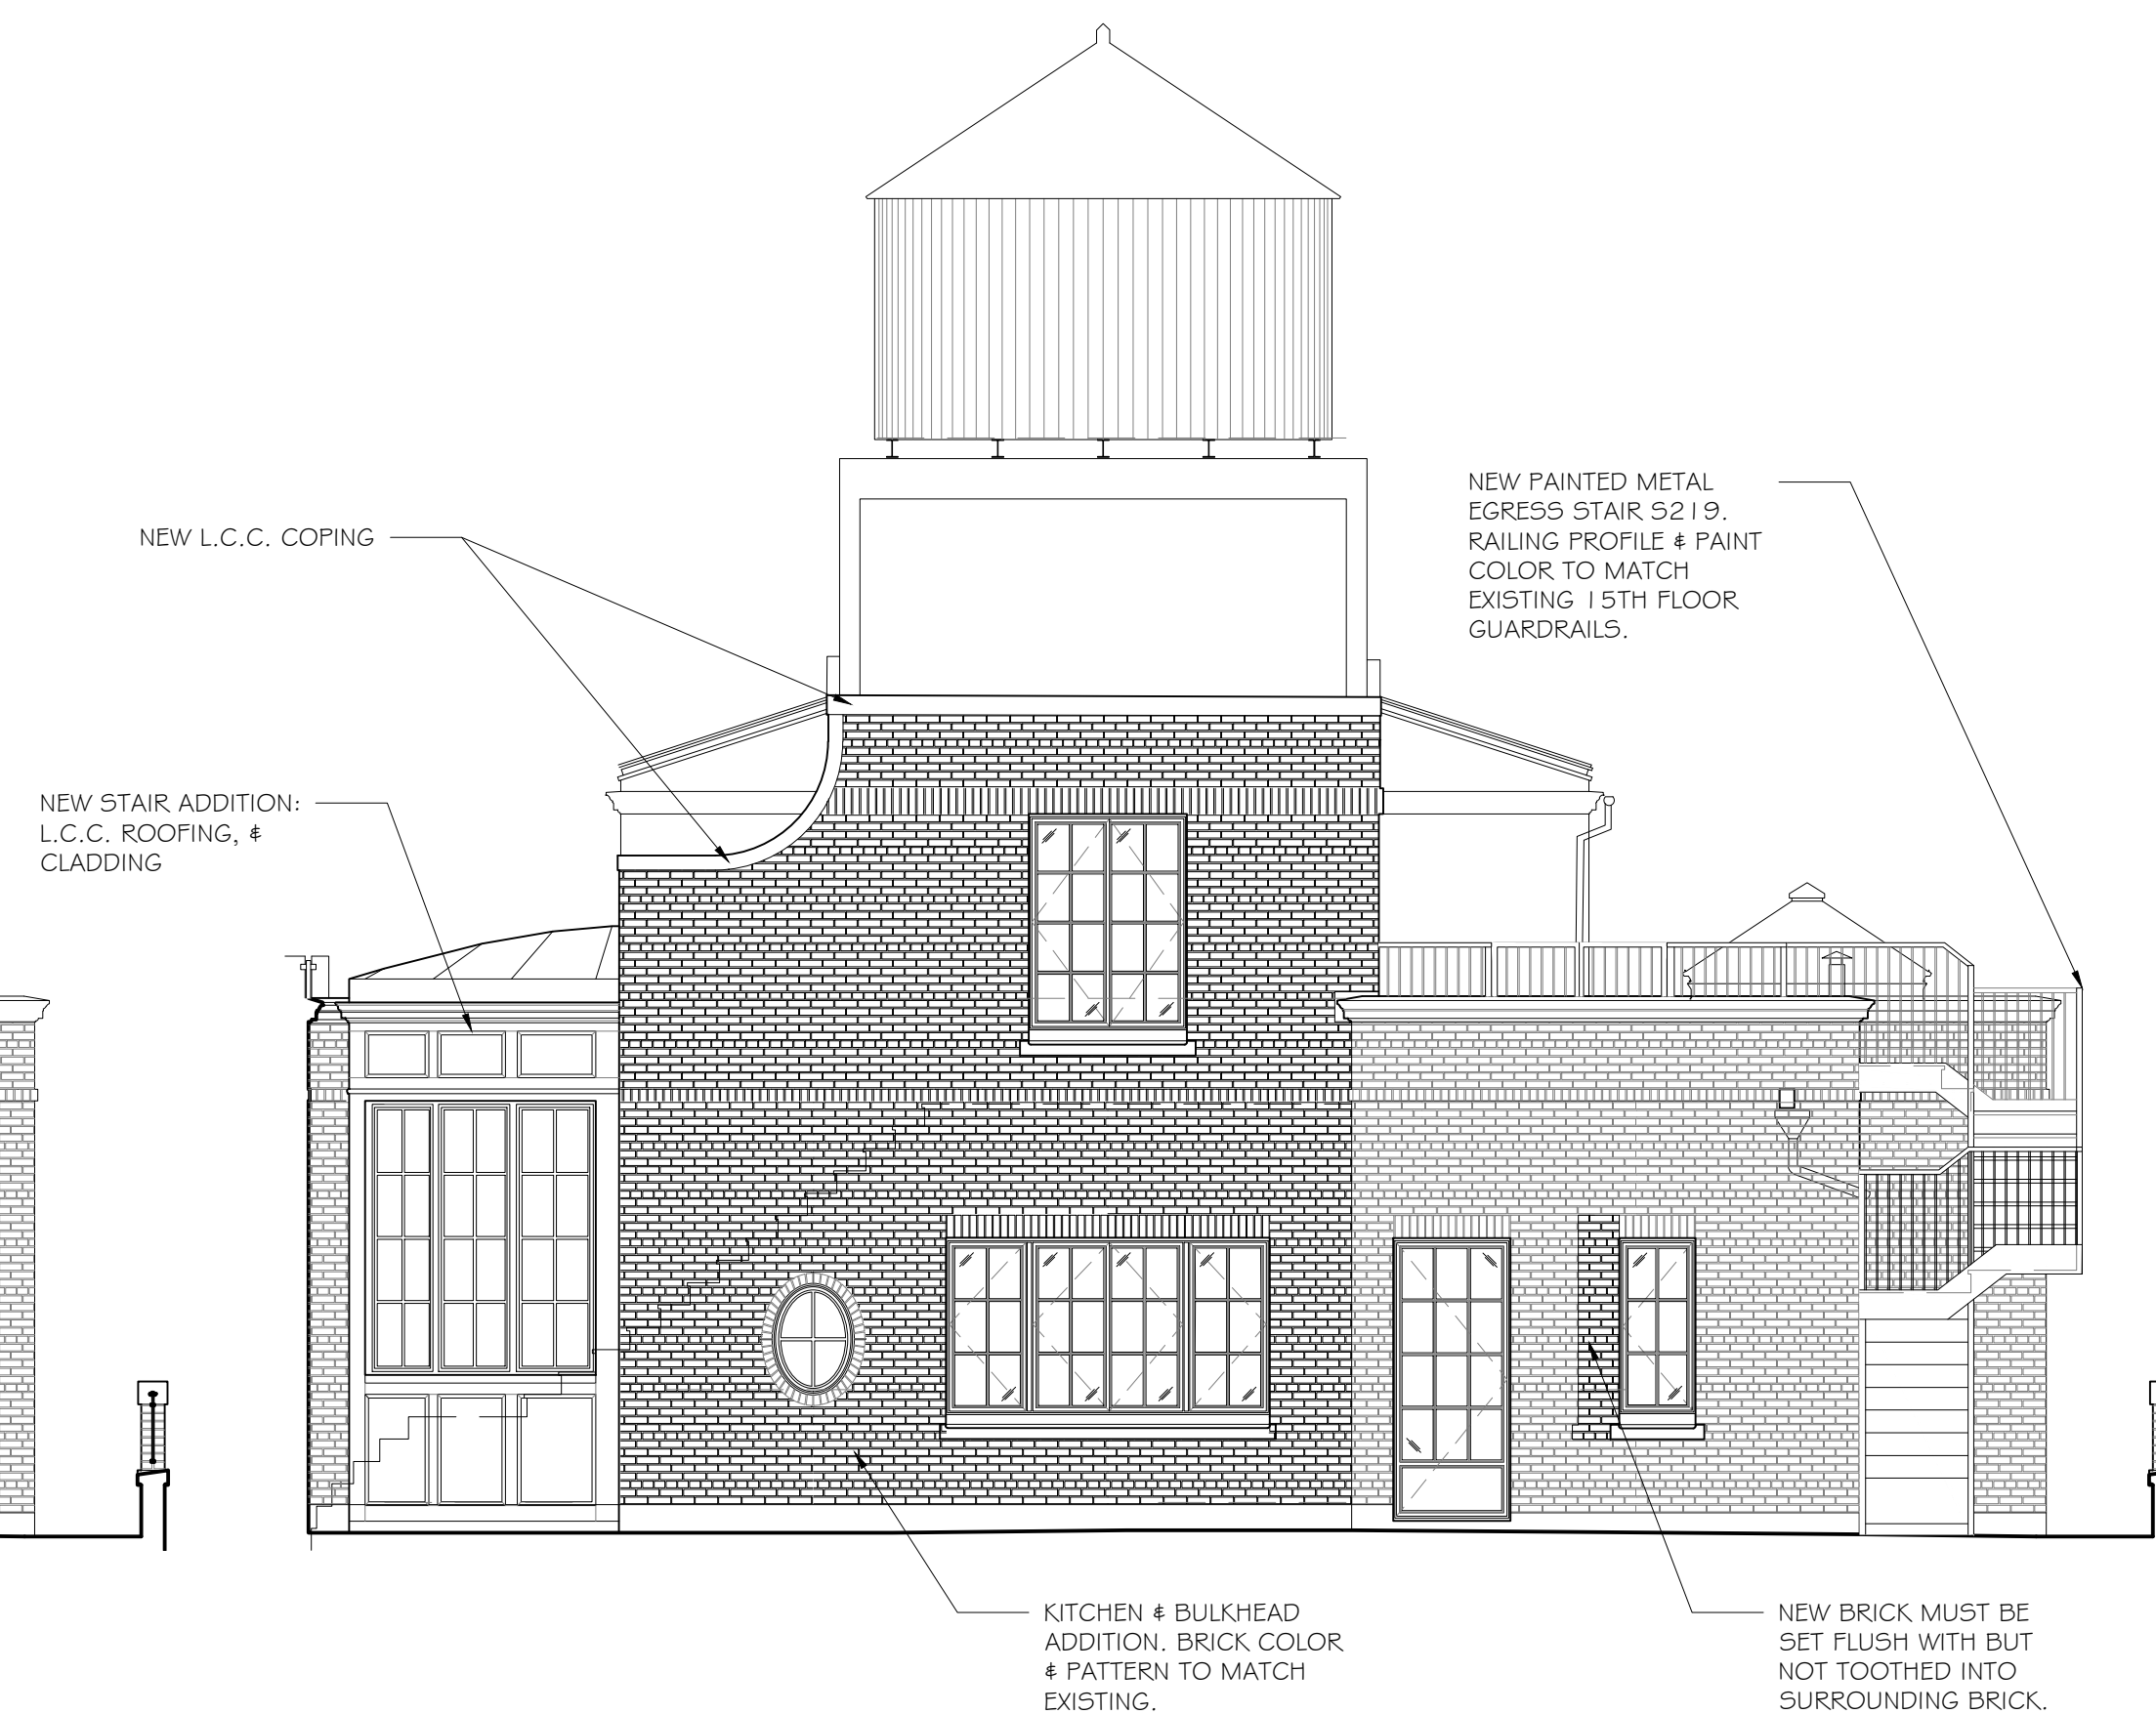
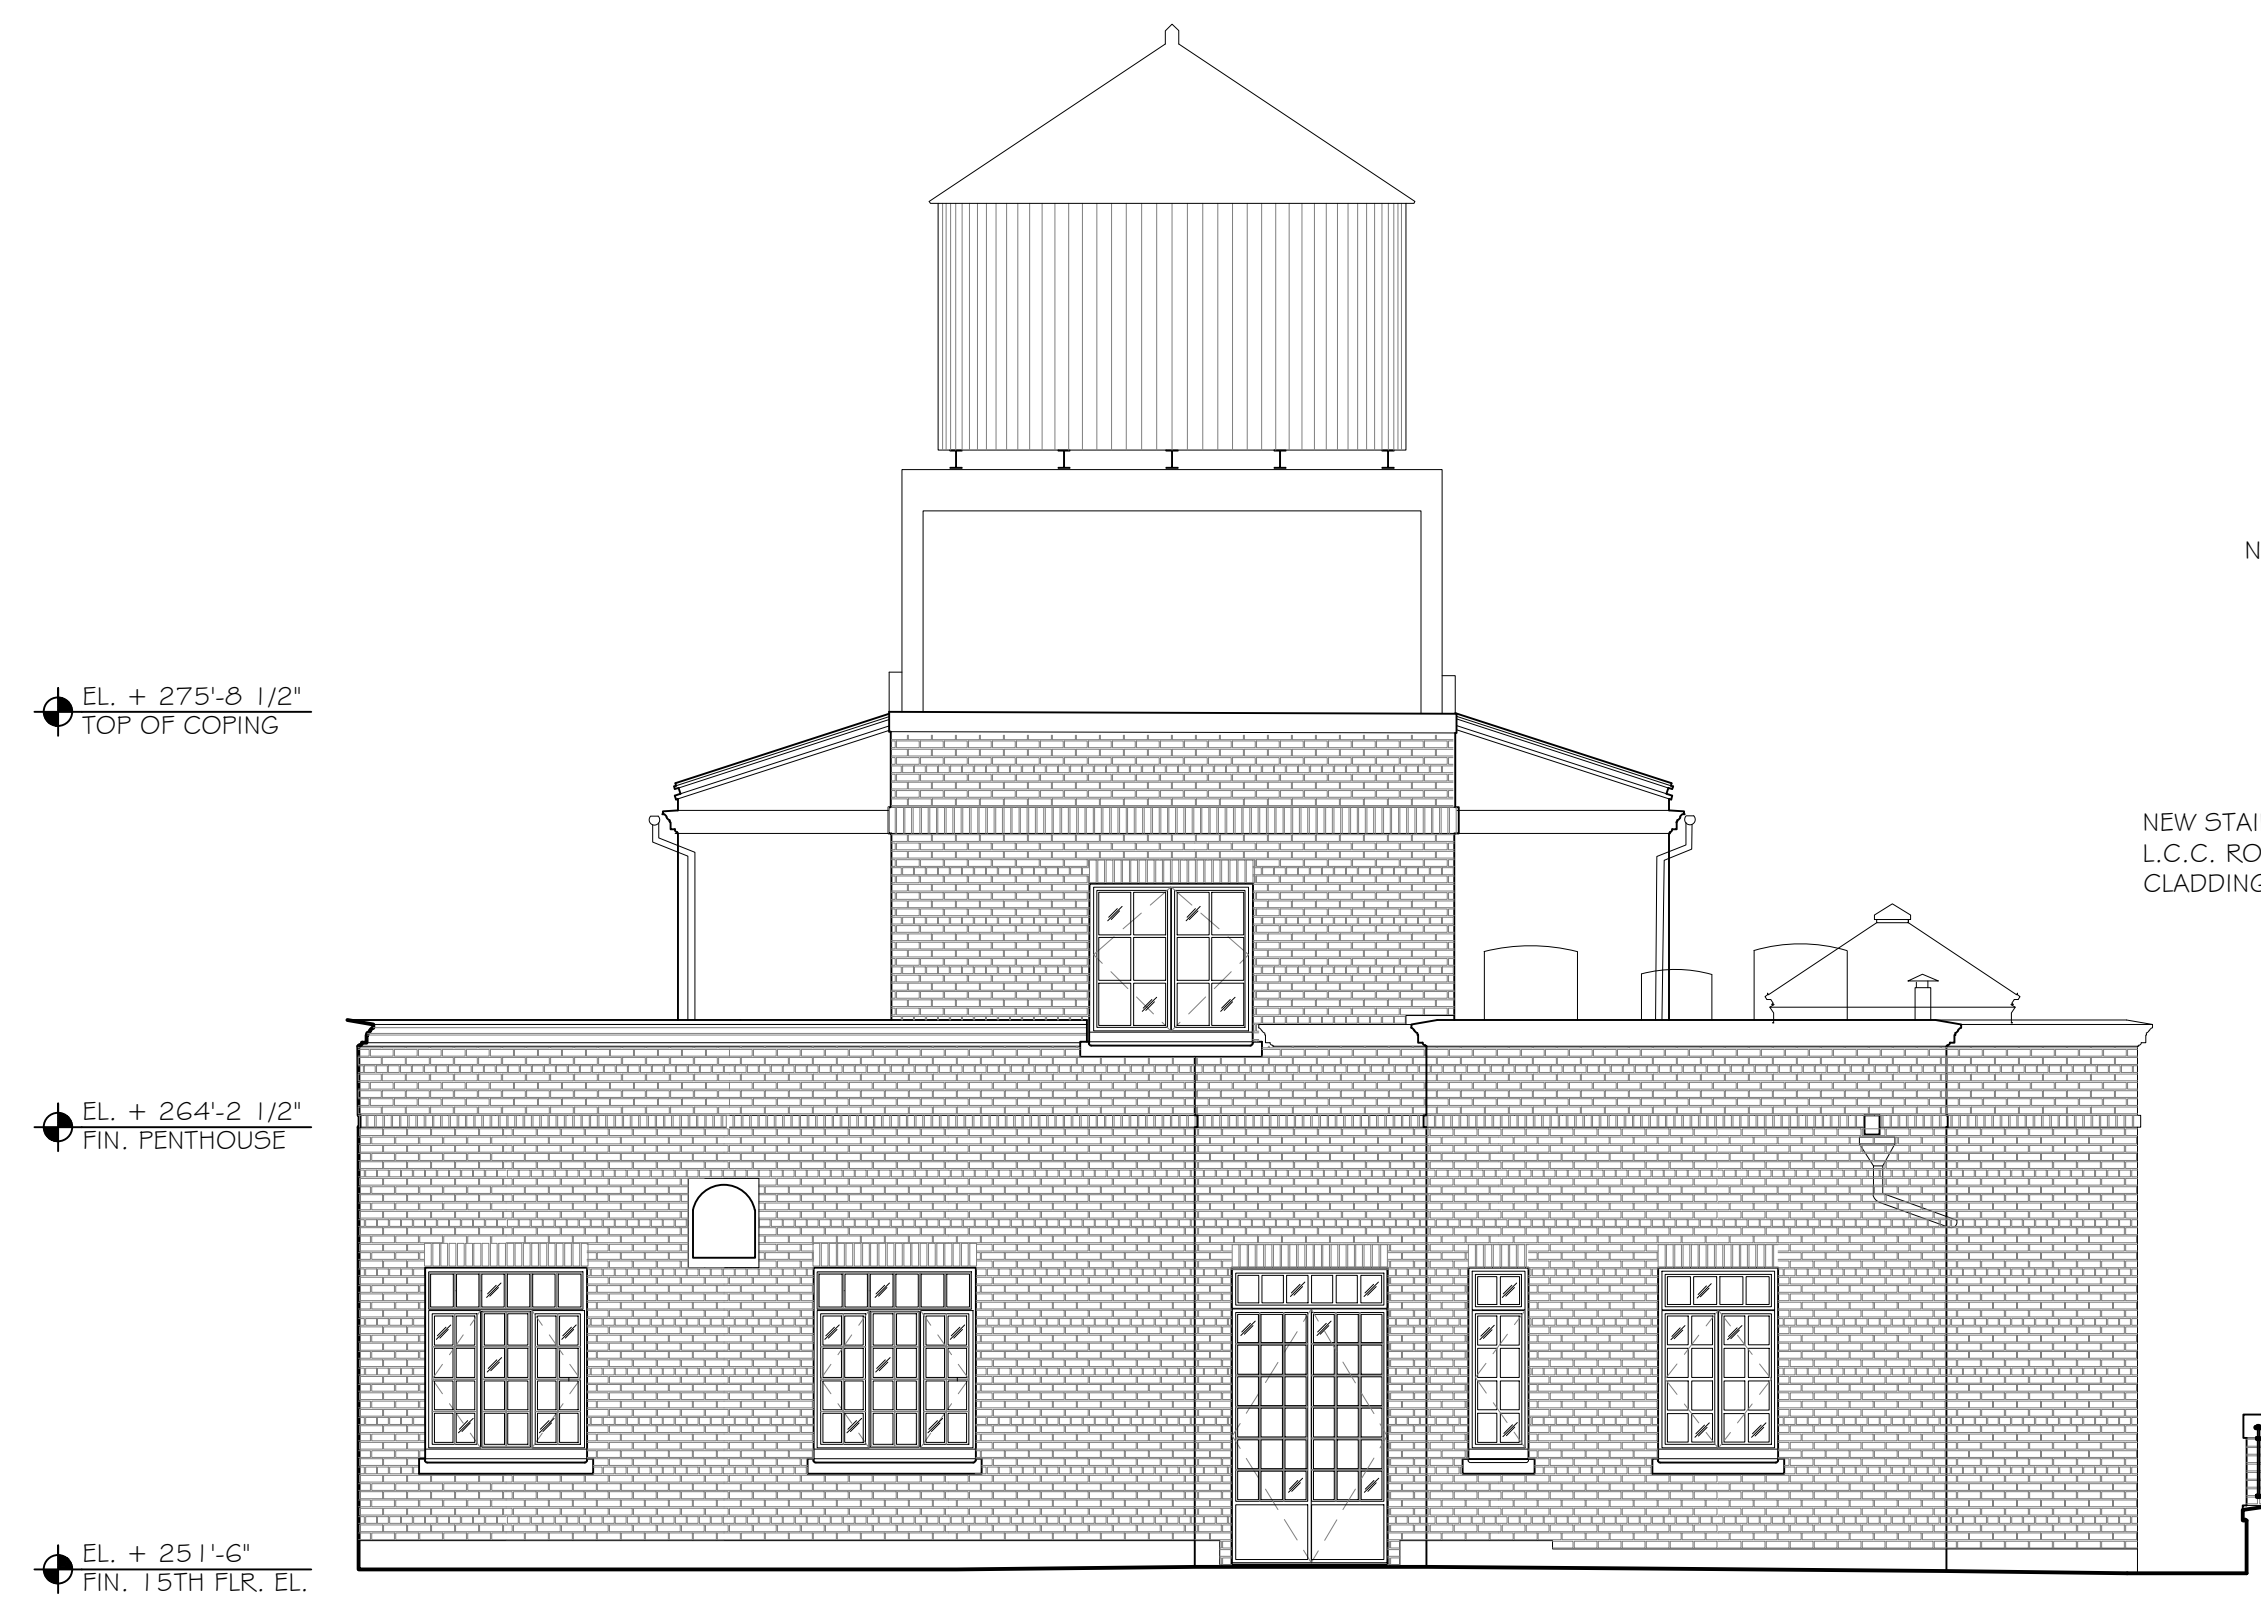
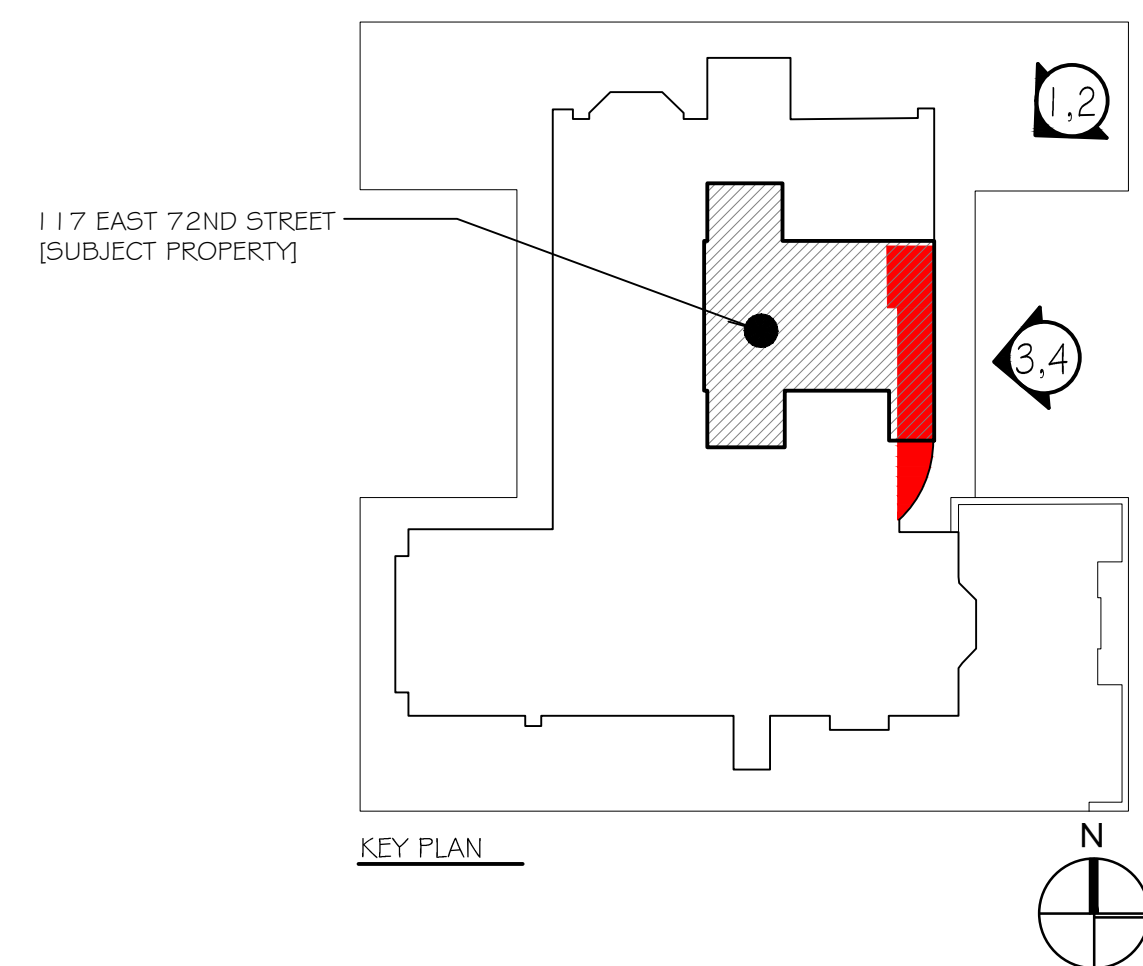
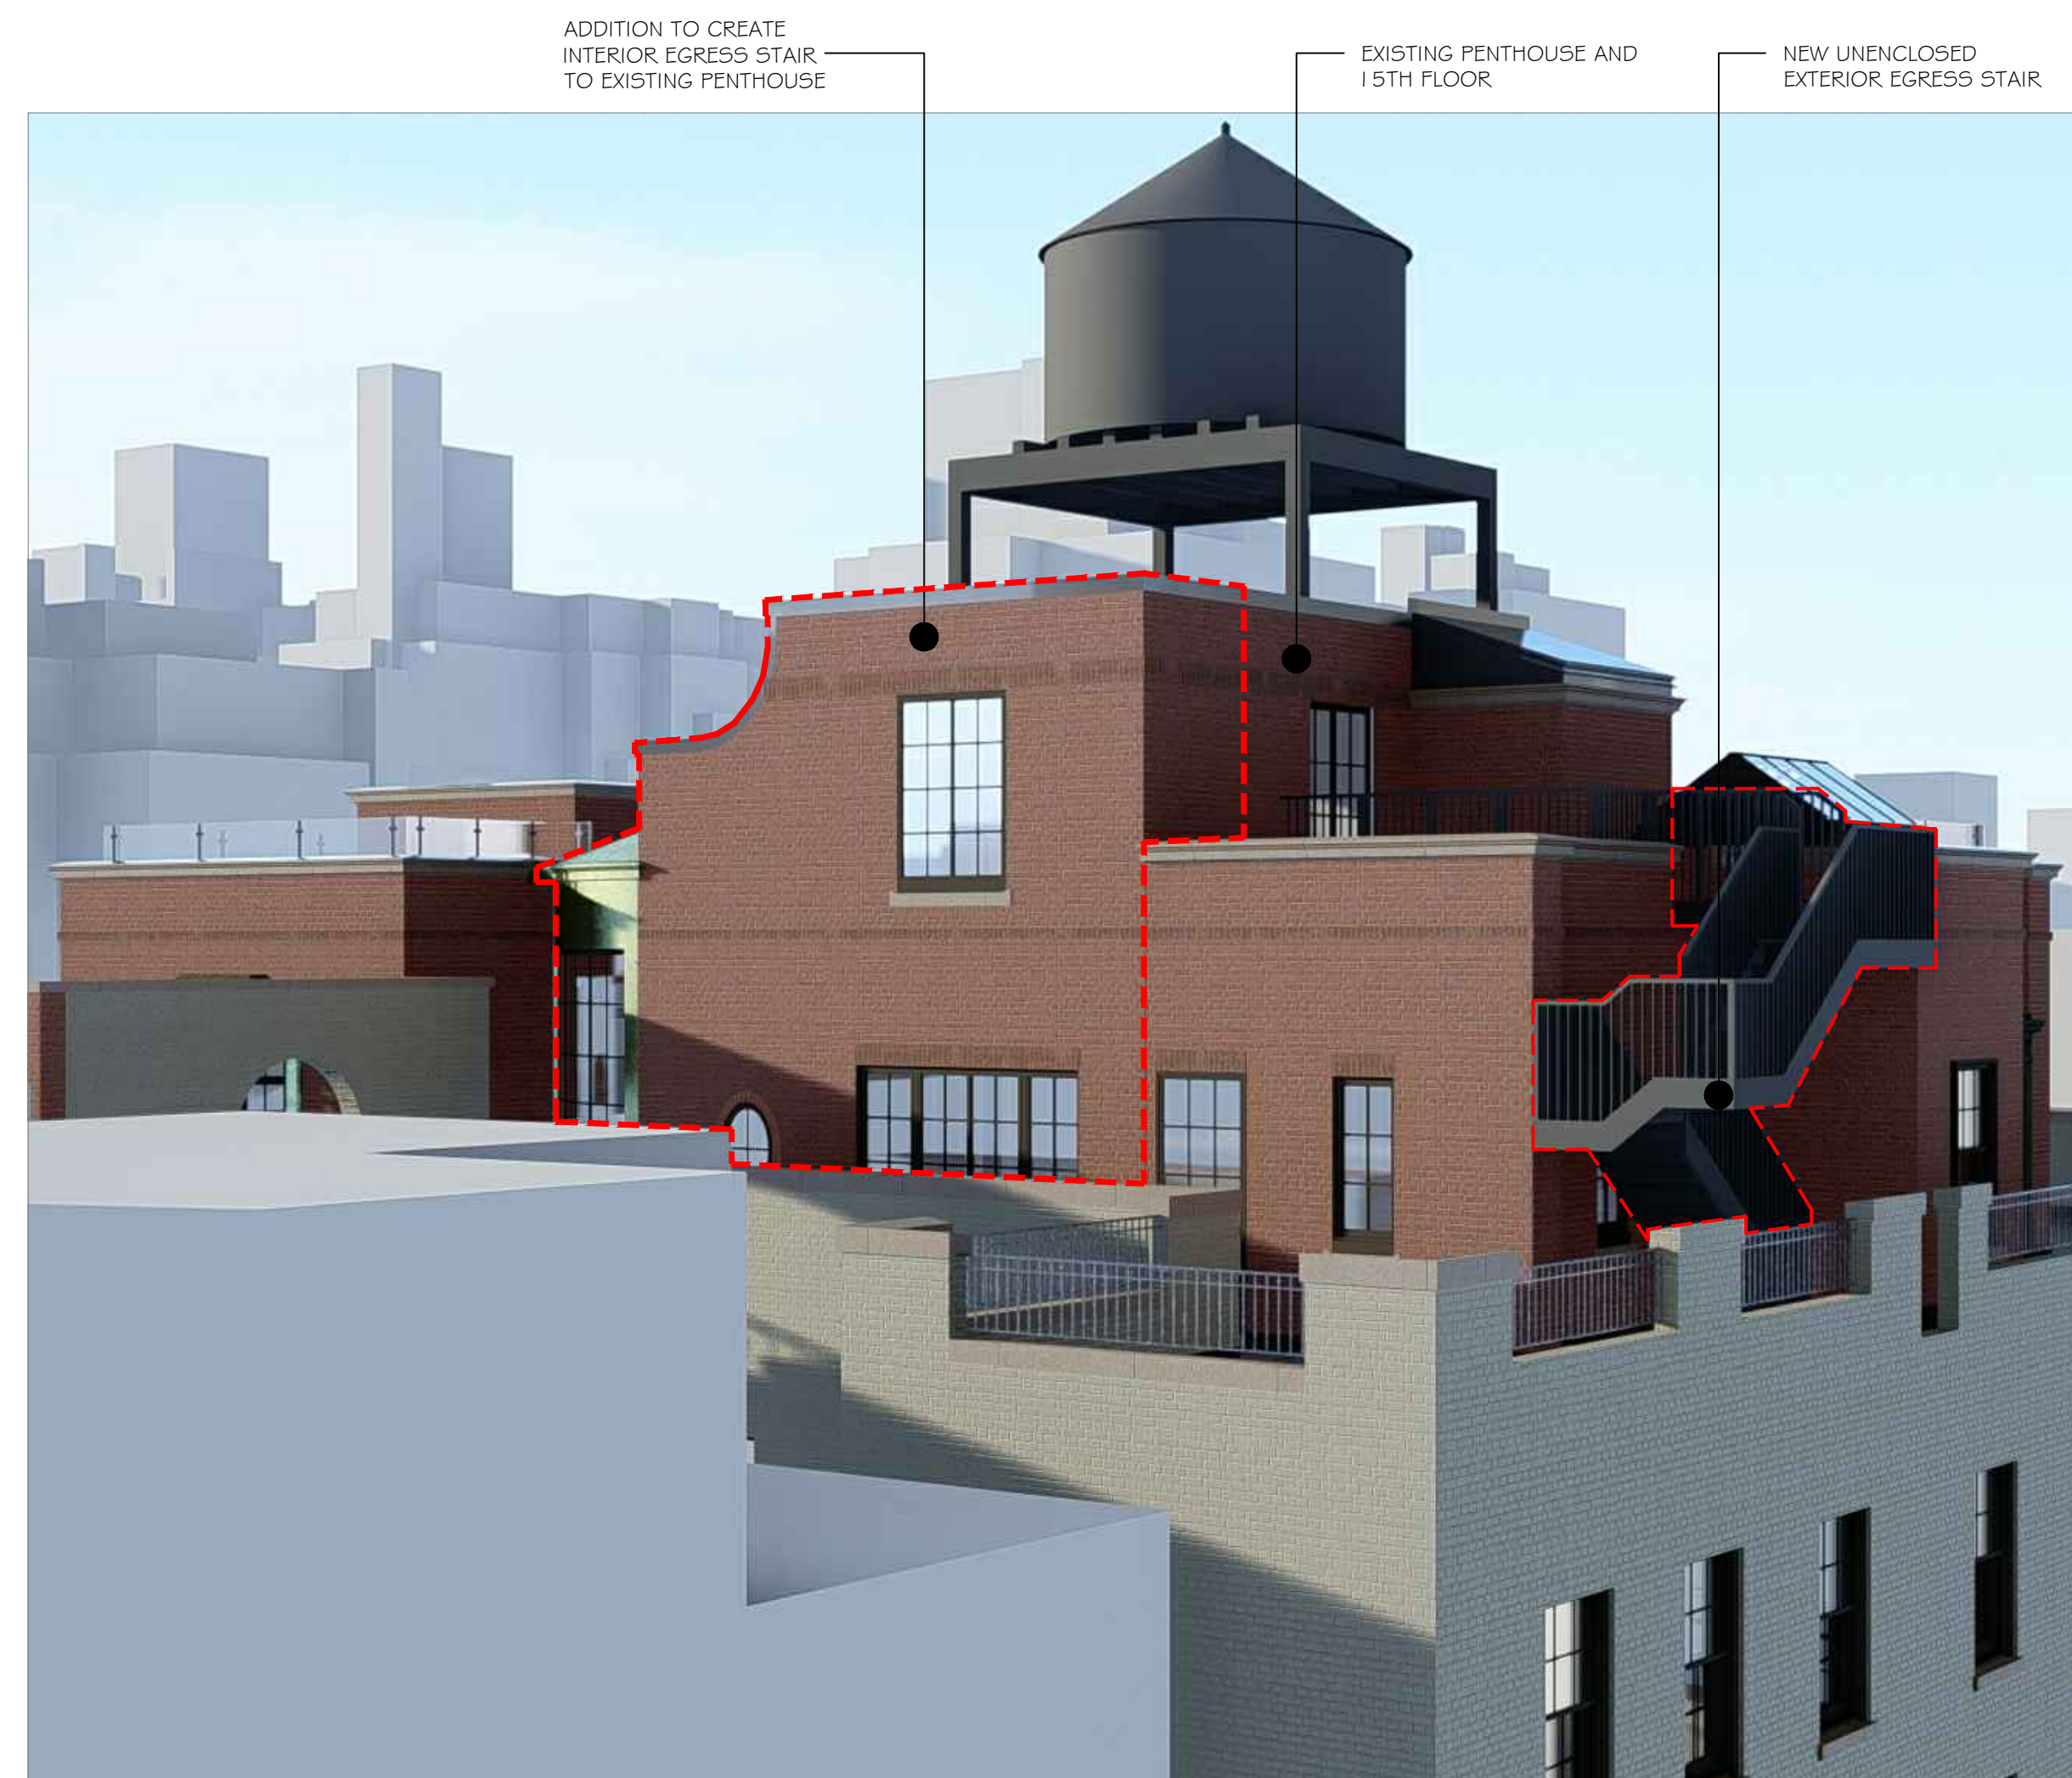
235 PARK AVENUE SOUTH, 11TH FLOOR
NEW YORK, NEW YORK 10003
TEL 212.244.3055

SAWYERBERSON.COM

PENTHOUSE DUPLEX
117 EAST 72ND STREET
NEW YORK, NY 10021

LPC PRESENTATION
EXISTING AND
CONTEMPORARY STREET
VIEWS

SEAL AND SIGNATURE:	PROJECT NO: 2021.009
	DRAWING BY: DW
	CHECKED BY:
	SCALE: NOT TO SCALE
	SHEET NO: LPC-002

[illegible]

SAWYER | BERSON
ARCHITECTURE & LANDSCAPE ARCHITECTURE, LLP

235 PARK AVENUE SOUTH, 11TH FLOOR
NEW YORK, NEW YORK 10003
TEL 212.244.3055

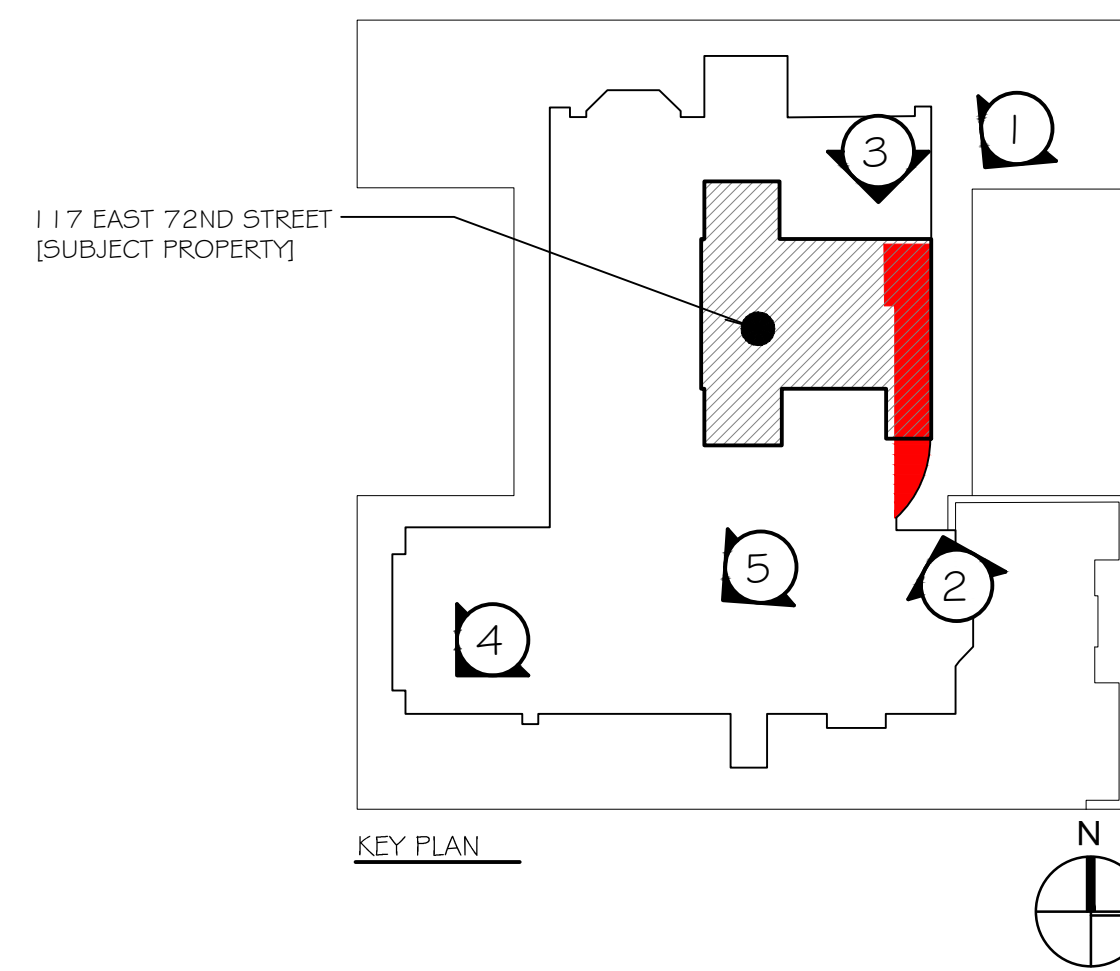
SAWYERBERSON.COM

PENTHOUSE DUPLEX
117 EAST 72ND STREET
NEW YORK, NY 10021

LPC PRESENTATION
EXISTING AND PROPOSED
ELEVATIONS

SEAL AND SIGNATURE:	PROJECT NO: 2021.009
	DRAWING BY: DW
	CHECKED BY:
	SCALE: NOT TO SCALE
	SHEET NO: LPC-005

[illegible]

[illegible]

SAWYER | BERSON
ARCHITECTURE & LANDSCAPE ARCHITECTURE, LLP

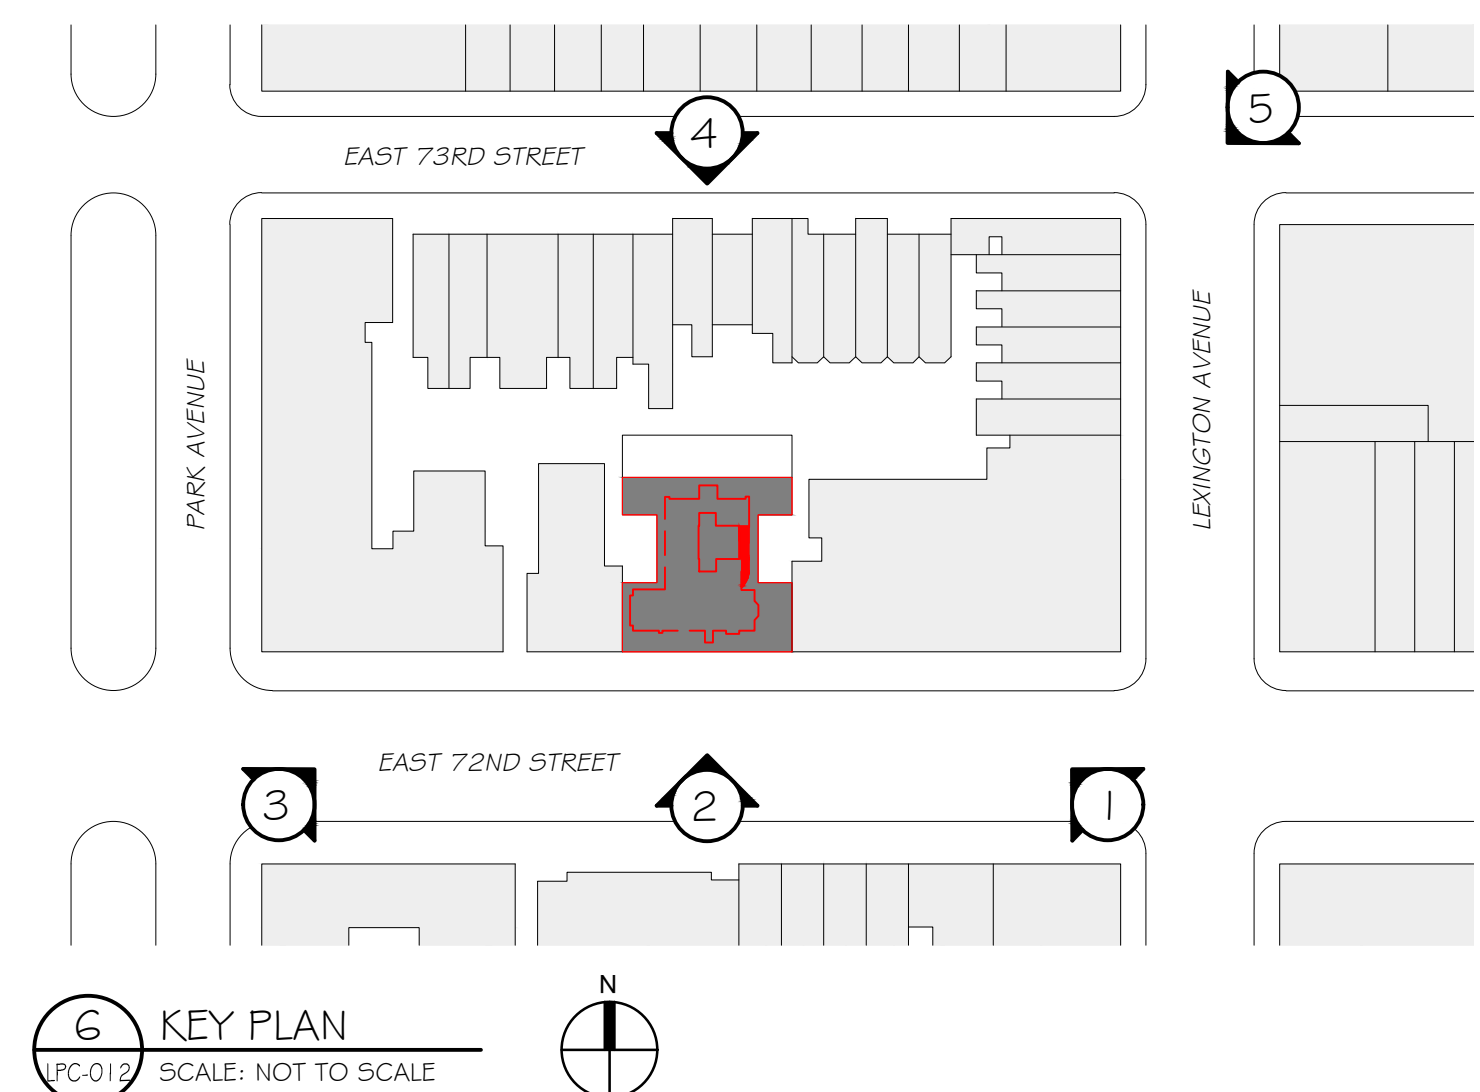
235 PARK AVENUE SOUTH, 11TH FLOOR
NEW YORK, NEW YORK 10003
TEL 212.244.3055

SAWYERBERSON.COM

PENTHOUSE DUPLEX
117 EAST 72ND STREET
NEW YORK, NY 10021

LPC PRESENTATION MOCK UP PHOTOGRAPHS

SEAL AND SIGNATURE:	PROJECT NO: 2021.009
	DRAWING BY: DW
	CHECKED BY:
	SCALE: NOT TO SCALE
	SHEET NO: LPC-011

[illegible]

SAWYER | BERSON
ARCHITECTURE & LANDSCAPE ARCHITECTURE, LLP

235 PARK AVENUE SOUTH, 11TH FLOOR
NEW YORK, NEW YORK 10003
TEL 212.244.3055

SAWYERBERSON.COM

PENTHOUSE DUPLEX
117 EAST 72ND STREET
NEW YORK, NY 10021

LPC PRESENTATION MOCK UP PHOTOGRAPHS

SEAL AND SIGNATURE:	PROJECT NO: 2021.009
	DRAWING BY: DW
	CHECKED BY:
	SCALE: NOT TO SCALE
	SHEET NO: LPC-012