Historic Photo,
c1926

Post-restoration,
2021
SLOW

NYCityMap
Clear search location
E 64 ST
PARK AVE
58
601
101
105
107
109
111
113
115
117
119
121
123
125
127
129
593 Park Ave
New York, New York, 10065
110
112
116
120
122
124
126
128
130
132
591
583
E 63 ST
Contact Us

Pre-restoration,
2015

Post-restoration,
2021

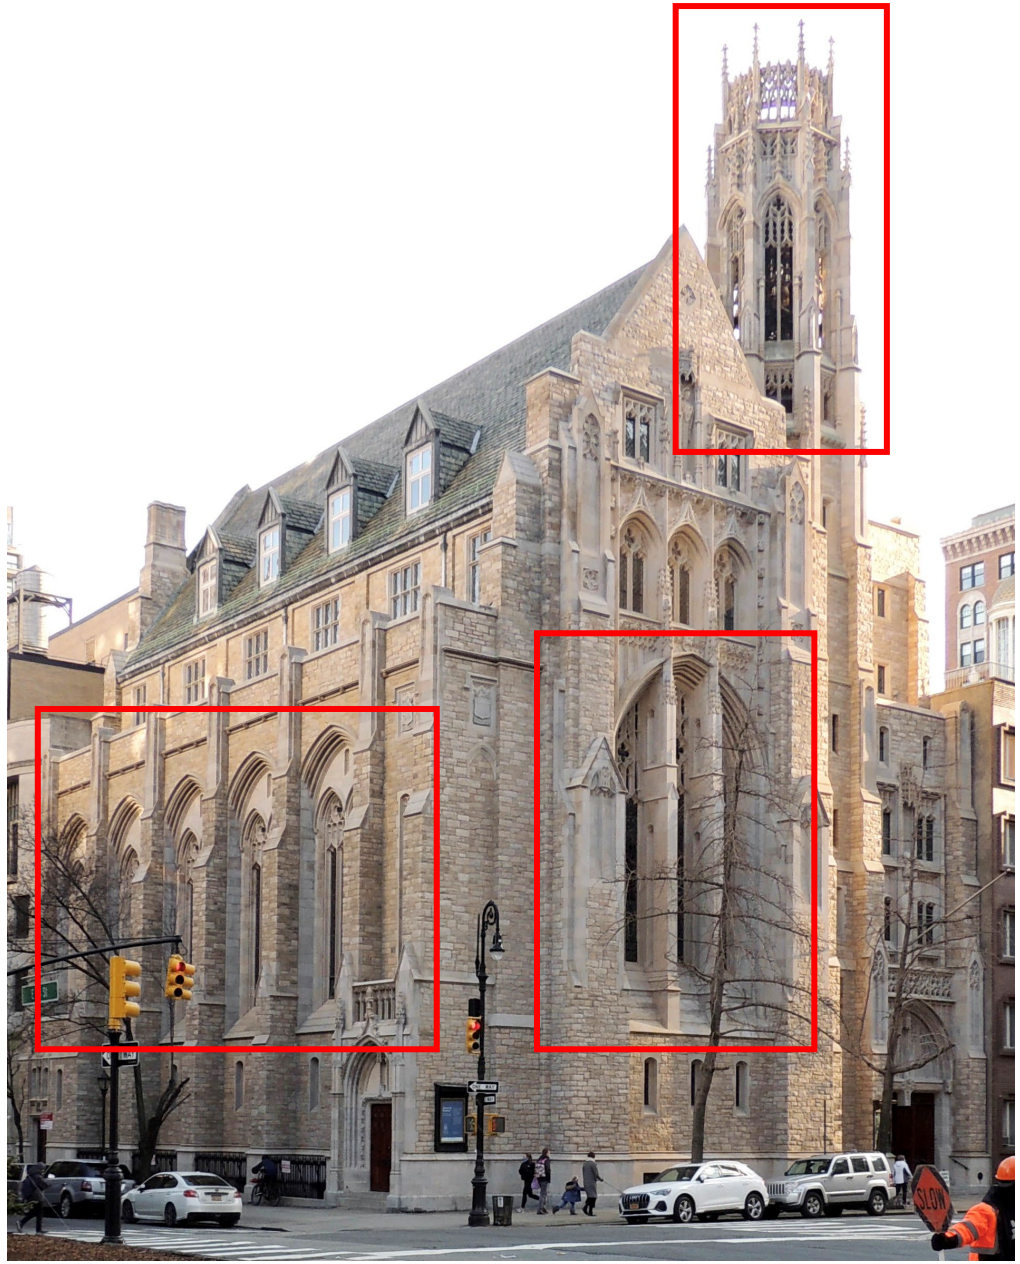
SLOW

593 Park Ave
593 Park Ave
New York
Google Street View
May 2009
See latest date
CENTRAL PRESBYTERIAN CHURCH
E 62nd St
5 Av/59 St
Lexington Av/63 St
May 2016
Sep 2015
Oct 2014
Jun 2014
Sep 2013
Jul 2011
May 2009
Image capture: May 2009
© 2024 Google
United States
Terms
Privacy
Report a problem

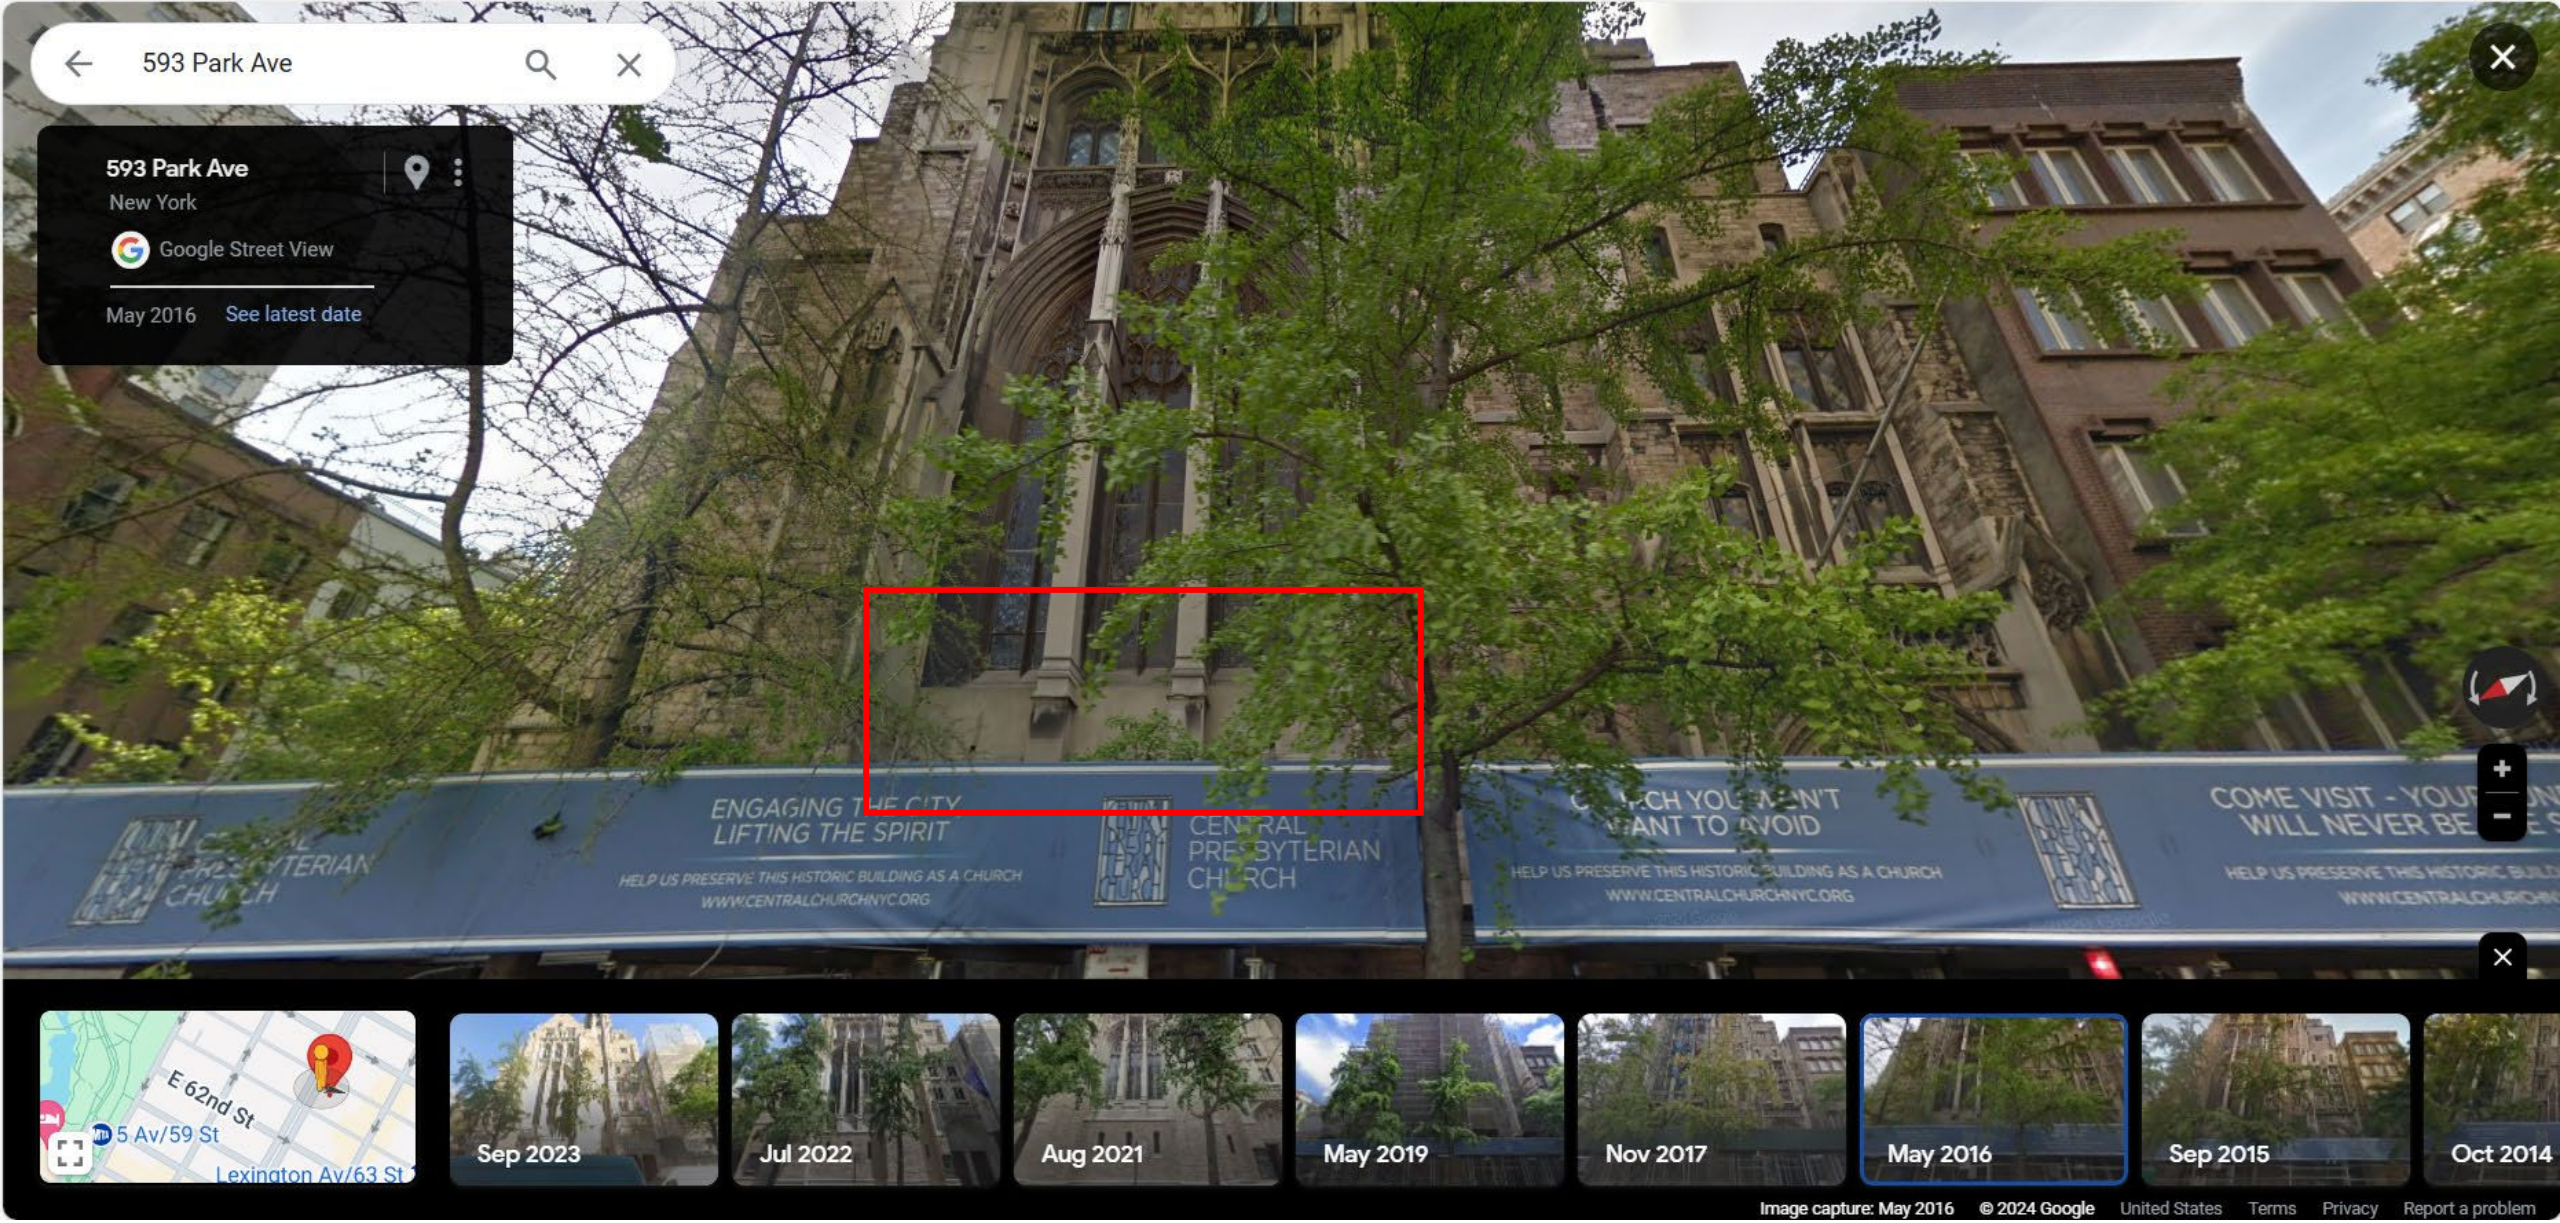
593 Park Ave
593 Park Ave
New York
Google Street View
May 2016
See latest date
ENGAGING THE CITY
LIFTING THE SPIRIT
HELP US PRESERVE THIS HISTORIC BUILDING AS A CHURCH
WWW.CENTRALCHURCHNYC.ORG
CENTRAL
PRESBYTERIAN
CHURCH
COME VISIT - YOU
WILL NEVER BE
E 62nd St
5 Av/59 St
Lexington Av/63 St
Sep 2023
Jul 2022
Aug 2021
May 2019
Nov 2017
May 2016
Sep 2015
Oct 2014
Image capture: May 2016
© 2024 Google
United States
Terms
Privacy
Report a problem

| LIGHT FIXTURE SUMMARY | | | |
|---|---|---|---|
| SYMBOL | TYPE | LUMINAIRE | LAMP |
| PRE01 | EXTERIOR RATED PROJECTOR CONCEALED WITHIN MOLDING DETAIL | GVA _ LIRA SERIES LIRA-CUST-10W-2700K-DMX-24VDC-10-LLXX-OD -SMTD=10MM SNOOT=POWERDATABOX | 2700K 10DEG 10W |
| STE02 | EXTERIOR LINEAR LED W/ FROSTED LENS | LED LINEAR ADONIS EXL32 W927XXX-W-10E-DC-S-SA-IP67 | 2700K 60DEG 11W/FT |
| STE03A | EXTERIOR LINEAR LED W/ NARROW OPTIC LENS | LED LINEAR ADONIS EXL32 W927XXX-W-10E-DC-S-SA-IP67 | 2700K 10DEG 11W/FT |
| STE03B | EXTERIOR LINEAR LED W/ WIDE OPTIC LENS | LED LINEAR ADONIS EXL32 W927XXX-W-30E-DC-S-SA-IP67 | 2700K 30DEG 11W/FT |
| STE07 | EXTERIOR LINEAR LED STRIP W/ FROSTED LENS | LED LINEAR VariouLED Flex PHOBOS/82/XXX/TV/IP67 | 2700K 120DEG 4W/FT |

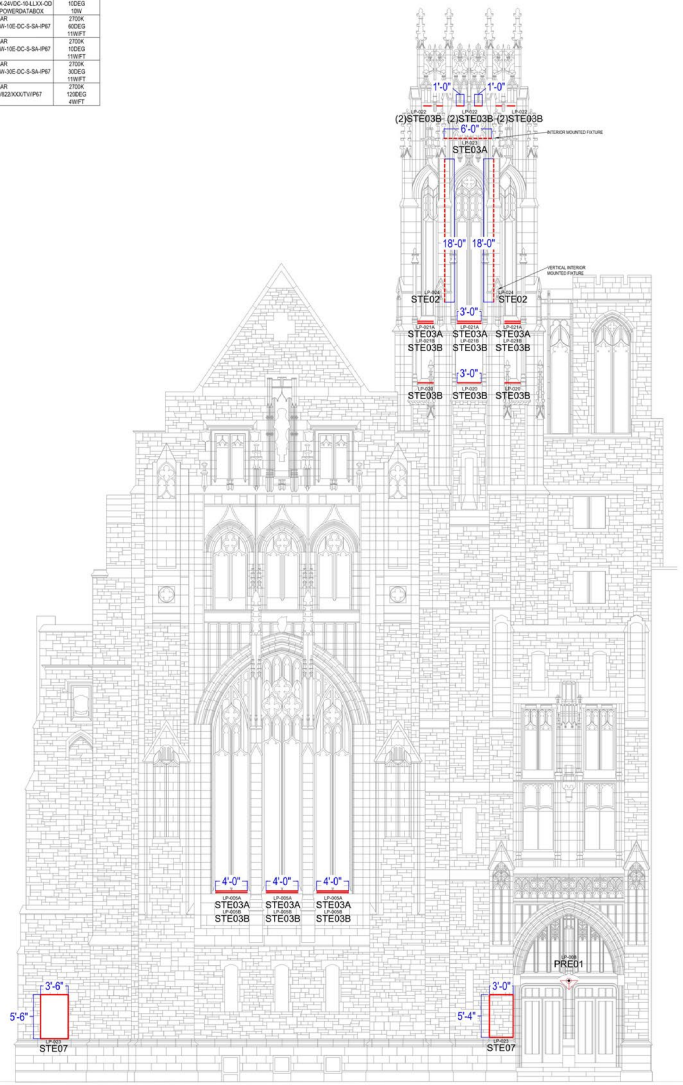


PARK AVE. BUILDING ELEVATION
Scale: 3/16"=1'-0"

NOTE: LIGHTING LAYOUT/LOCATIONS ARE INDICATIVE ONLY.

| LIGHT FIXTURE SUMMARY | | | |
|---|---|---|---|
| SYMBOL | TYPE | LUMINAIRE | LAMP |
| PRE01 | EXTERIOR RATED PROJECTOR CONCEALED WITHIN MOLDING DETAIL | GVA _ LIRA SERIES LIRA-CUST-10W-2700K-DMX-24VDC-10-LLXX-OD -SMTD=10MM SNOOT=POWERDATABOX | 2700K 10DEG 10W |
| STE02 | EXTERIOR LINEAR LED W/ FROSTED LENS | LED LINEAR ADONIS EXL32 W927XXX-W-10E-DC-S-SA-IP67 | 2700K 60DEG 11W/FT |
| STE03A | EXTERIOR LINEAR LED W/ NARROW OPTIC LENS | LED LINEAR ADONIS EXL32 W927XXX-W-10E-DC-S-SA-IP67 | 2700K 10DEG 11W/FT |
| STE03B | EXTERIOR LINEAR LED W/ WIDE OPTIC LENS | LED LINEAR ADONIS EXL32 W927XXX-W-30E-DC-S-SA-IP67 | 2700K 30DEG 11W/FT |
| STE07 | EXTERIOR LINEAR LED STRIP W/ FROSTED LENS | LED LINEAR VariouLED Flex PHOBOS/82/XXX/TV/IP67 | 2700K 120DEG 4W/FT |

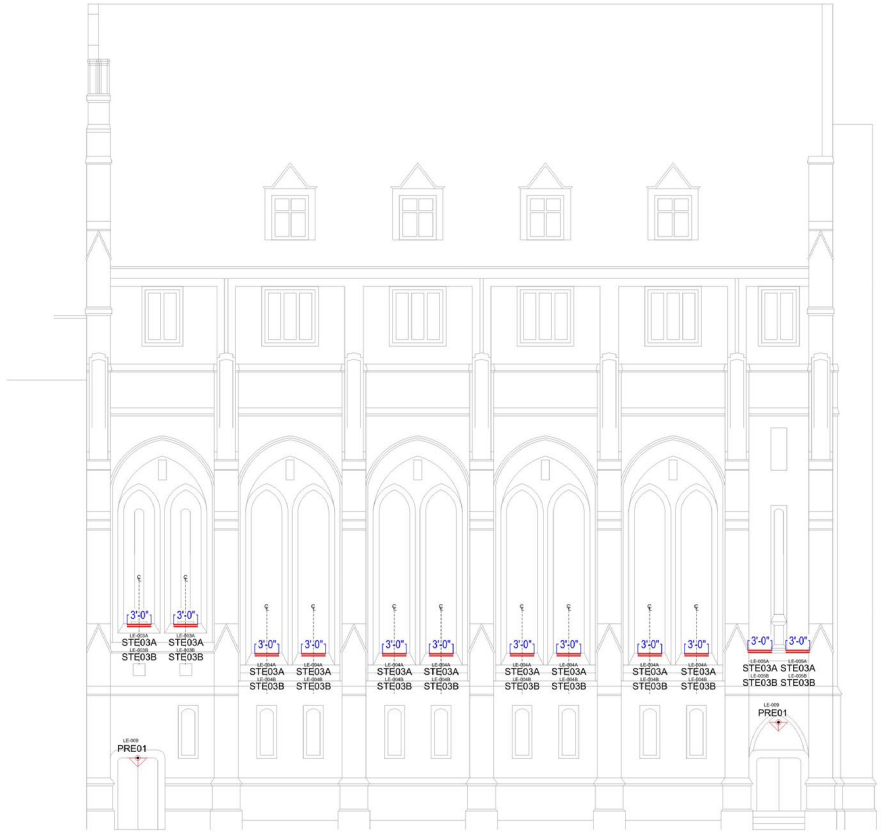


EAST 64TH ST. BUILDING ELEVATION
Scale: 3/16"=1'-0"

NOTE: LIGHTING LAYOUT/LOCATIONS ARE INDICATIVE ONLY.

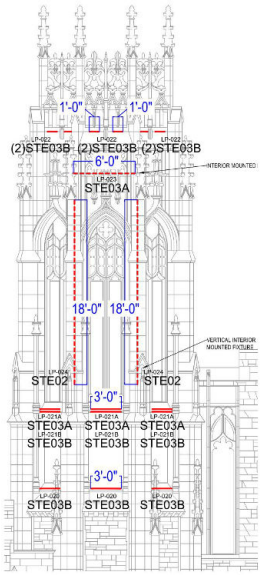


WEST ELEVATION

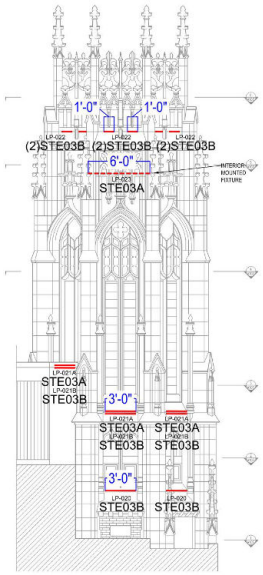


NORTH ELEVATION

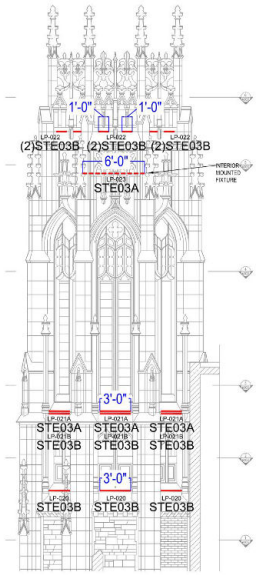


SOUTH ELEVATION

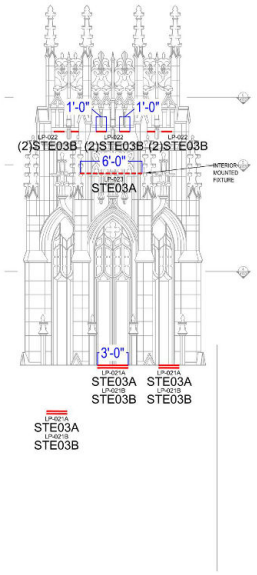


EAST ELEVATION

| LIGHT FIXTURE SUMMARY | | | |
|---|---|---|---|
| SYMBOL | TYPE | LUMINAIRE | LAMP |
| PRE01 | EXTERIOR RATED PROJECTOR CONCEALED WITHIN MOLDING DETAIL | GVA _ LIRA SERIES LIRA-CUST-10W-2700K-DMX-24VDC-10-LLXX-OD -SM70+100MM SNOOT+POWERDATABOX | 2700K 10DEG 10W |
| STE02 | EXTERIOR LINEAR LED W/ FROSTED LENS | LED LINEAR ADONIS EXL32 W927/XXX-W-10E-DC-S-SA-IP67 | 2700K 60DEG 11W/FT |
| STE03A | EXTERIOR LINEAR LED W/ NARROW OPTIC LENS | LED LINEAR ADONIS EXL32 W927/XXX-W-10E-DC-S-SA-IP67 | 2700K 10DEG 11W/FT |
| STE03B | EXTERIOR LINEAR LED W/ WIDE OPTIC LENS | LED LINEAR ADONIS EXL32 W927/XXX-W-30E-DC-S-SA-IP67 | 2700K 30DEG 11W/FT |
| STE07 | EXTERIOR LINEAR LED STRIP W/ FROSTED LENS | LED LINEAR VarioLED Flex PHO3OS/822/XXX/TV/IP67 | 2700K 120DEG 4W/FT |

Not For Construction - For Architect's Use Only


L' OBSERVATOIRE INTERNATIONAL

Lighting Designers
120 Walker Street, 7th Floor East
New York, NY 10013
T: 212 255 4463
F: 212 255 8346


**CENTRAL PRESBYTERIAN CHURCH, 593 PARK AVENUE**

NOTES

1. SHEET NO. PLANS AND SECTIONS FOR ALL LAYOUTS
2. SEE LEGEND FOR ALL TYPES & ALL INFORMATION
3. ANCHOR BOXES LOCATIONS TBD BY EMH ENGINEERS
4. ALL MOUNTING CONDITIONS TO BE COORDINATED WITH ARCHITECTS
5. NOTES TO LAND SECTIONAL DRAWINGS FOR ALL CLIP/ATTACH PLACES CONFIRMATION TYPES

SUBMITTAL

| DATE | |
|---|---|
| 50%CD - 07/19/19 | |
| 50%CD - 12/06/19 | |
| 100%DD - 4/23/2024 | |

KEY PLAN

DWG. SCALE: SCALE: 1'-0" = 3/16"

DWG. TITLE: TOWER ELEVATIONS

SHEET NO. LD-203

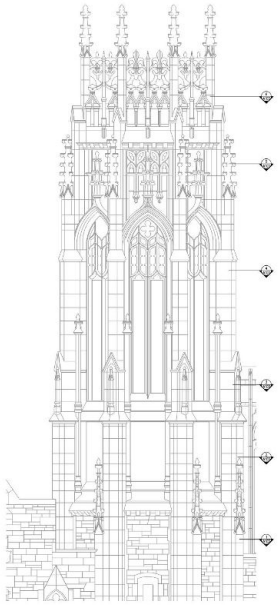

WEST ELEVATION

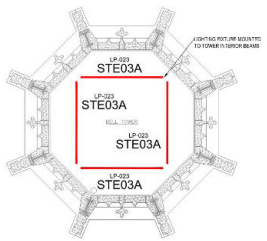


SECTION #5

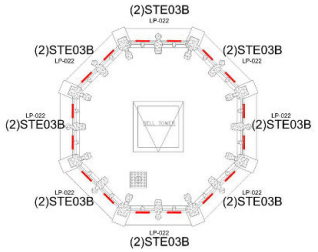


SECTION #6

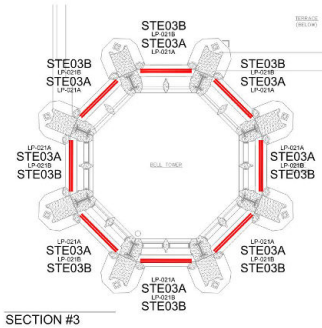


SECTION #3

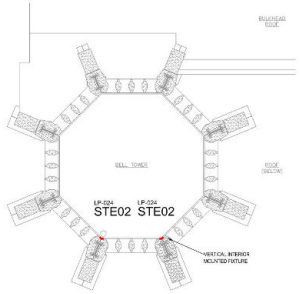


SECTION #4

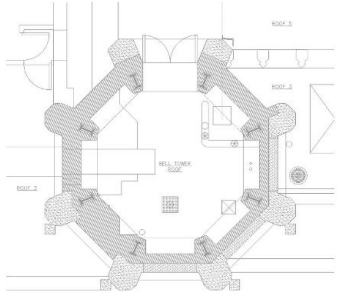


SECTION #1

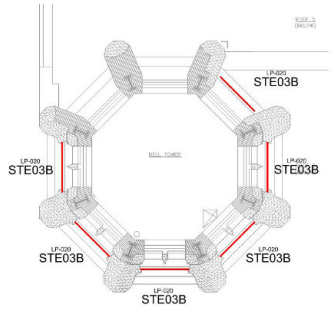


SECTION #2

LIGHT FIXTURE SUMMARY

| SYMBOL | TYPE | LUMINAIRE | LAMP |
|---|---|---|---|
| PRE01 | EXTERIOR RATED PROJECTOR CONCEALED WITHIN MOLDING DETAIL | GVA _ LIRA SERIES LIRA-CUST-10W-2700K-DMX-24V/DC-10-LLXX-OD -SM70+100MM SNOOT+POWERDATABOX | 2700K 10DEG 10W |
| STE02 | EXTERIOR LINEAR LED W/ FROSTED LENS | LED LINEAR ADONIS EXL32 W927/XXX-W-10E-DC-S-SA-IP67 | 2700K 60DEG 11W/FT |
| STE03A | EXTERIOR LINEAR LED W/ NARROW OPTIC LENS | LED LINEAR ADONIS EXL32 W927/XXX-W-10E-DC-S-SA-IP67 | 2700K 10DEG 11W/FT |
| STE03B | EXTERIOR LINEAR LED W/ WIDE OPTIC LENS | LED LINEAR ADONIS EXL32 W927/XXX-W-30E-DC-S-SA-IP67 | 2700K 30DEG 11W/FT |
| STE07 | EXTERIOR LINEAR LED STRIP W/ FROSTED LENS | LED LINEAR VariloLED Flex PHO3OS/822/XXX/TV/IP67 | 2700K 120DEG 4W/FT |

Not For Construction - For Architect's Use Only


L' OBSERVATOIRE INTERNATIONAL

Lighting Designers
120 Walker Street, 7th Floor East
New York, NY 10013
T: 212 255 4463
F: 212 255 8346


**CENTRAL PRESBYTERIAN CHURCH, 593 PARK AVENUE**

NOTES

1. SHEET NO. TO BE ASSIGNED FOR ALL LAYOUTS
2. SEE LEGEND TO VIEW INSTALL REQ & GAL INFORMATION
3. ANCHOR IN ALL LOCATIONS TBD BY EMH ENGINEERS
4. ALL MOUNTING CONDITIONS TO BE COORDINATED WITH ARCHITECTS
5. REFER TO LAND SECTIONAL DRAWINGS FOR ALL CLADDING/PATTERN/FLUTES CONFIGURATION TYPES

SUBMITTAL

| DATE | |
|---|---|
| 50%DD - 07/19/19 | |
| 50%CD - 12/06/19 | |
| 100%DD - 4/23/2024 | |

KEY PLAN

DWG. SCALE: SCALE: 1'-0" = 1/4"

DWG. TITLE: TOWER ELEVATIONS

SHEET NO. LD-101

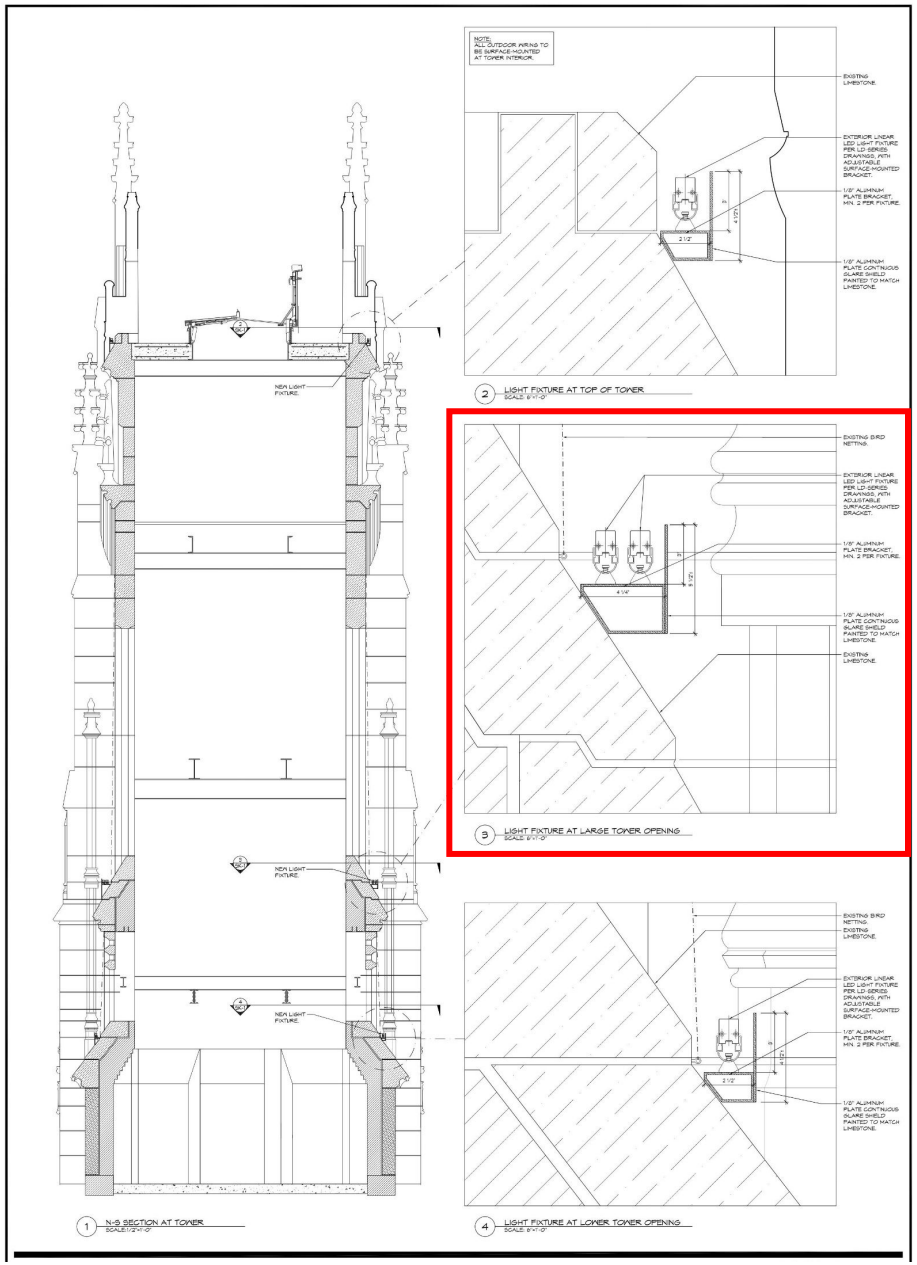


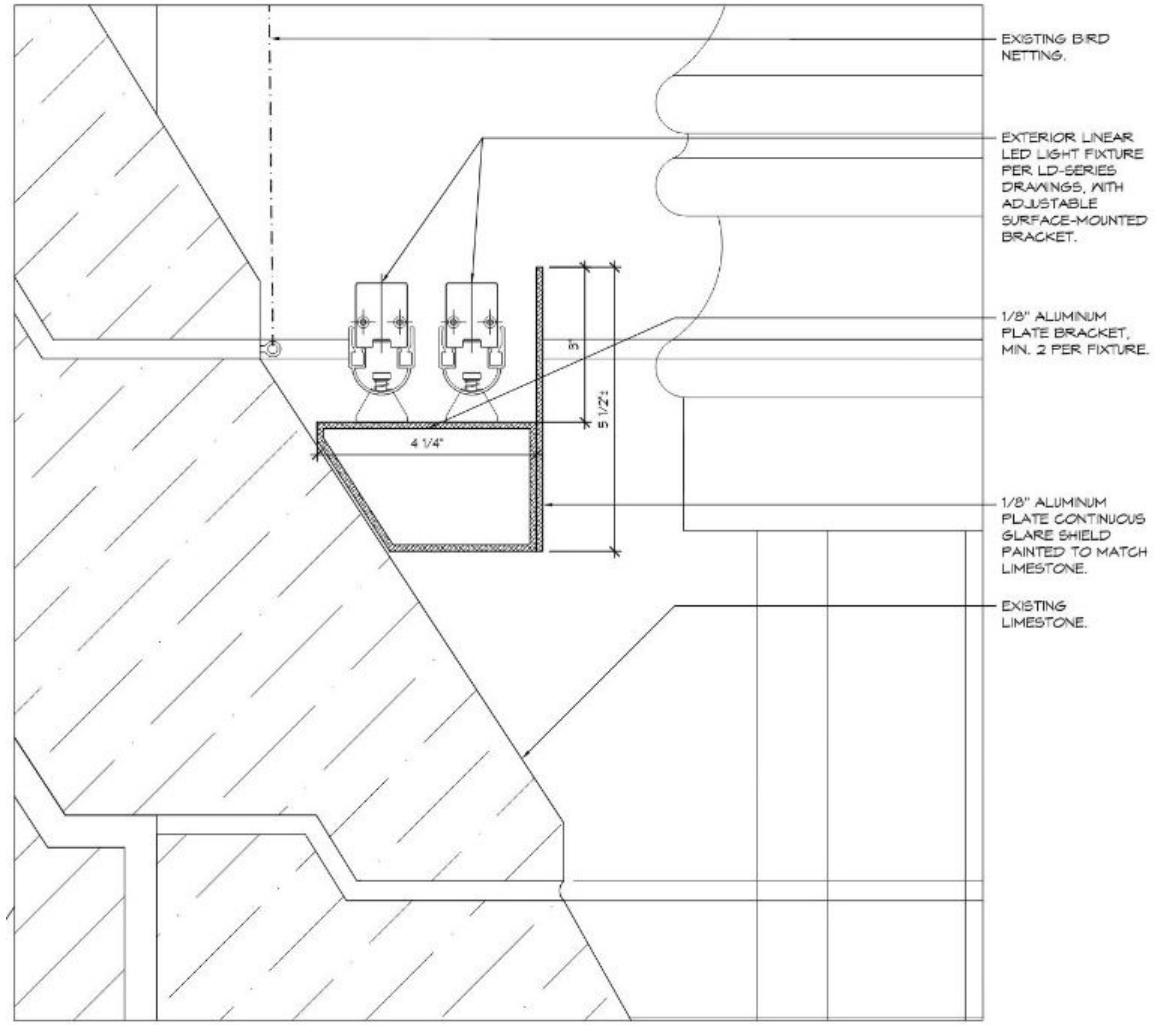


3 LIGHT FIXTURE AT LARGE TOWER OPENING
SCALE: 6"=1'-0"

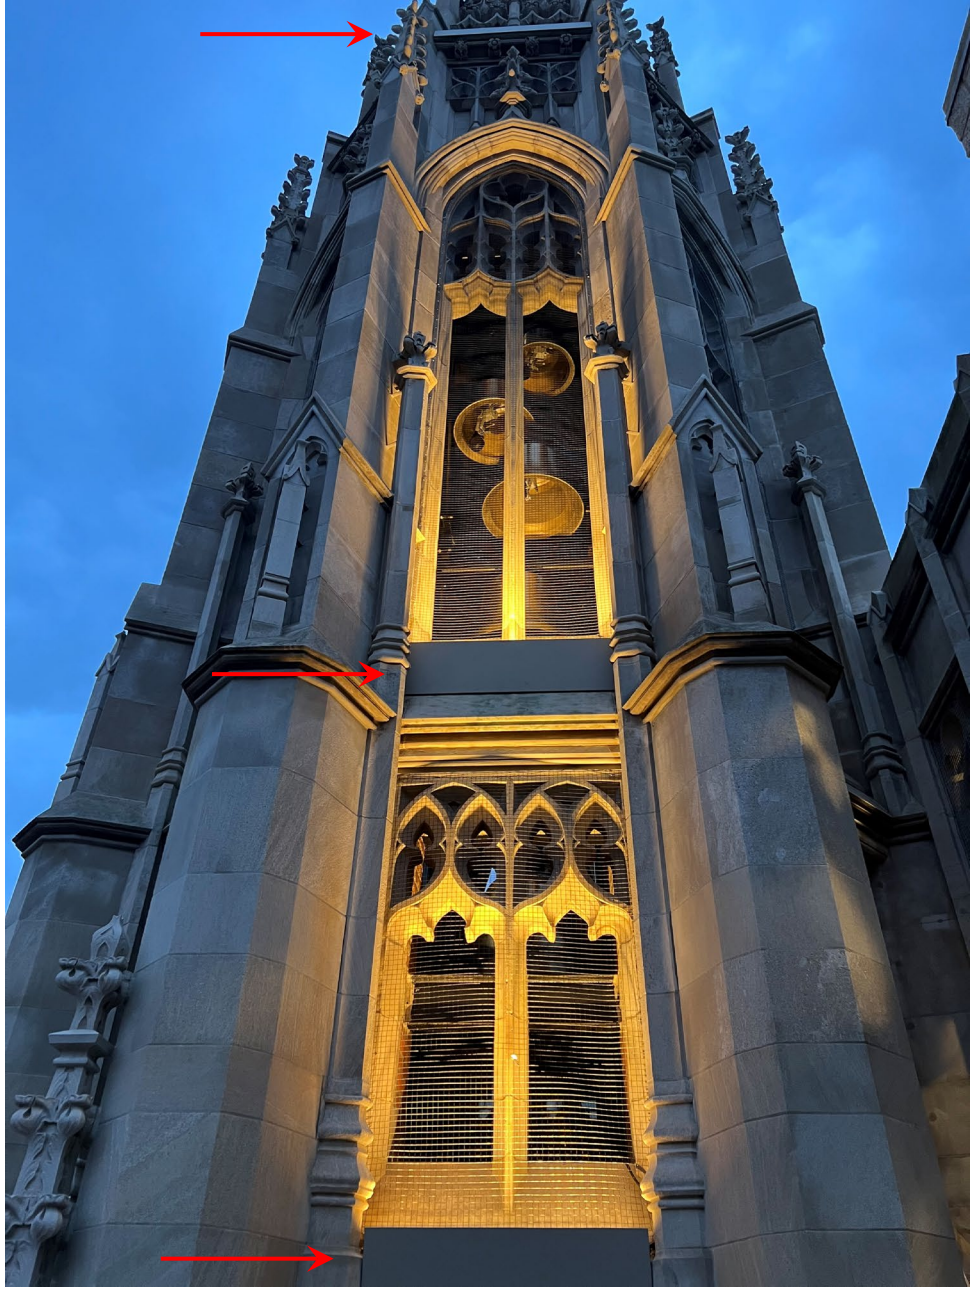

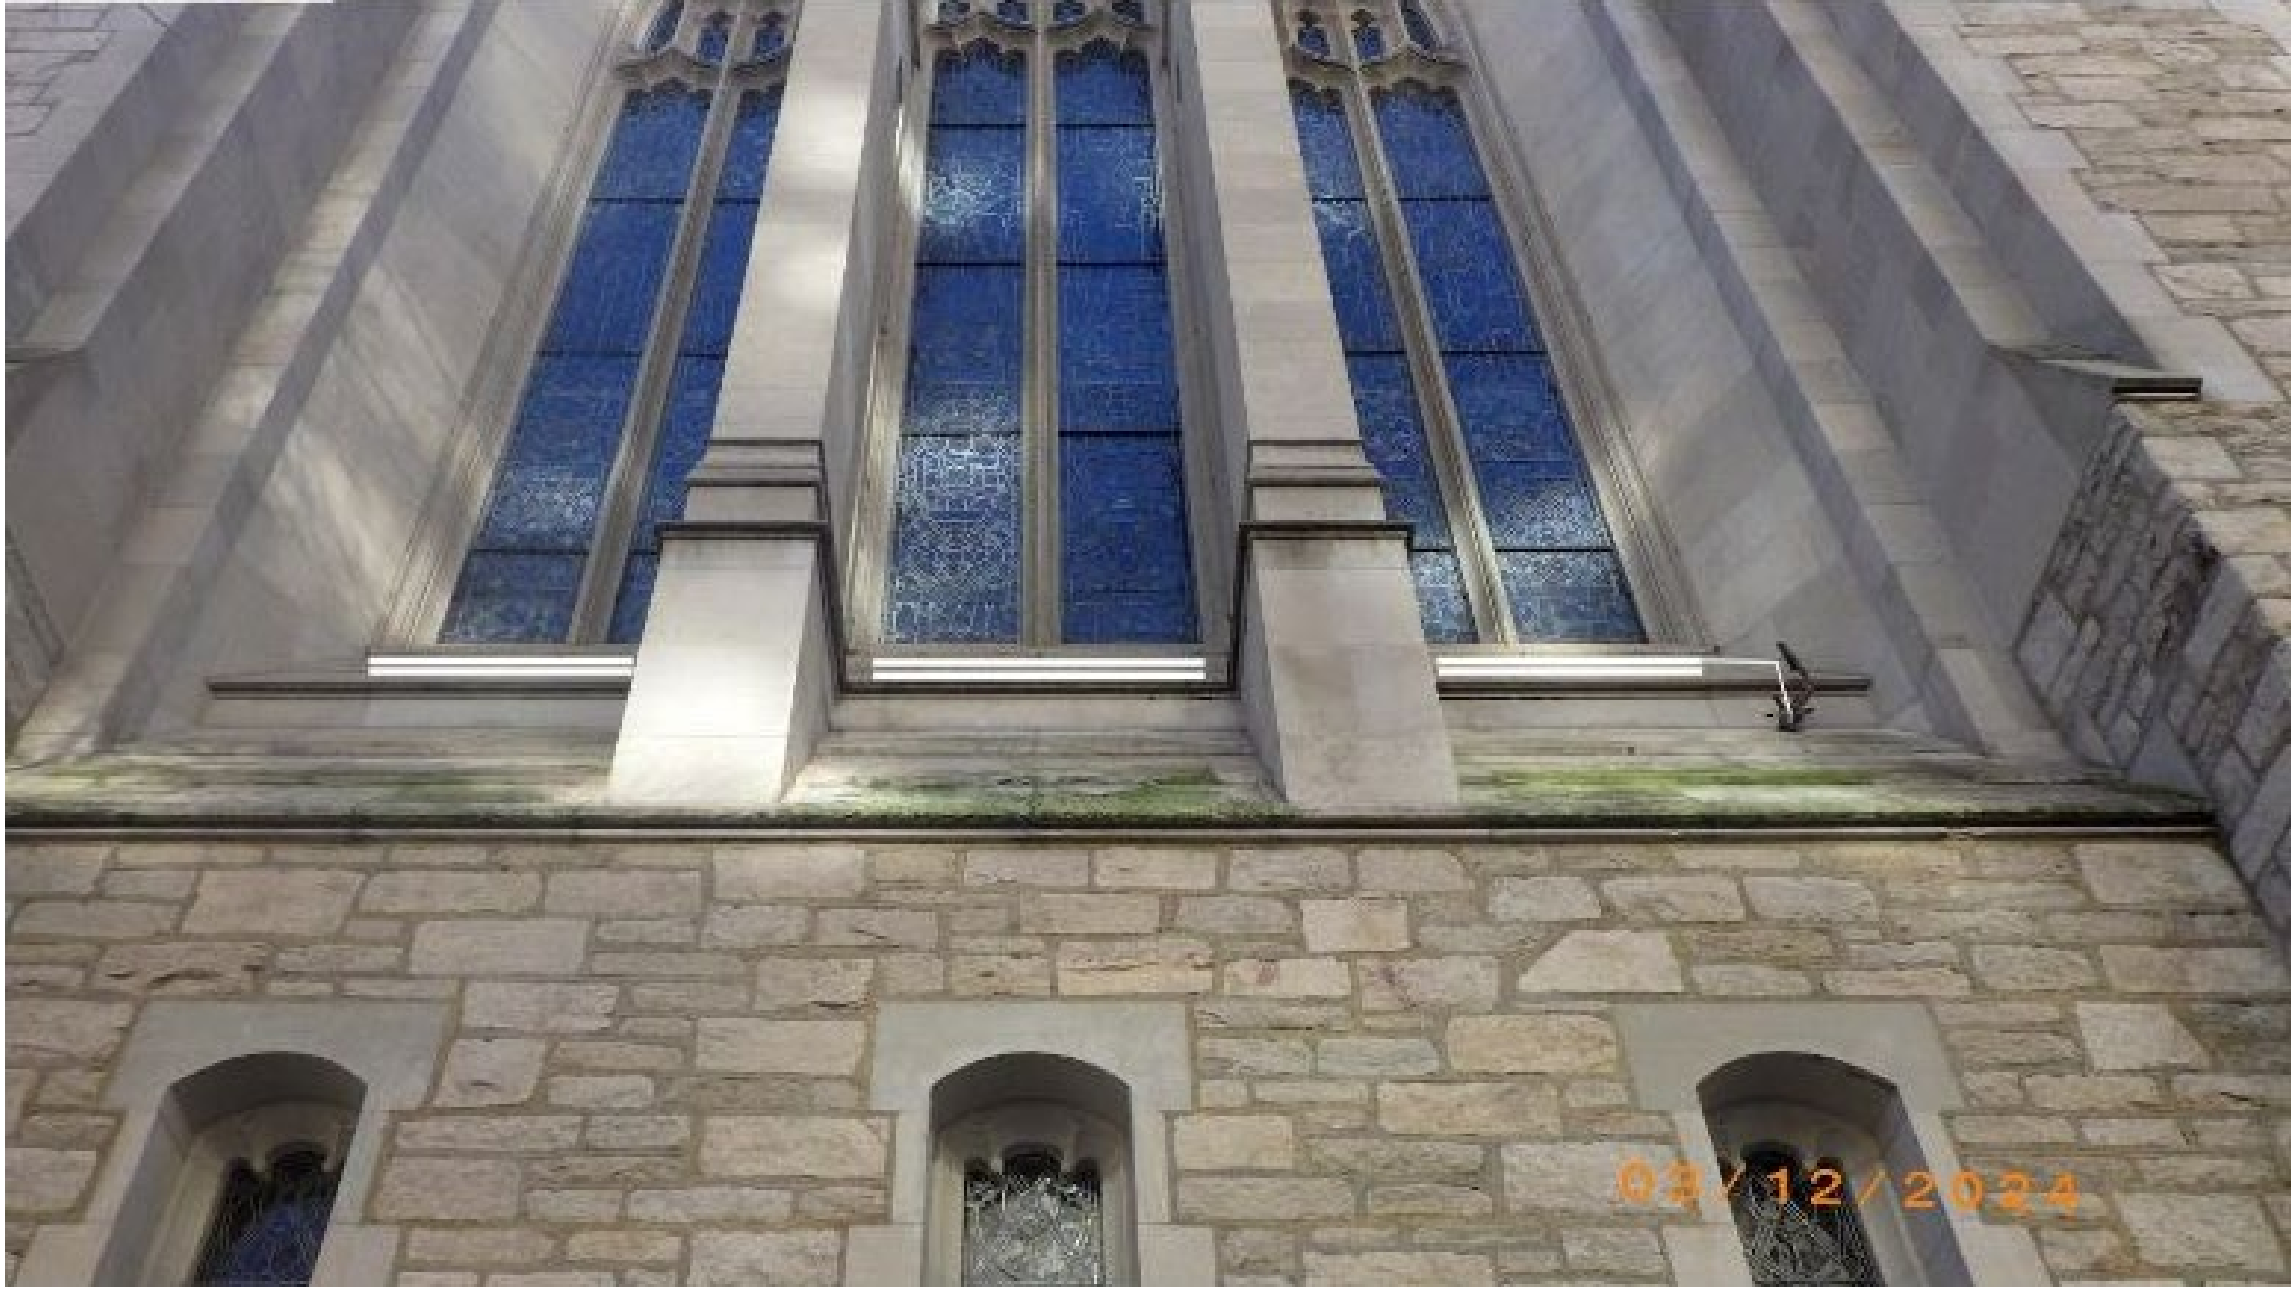
03/12/2024

03/12/2024

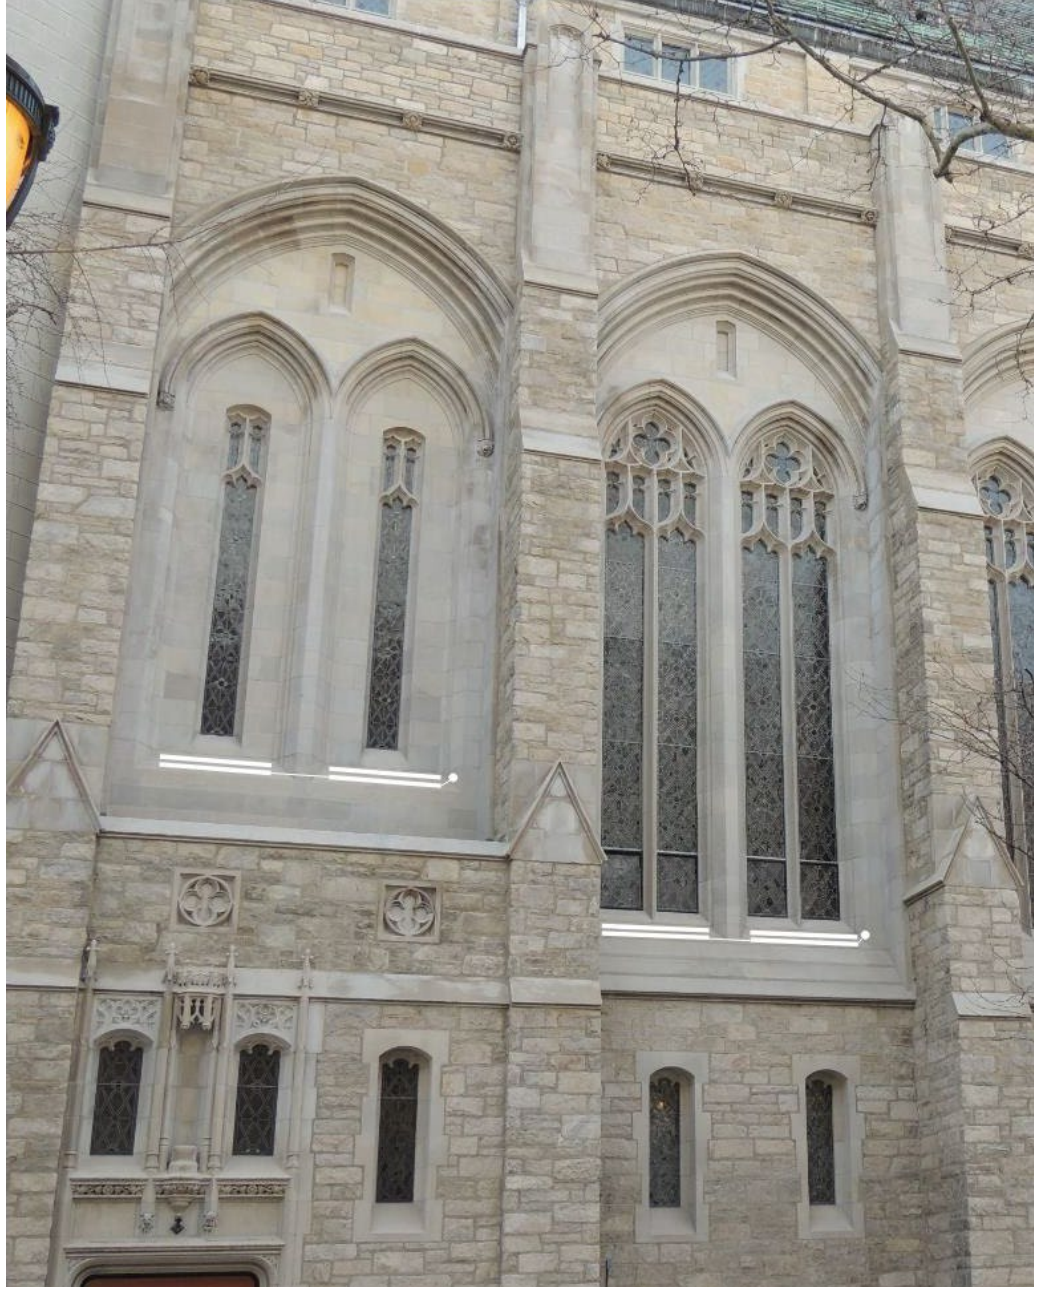

# KALYPSO IP67 Static White/Tunable White/RGB

LED LINEAR™

24V, IP67 protected and IK10 certified, linear surface-mounted LED luminaire with small form factor. Polyurethane encapsulation offering a premium water proof sealing, UV resistance, chemical stability and protection against abrasion. Extruded H-shaped aluminum body powder coated in white with cable runway on the back. Delivered with male/female mini IP67 connectors and translucent end caps for a perfect light continuity. Allows the use of 3 linear lenses (15°, 30° or 60°) integrated in the encapsulation material. Ideal solution for wall grazing (10°) or wide flood illumination (30° and 60°) with precise light control for outdoor or humid environments. Light source assembled using Reel to Reel (R2R) production process supporting LED Linear™ Tj Away® thin flexible circuit board technology. Outstanding lifetime of >60,000hrs L80/B10 (>30,000 hrs RGB). Embeds high quality japanese LEDs with 3 step MacAdams (SDCM3) binning centered on target CCT (One Bin Only) with an extended photometric code of Wxxx/339 ensuring exceptional color consistency over the rated lifetime. Premium color rendition with CRI up to 95 and TM-30-15 up to $R_f$ = 91 / $R_g$ = 101. Consistent light intensity all along the luminaire length. Fully dimmable. Engineered and produced in Germany.

## Ordering Process

### Step 1

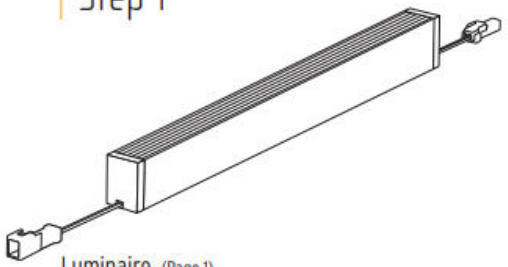

Luminaire (Page 1)

### Step 2

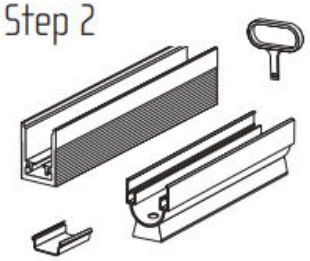

Mounting Accessories (Page 5)

### Step 3

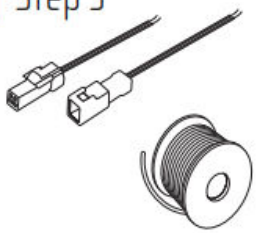

Cables and Connectors (Page 6)

### Step 4

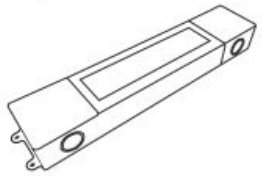

Drivers and Controllers (Page 7)