

SAINT IGNATIUS LOYOLA
ROMAN CHURCH CATHOLIC
RECTORY ENTRANCE

980 PARK AVENUE
NEW YORK, NY 10028


REPLACE ENTRY AND CONSTRUCT AWNING

ACHESON DOYLE PARTNERS ARCHITECTS, P.C.
226 WEST 26TH STREET, NEW YORK, NY 10001

DATE: 12.13.2021



EXISTING OVERALL BUILDING PHOTO

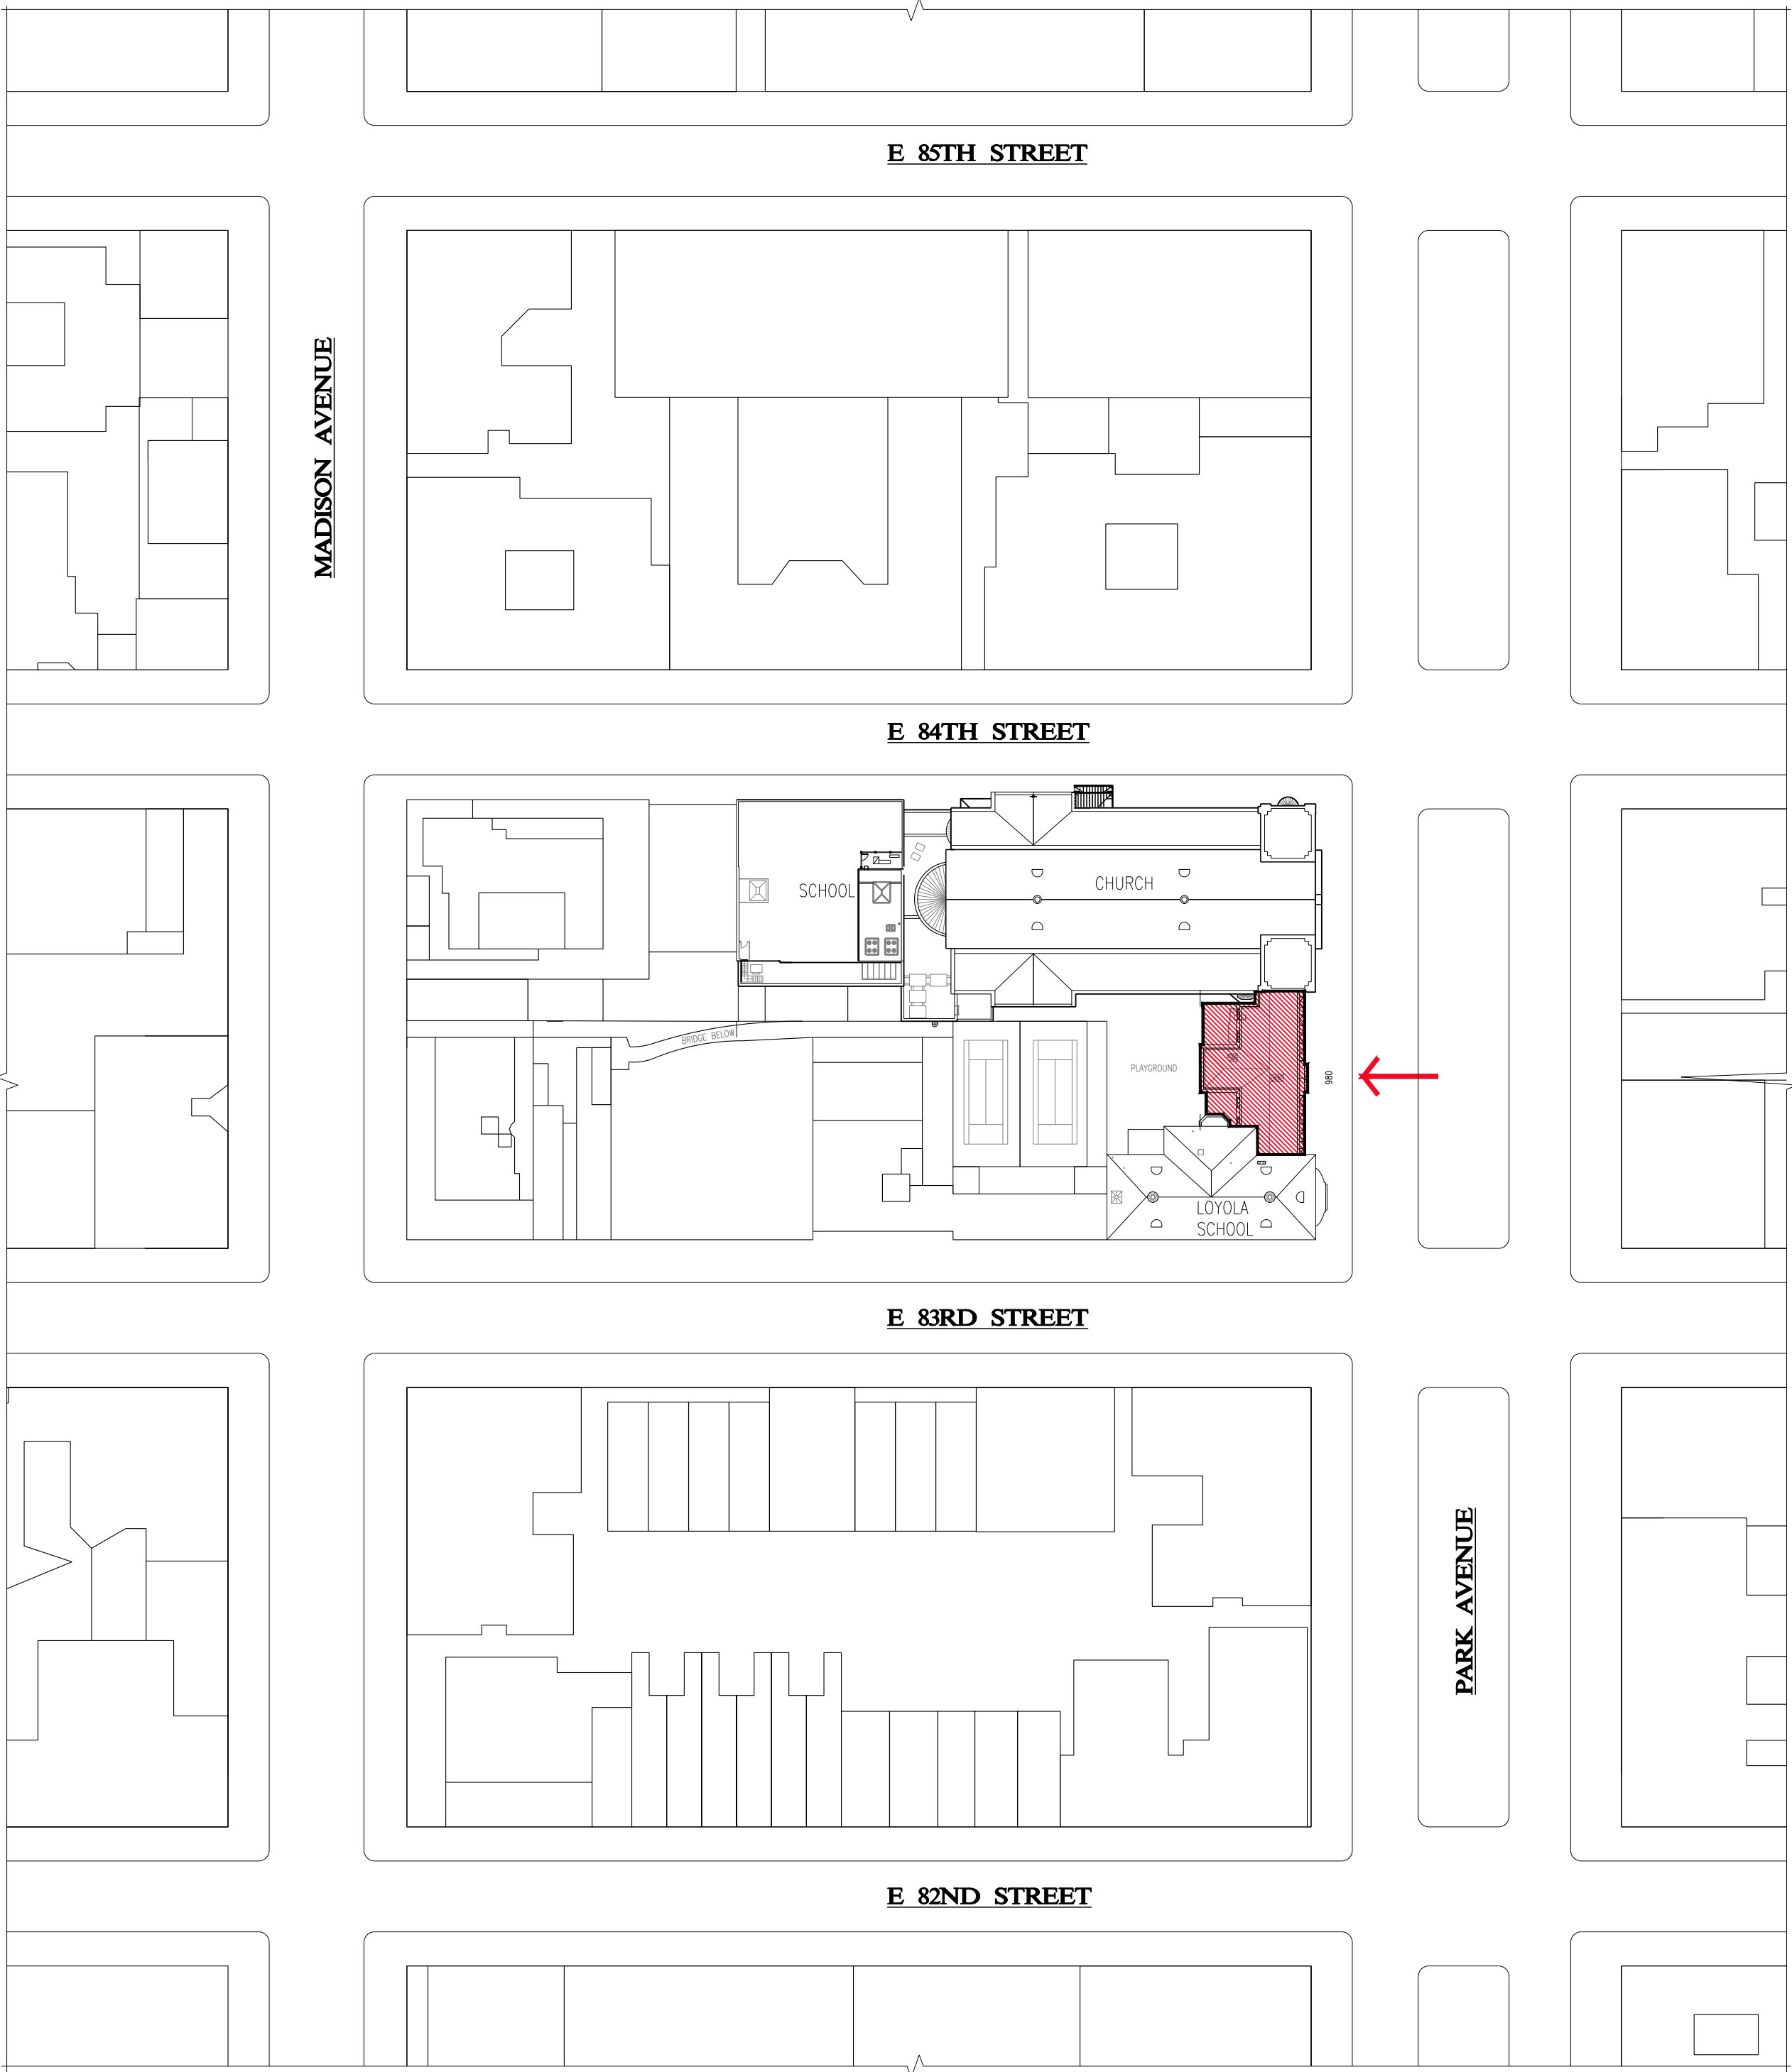

LOCATION PLAN

SAINT IGNATIUS
LOYOLA CHURCH
RECTORY ENTRANCE

Acheson
Doyle
Partners Architects
ARCHITECTURE DESIGN PLANNING PRESERVATION



EXISTING GROUND LEVEL - LOOKING NORTH



EXISTING GROUND LEVEL - LOOKING SOUTH



EXISTING MANUFACTURED
ETCHED GLASS




EXISTING WINDOW GRILLE




EXISTING ENTRANCE DOOR

SAINT IGNATIUS
LOYOLA CHURCH
RECTORY ENTRANCE


Acheson
Doyle
Partners Architects
ARCHITECTURE DESIGN PLANNING PRESERVATION

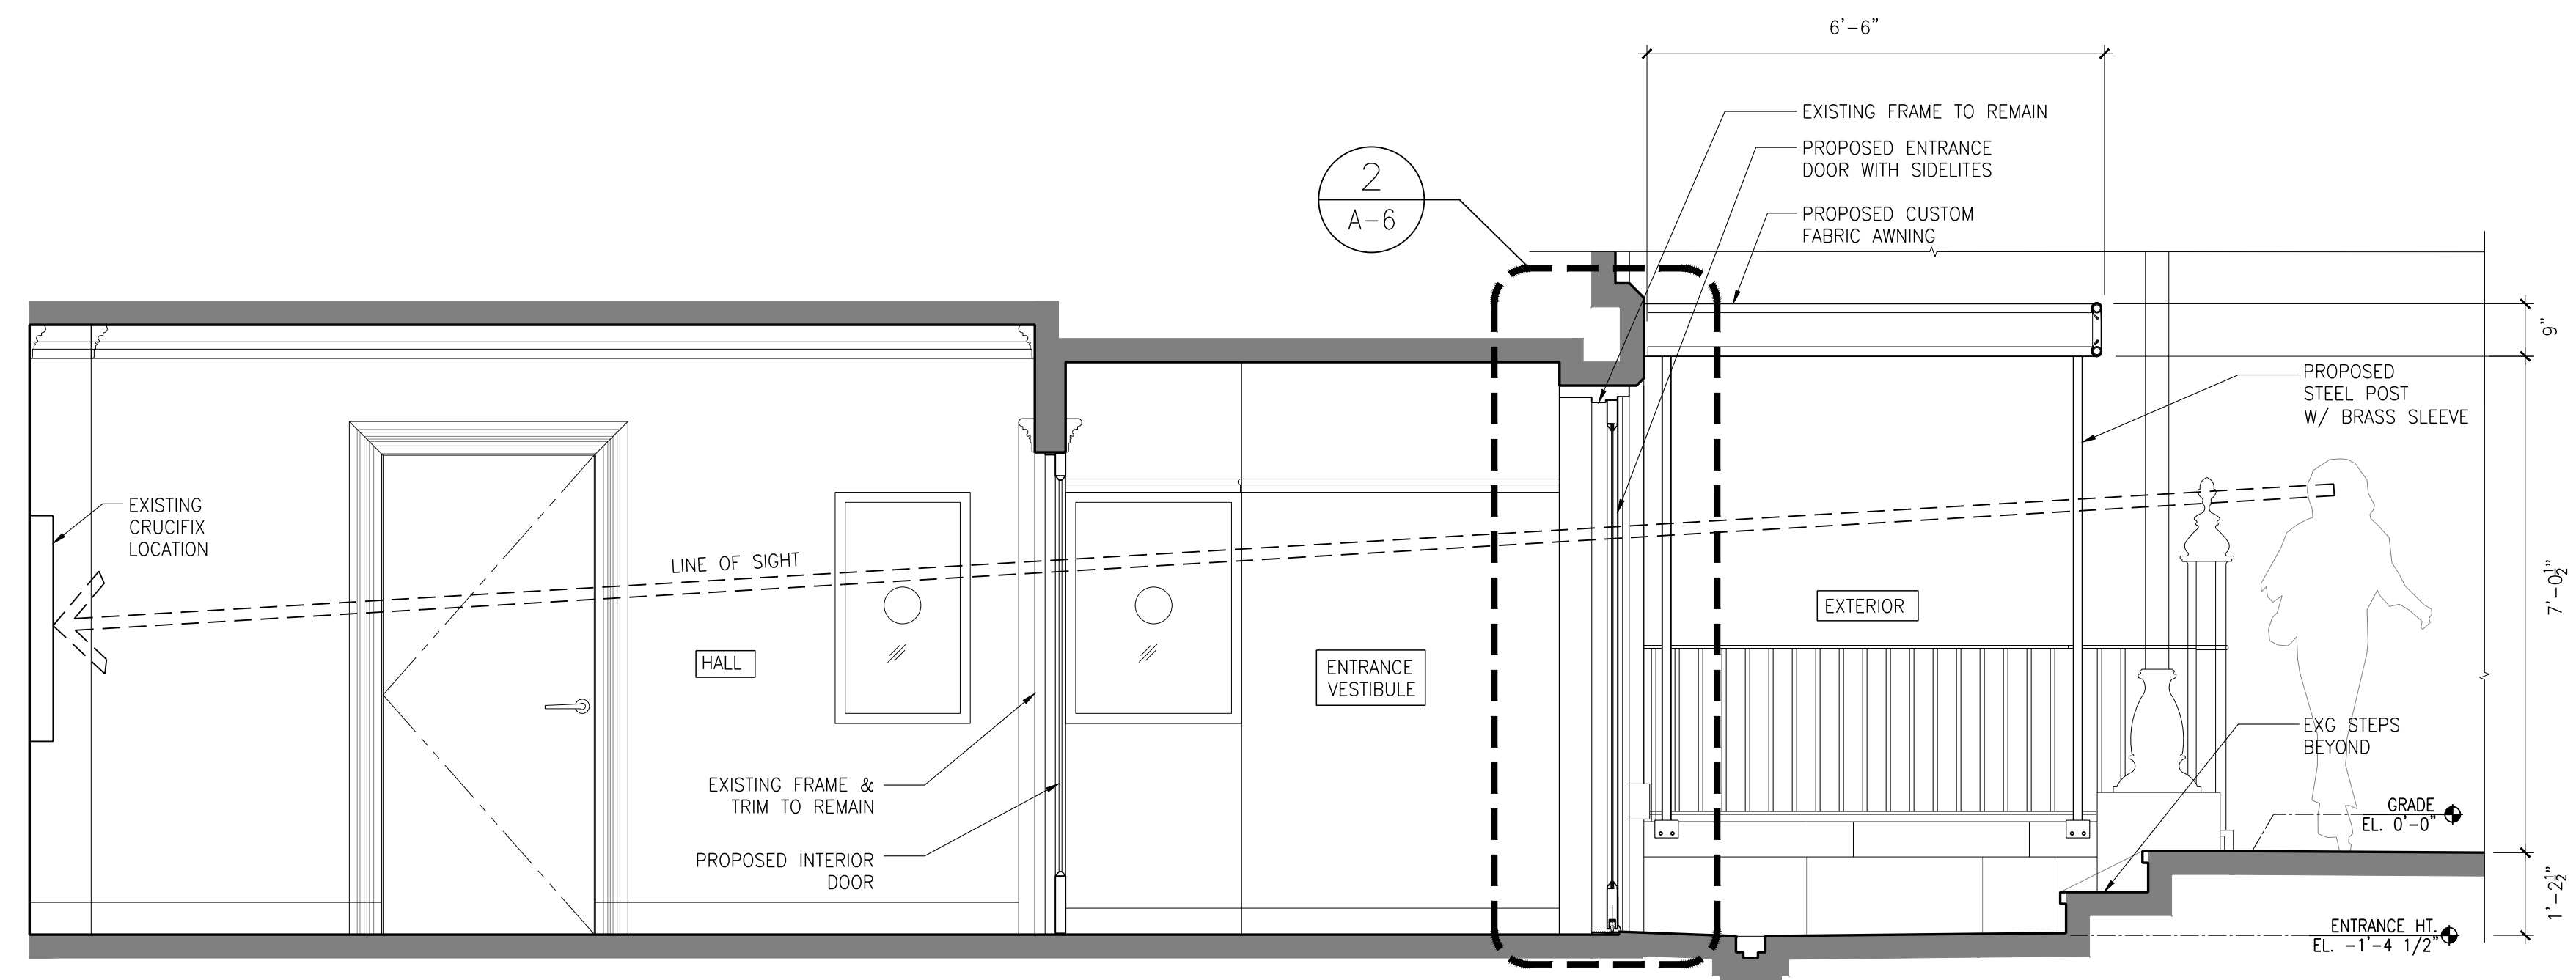

2 CROSS SECTION
SCALE: 1/2" = 1'-0"

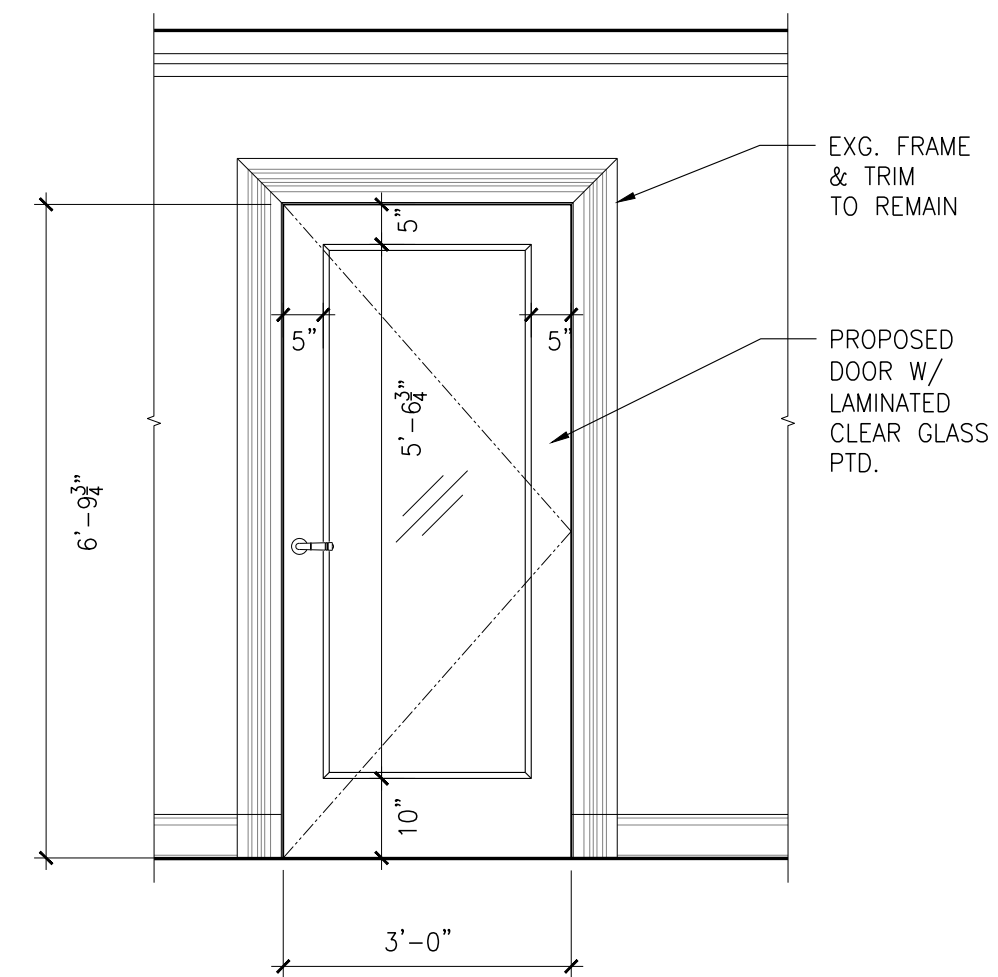


3 PROPOSED INTERIOR DOOR
SCALE: 1/2" = 1'-0"

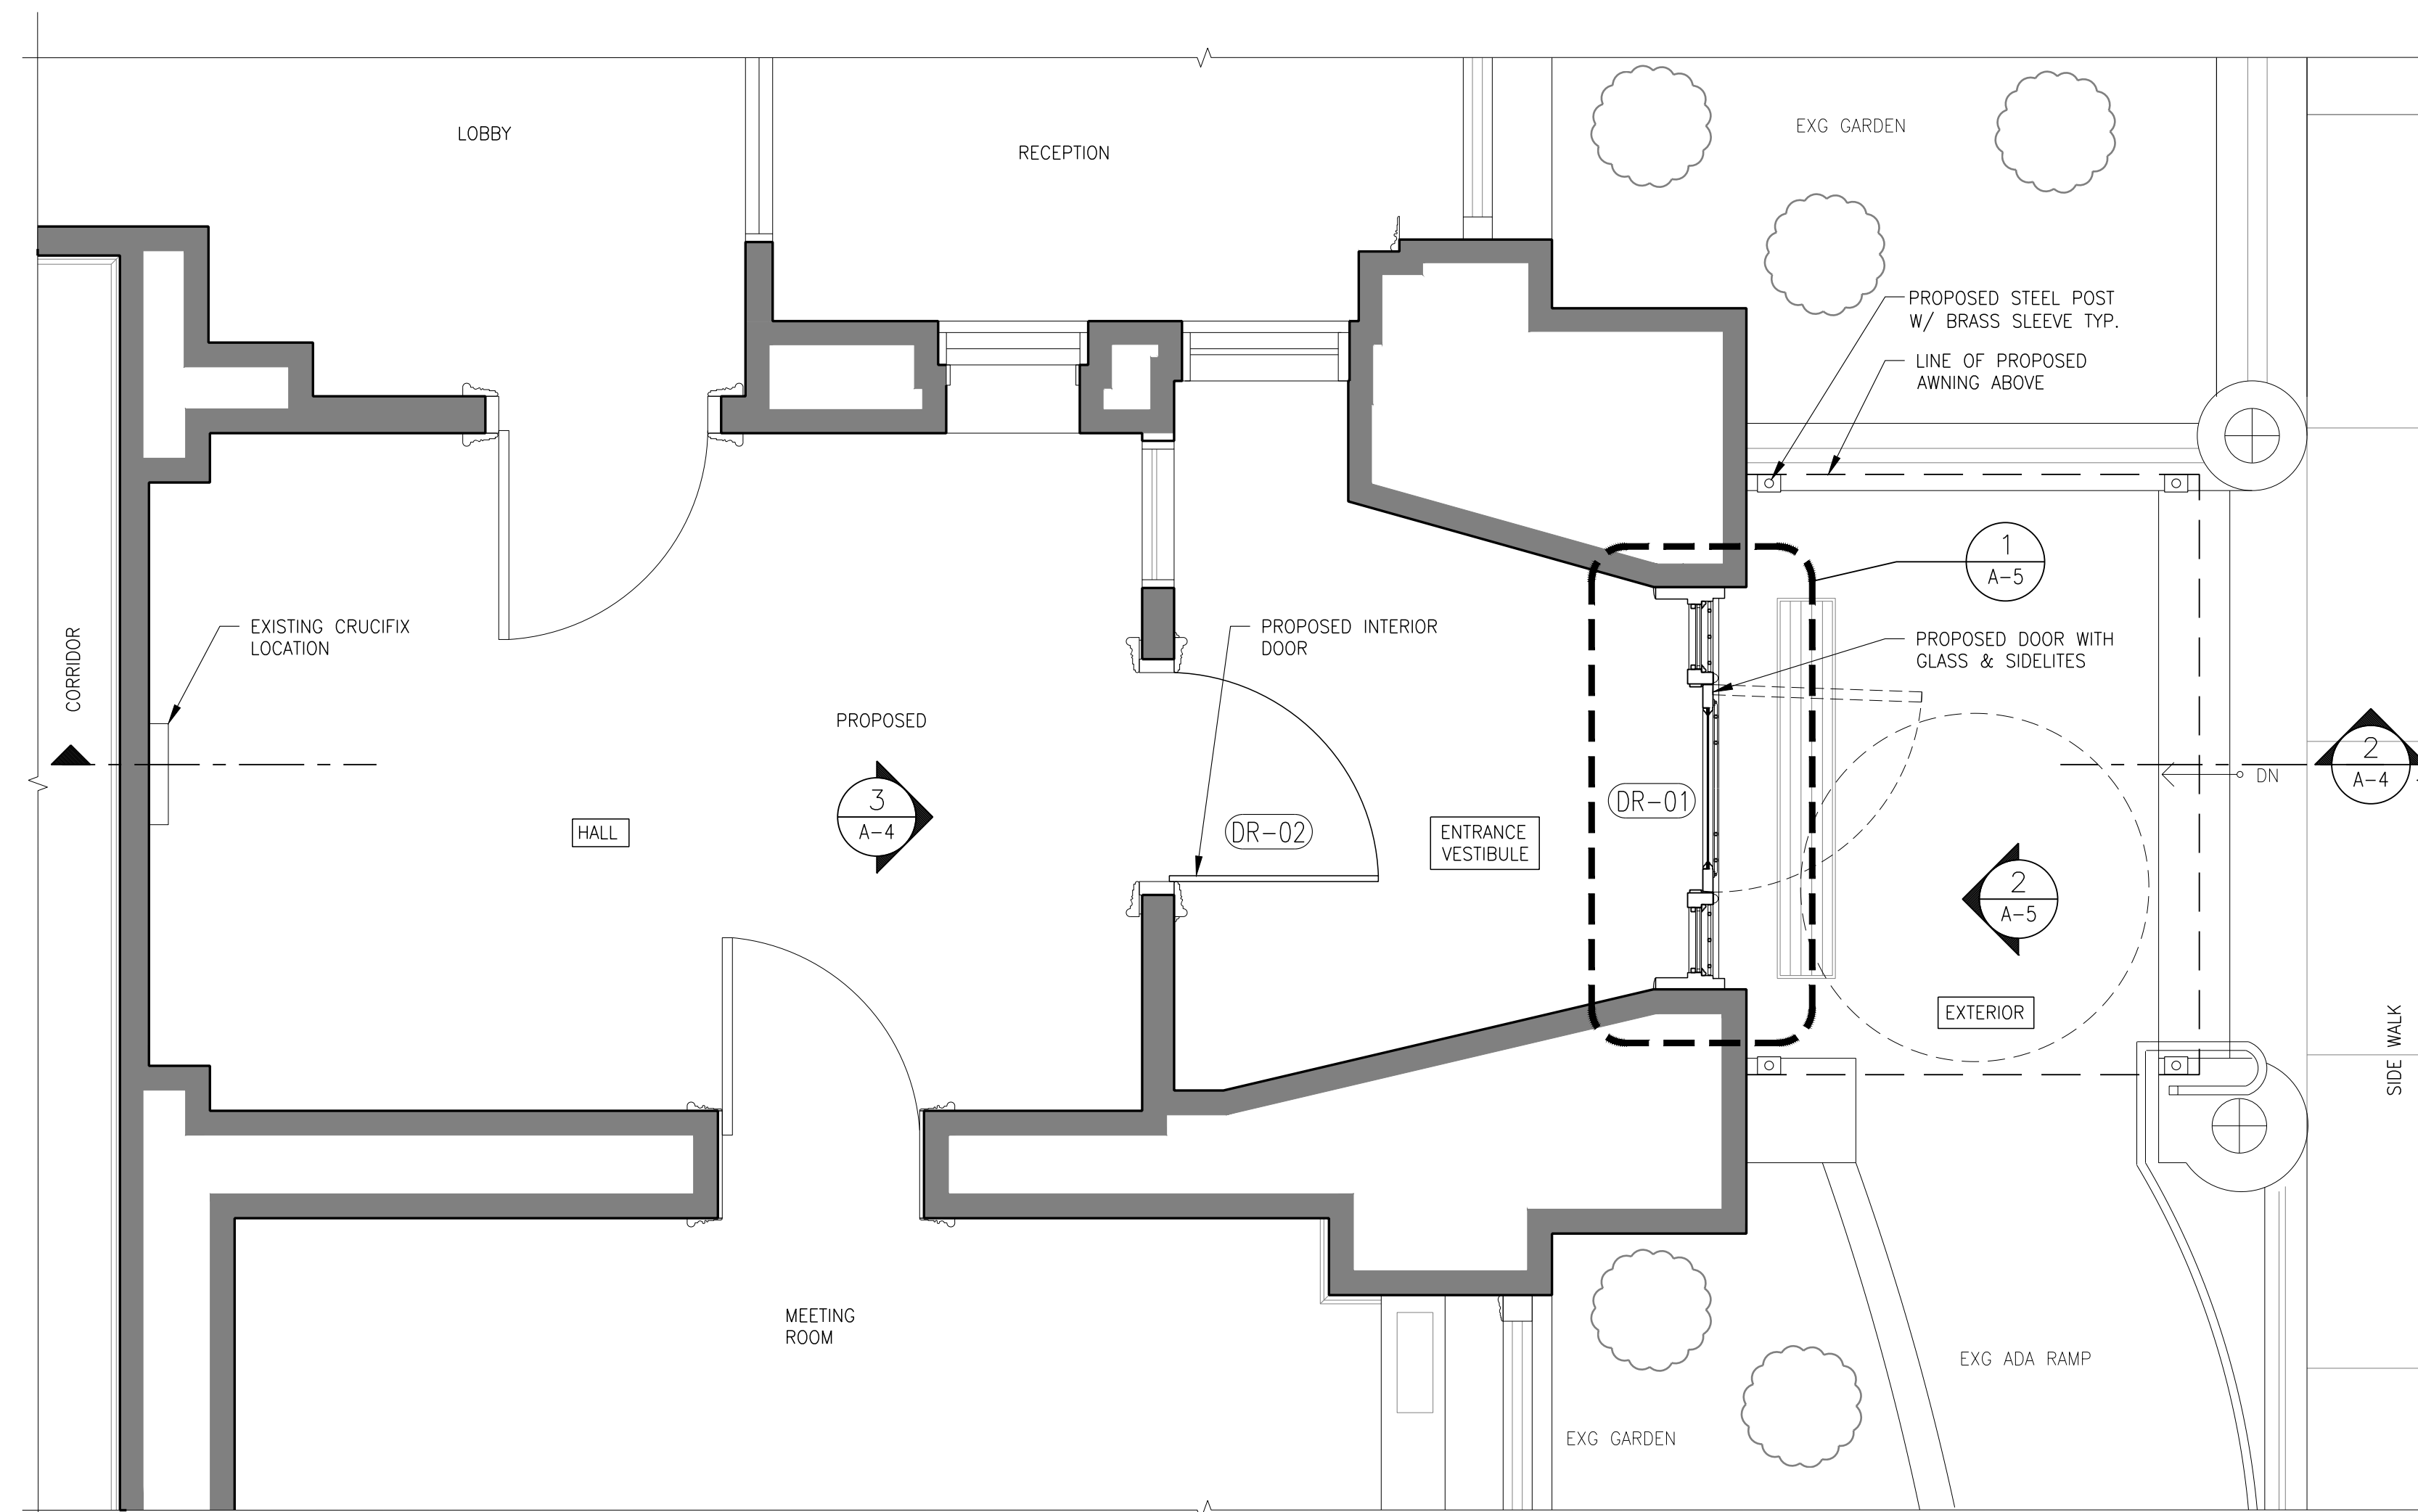


1 PART GROUND FLOOR - PLAN
SCALE: 1/2" = 1'-0"

SAINT IGNATIUS
LOYOLA CHURCH
RECTORY ENTRANCE

Acheson
Doyle
PartnersArchitects
ARCHITECTURE DESIGN PLANNING PRESERVATION

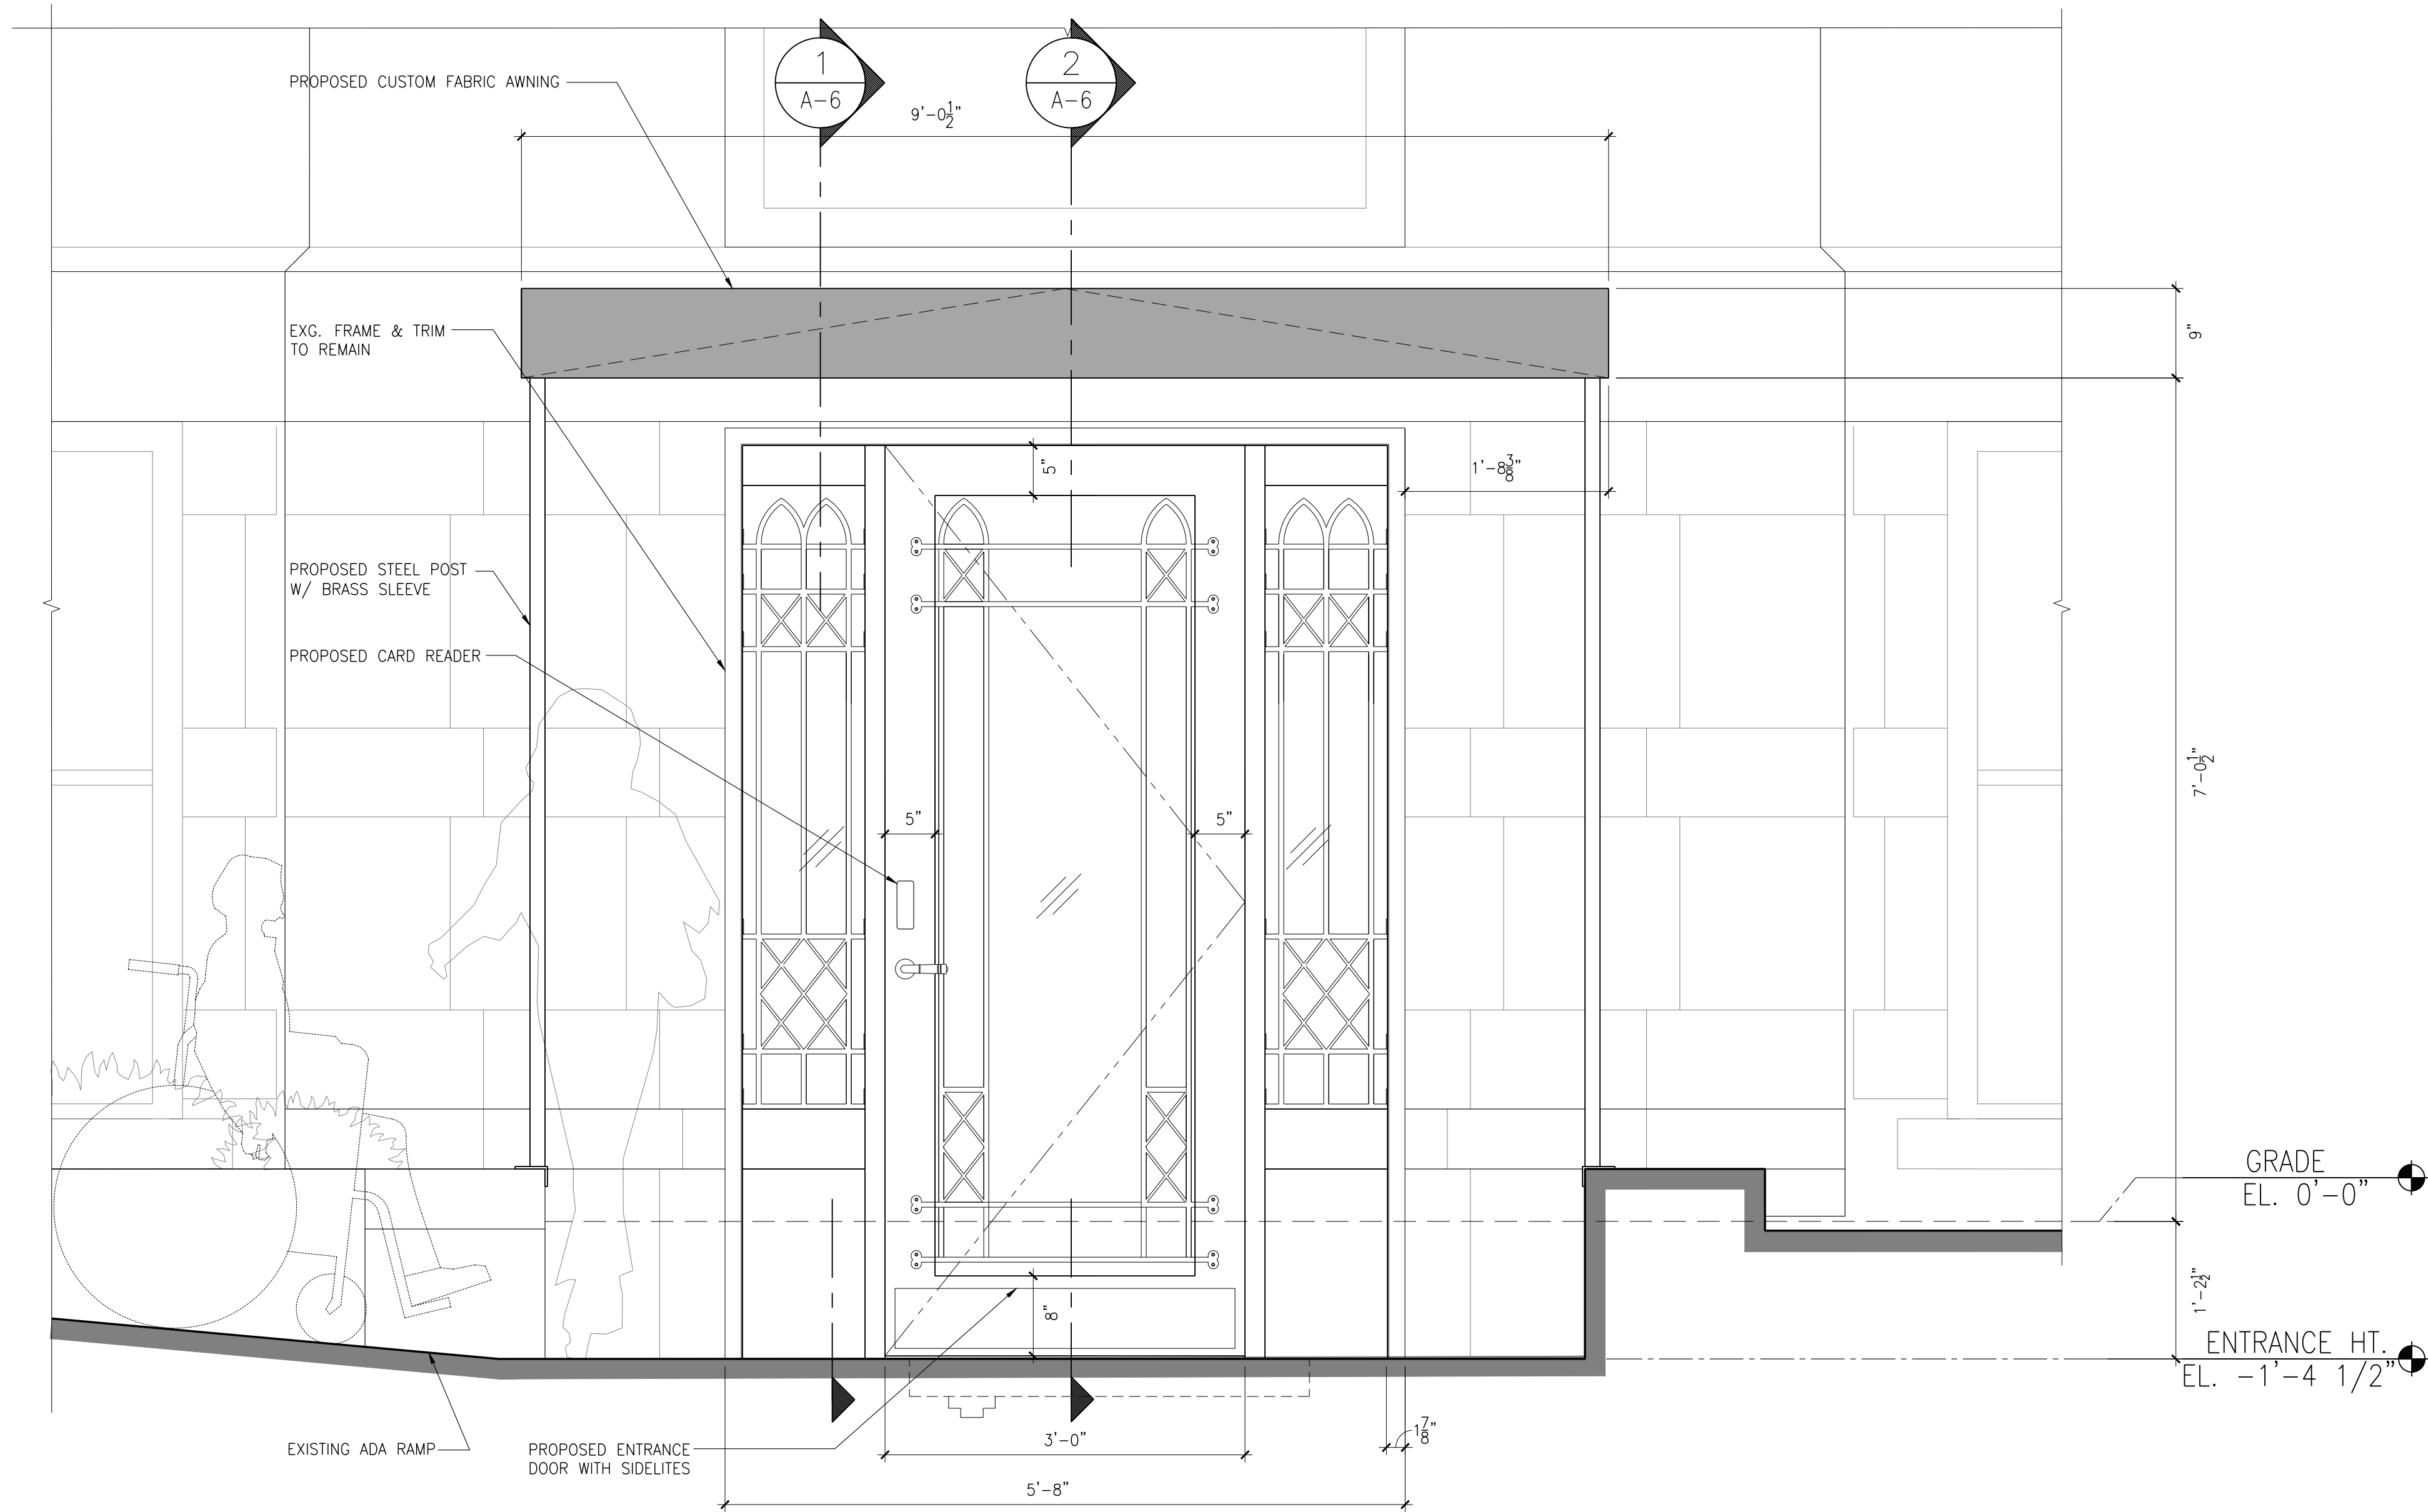


2 PROPOSED EXTERIOR ENTRANCE DOOR
SCALE: 1" = 1'-0"

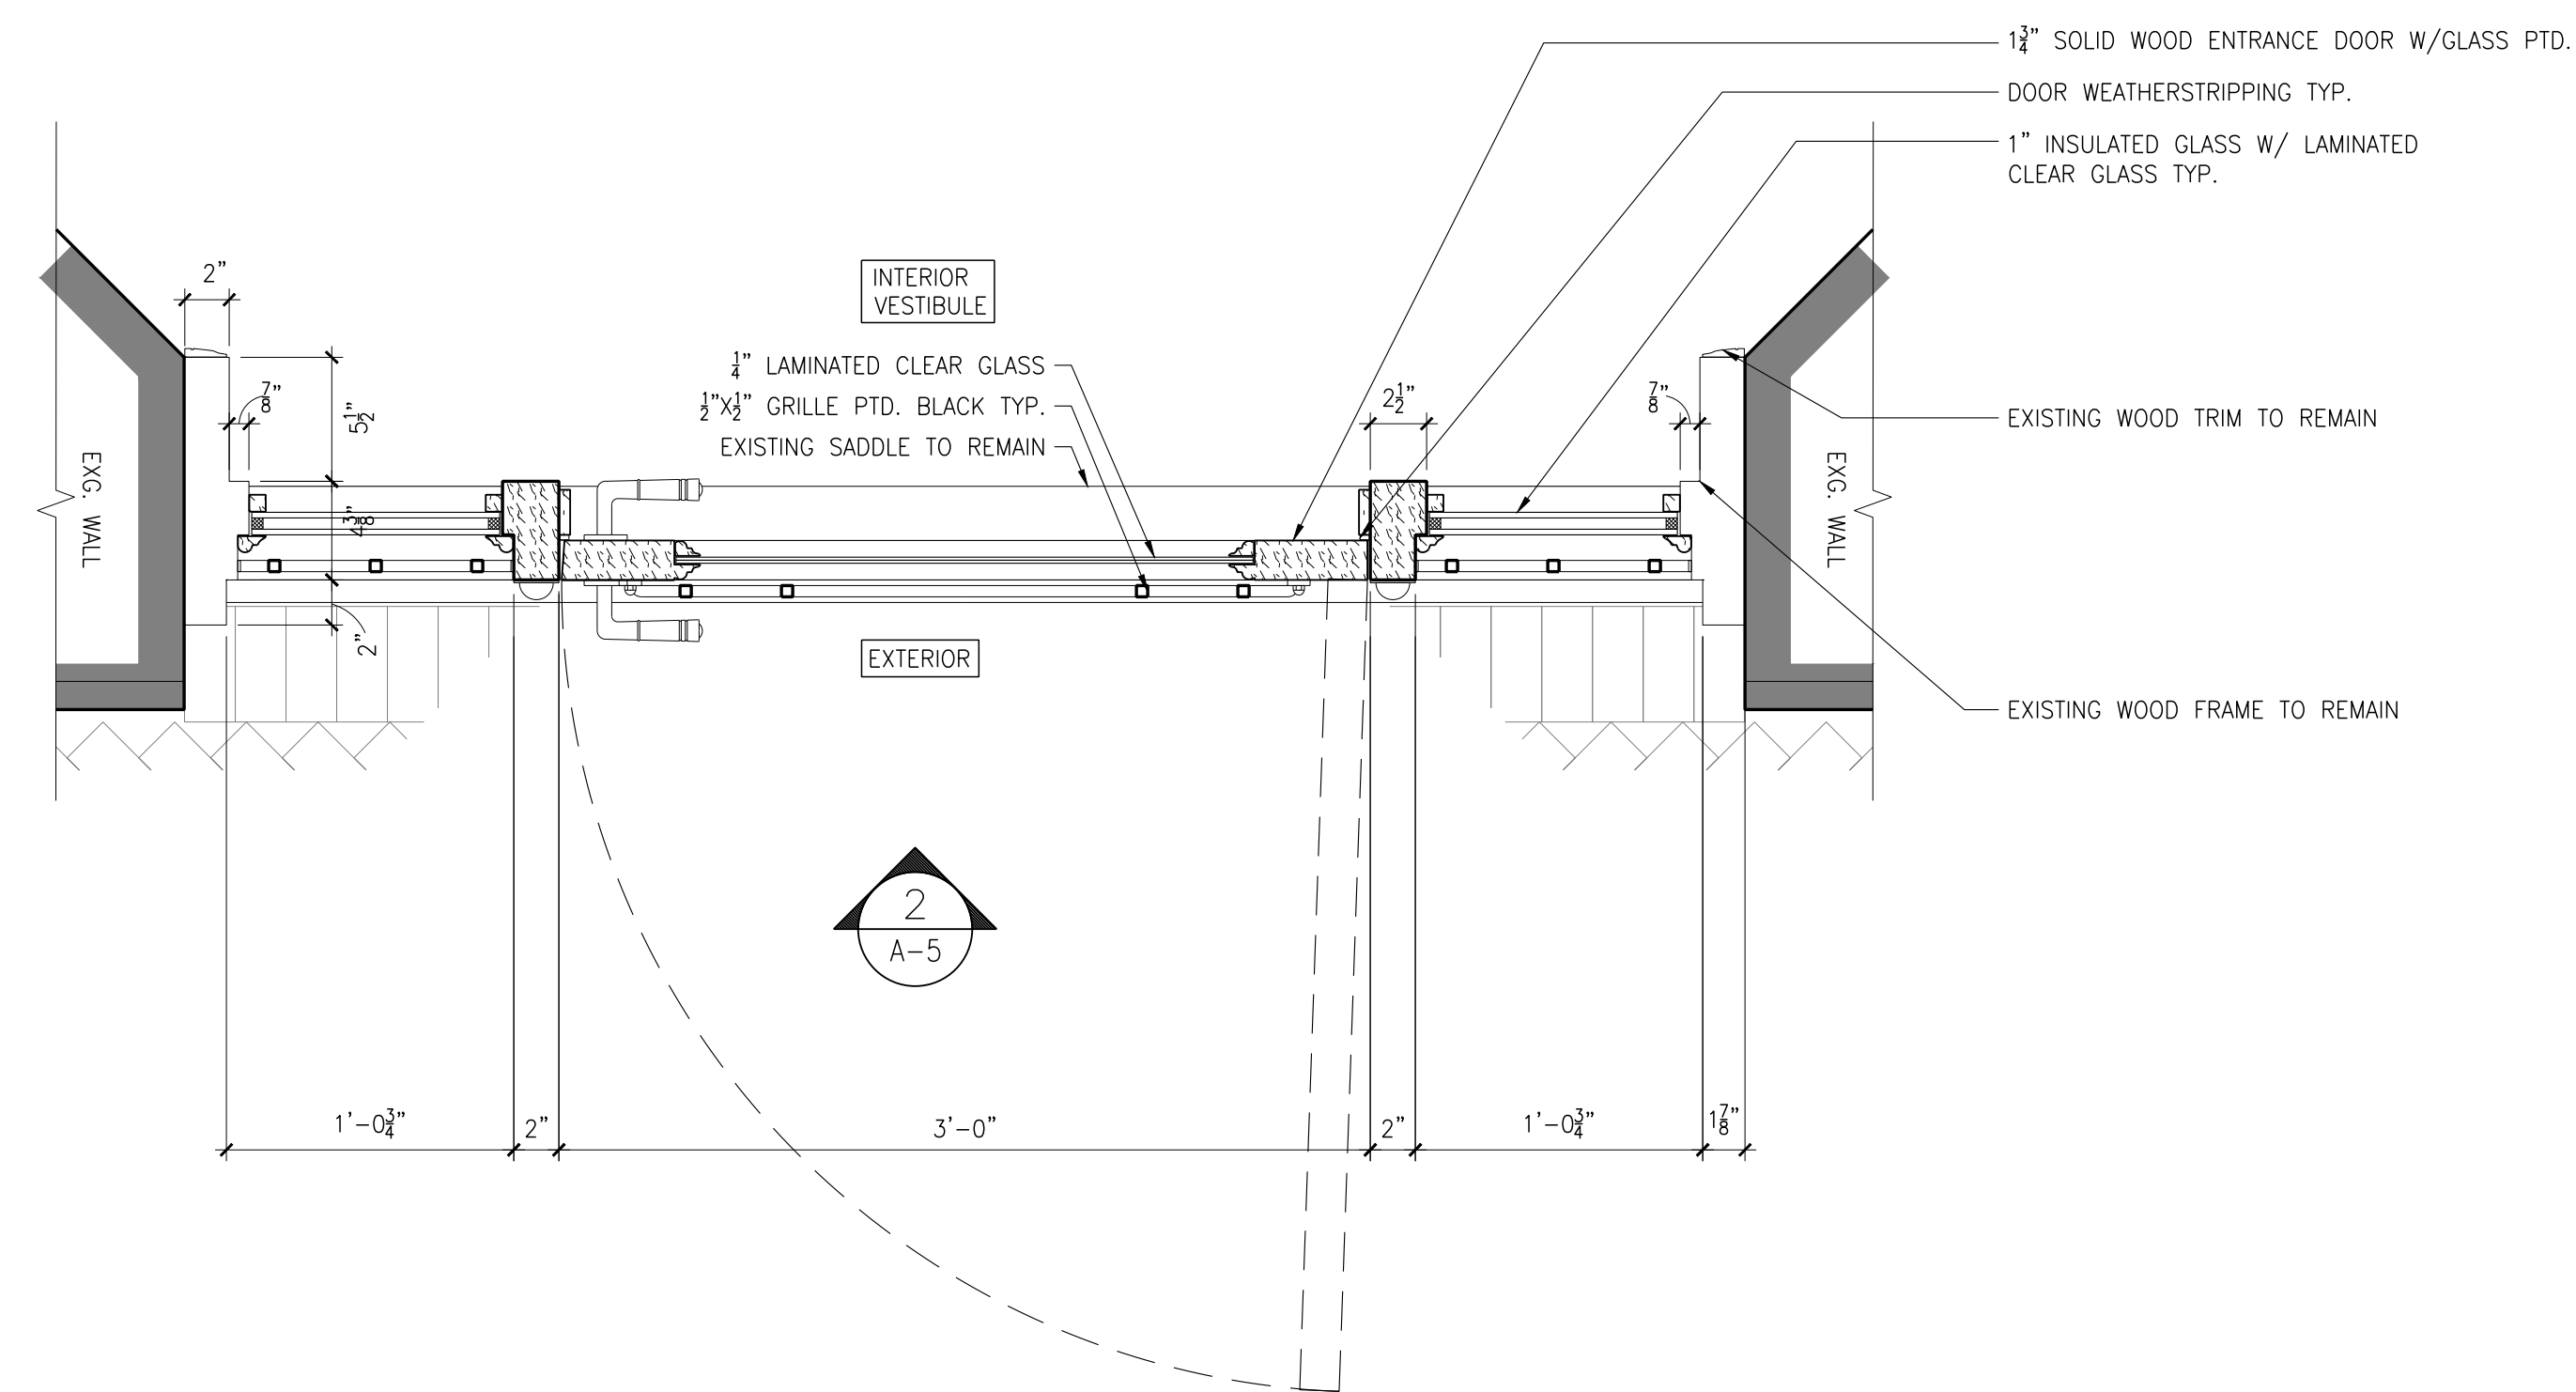

1 PART GROUND FLOOR - PLAN
SCALE: 1 1/2" = 1'-0"

SAINT IGNATIUS
LOYOLA CHURCH
RECTORY ENTRANCE


Acheson
Doyle
PartnersArchitects
ARCHITECTURE DESIGN PLANNING PRESERVATION

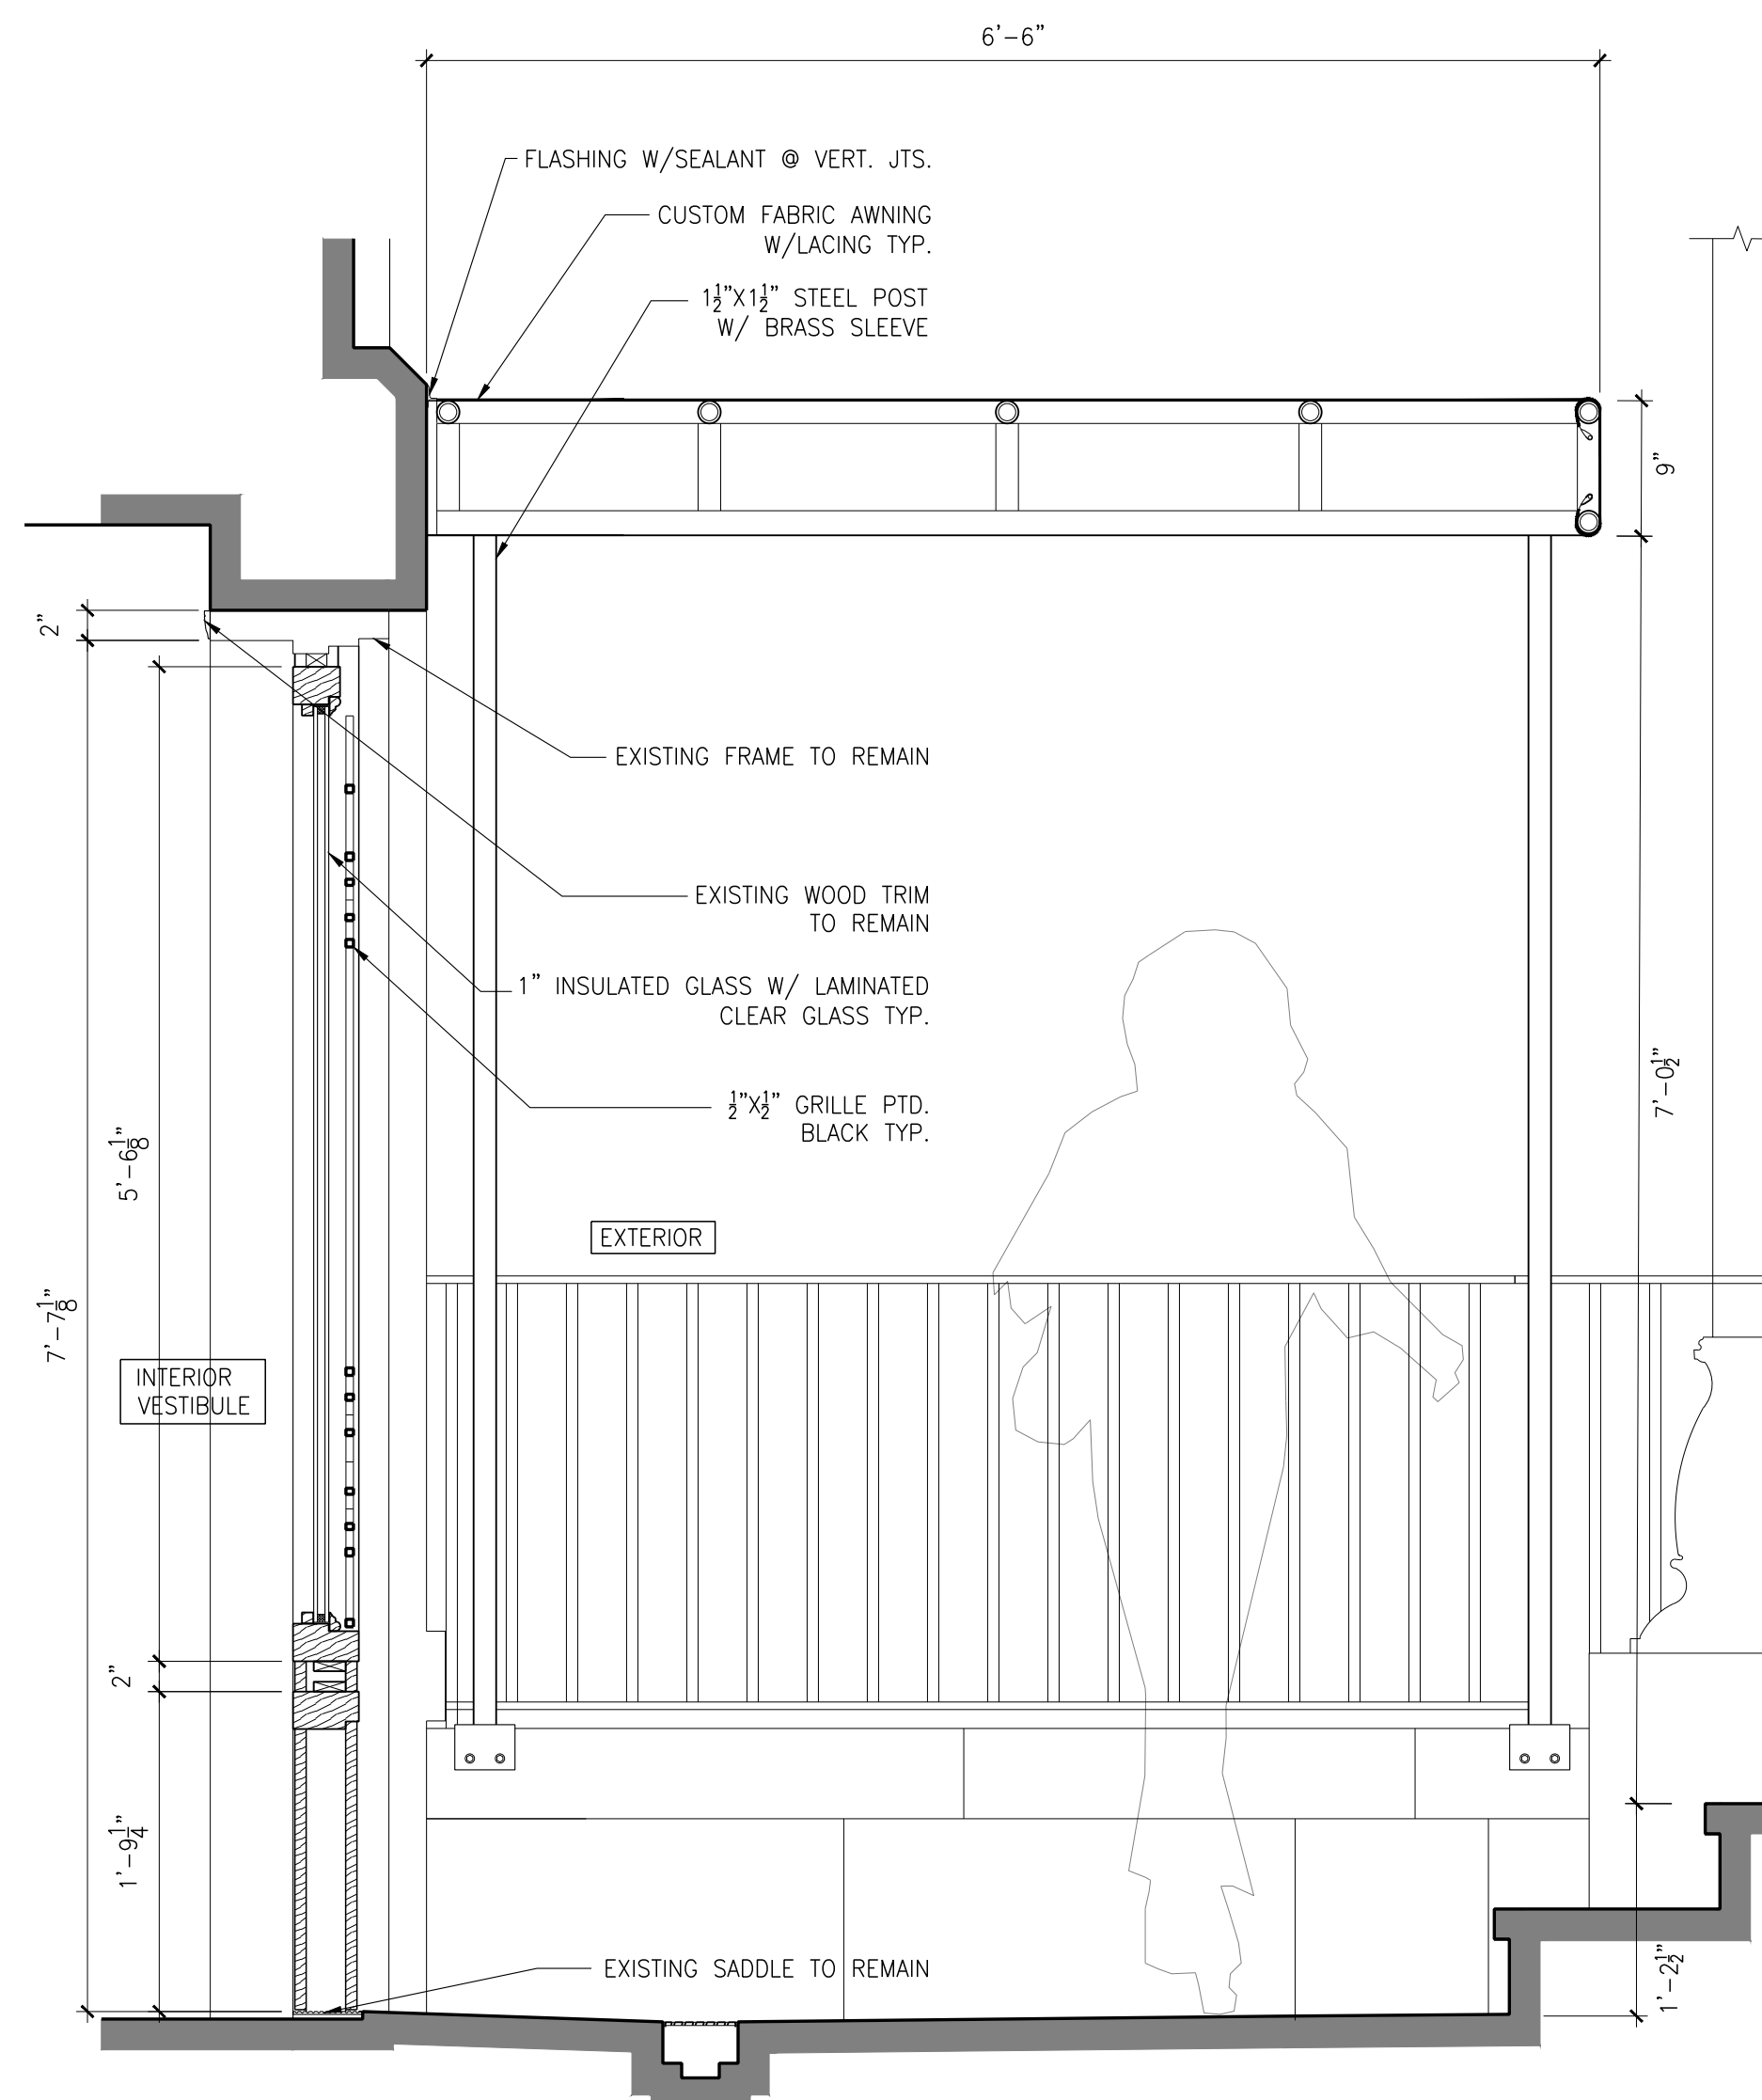

1 SIDELITE DETAIL
SCALE: 1" = 1'-0"



PROPOSED ENTRANCE DOOR

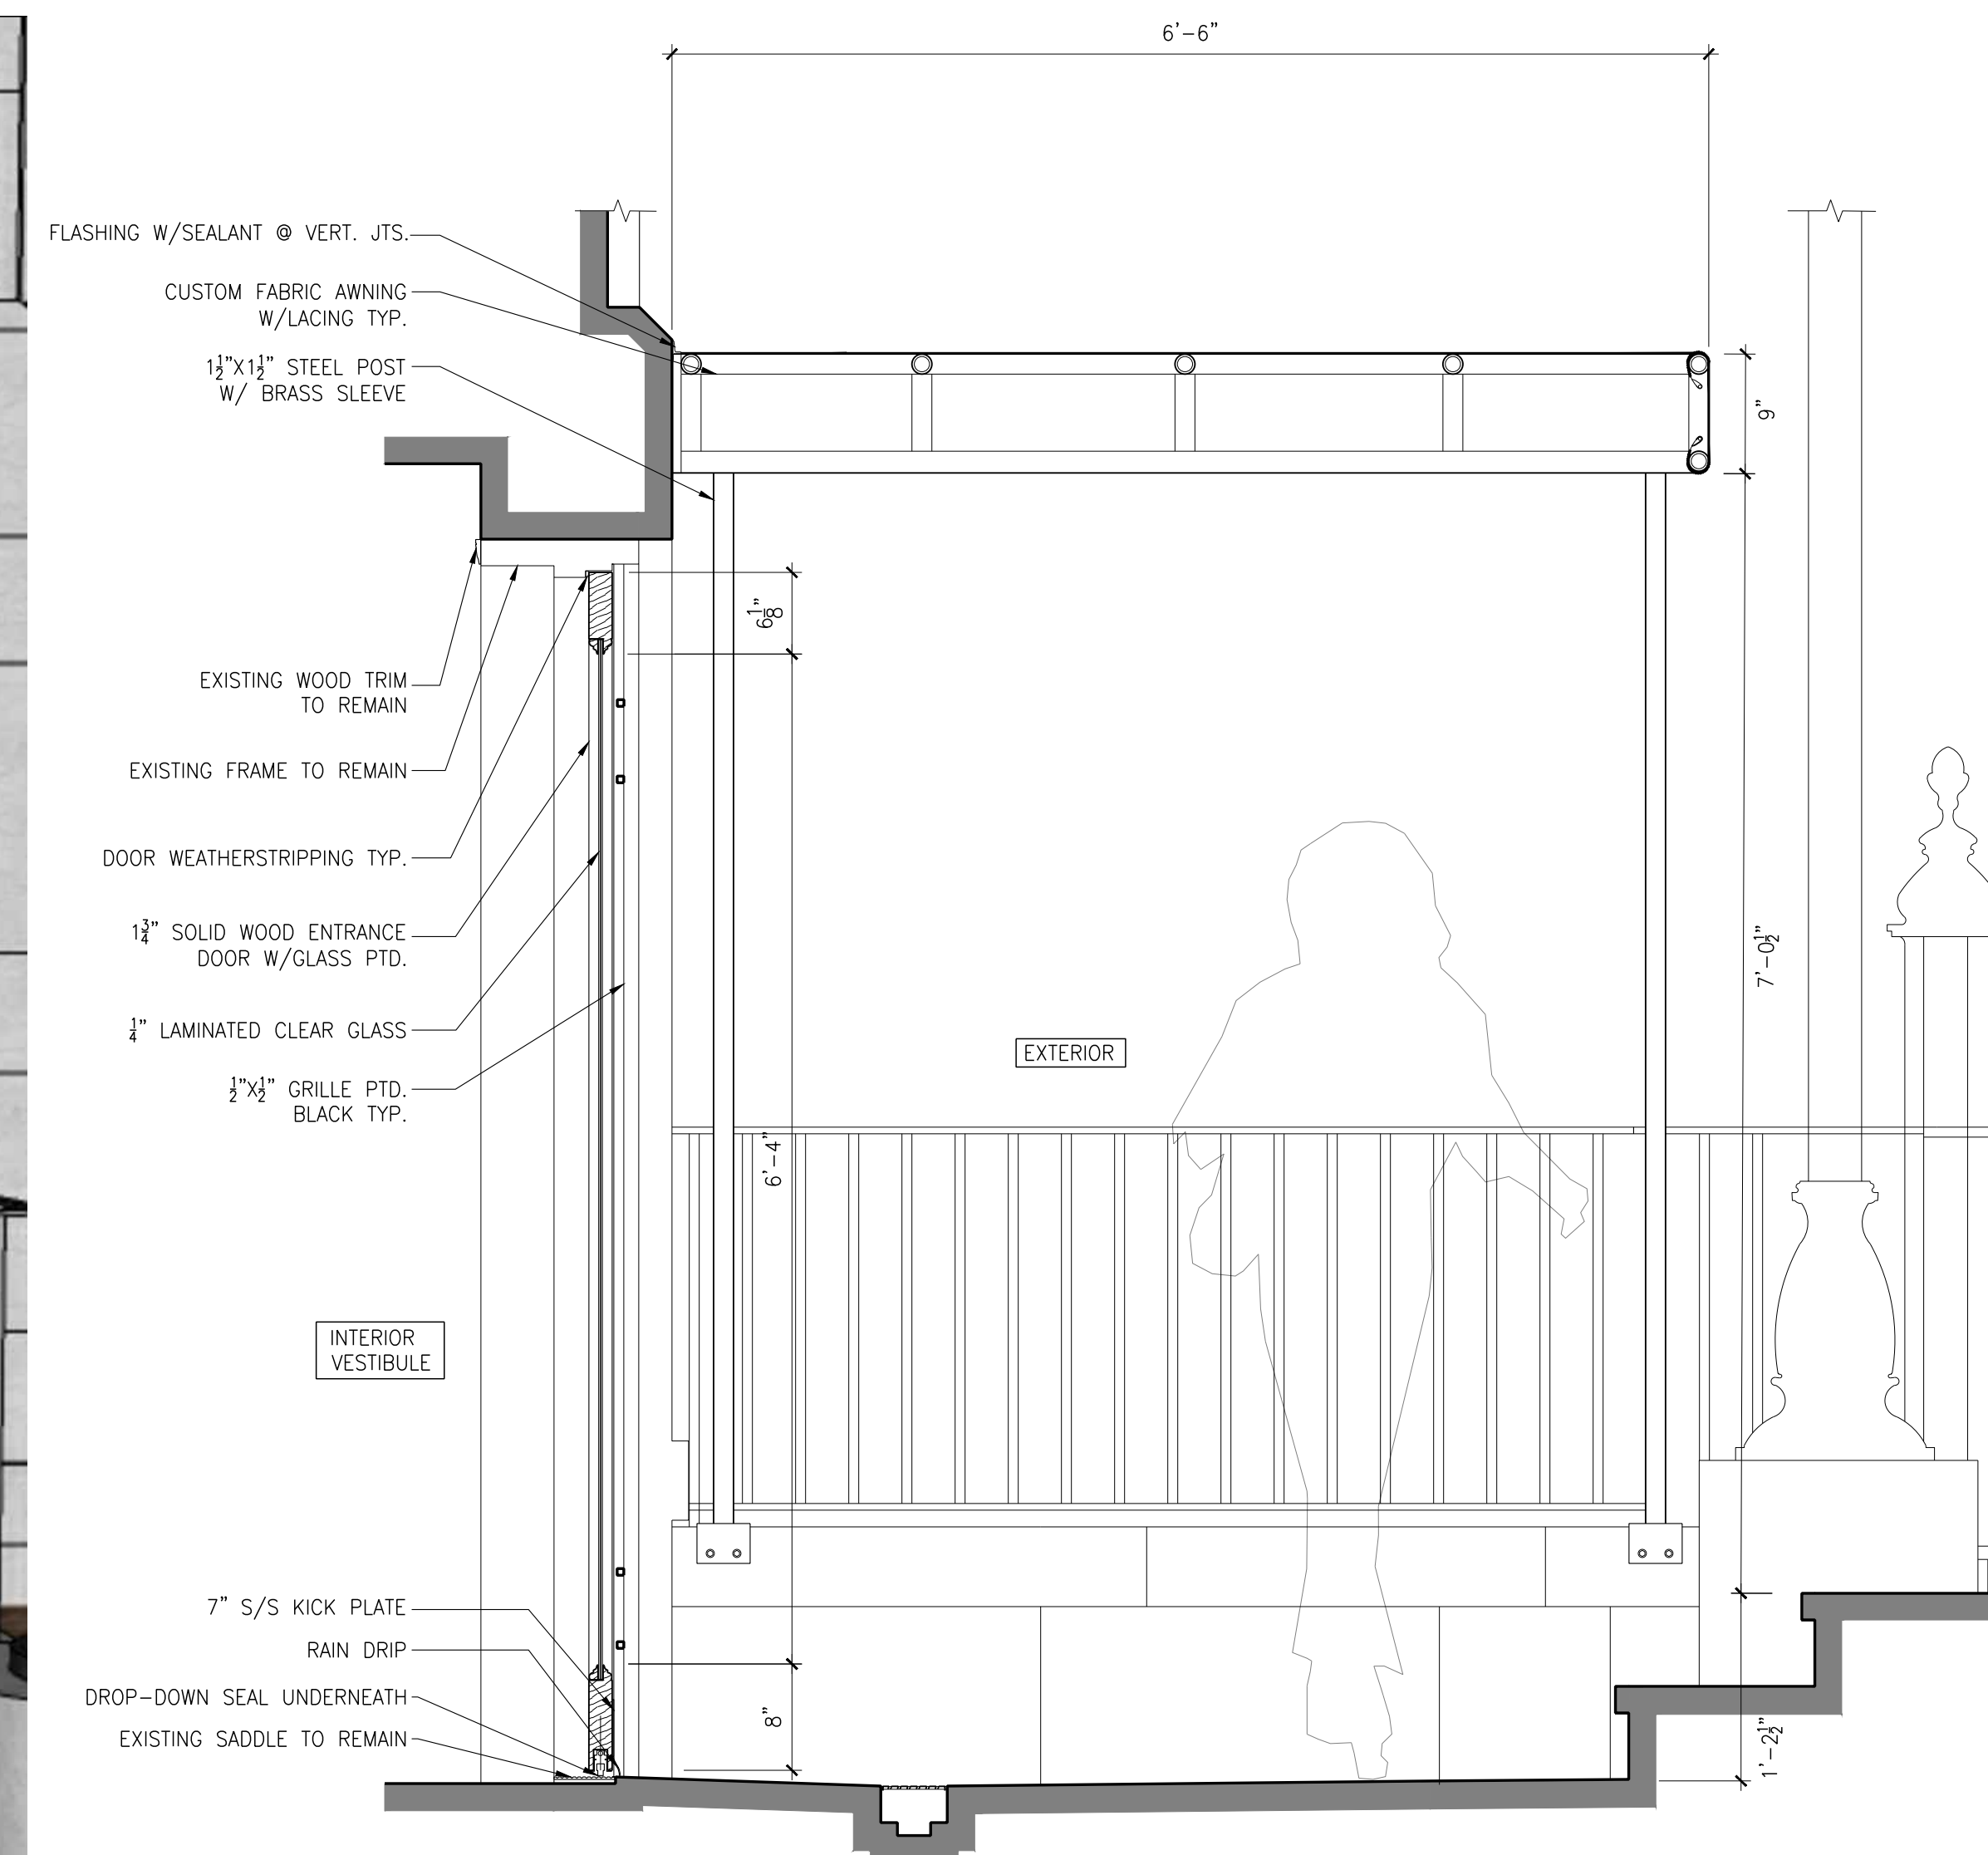

2 ENTRANCE DOOR DETAIL
SCALE: 1" = 1'-0"

SAINT IGNATIUS
LOYOLA CHURCH
RECTORY ENTRANCE

Acheson
Doyle
PartnersArchitects
ARCHITECTURE DESIGN PLANNING PRESERVATION



PROPOSED GROUND LEVEL - LOOKING NORTH



PROPOSED GROUND LEVEL - LOOKING SOUTH



AWNING



PROPOSED OVERALL BUILDING PHOTO



PROPOSED ENTRANCE DOOR

SAINT IGNATIUS
LOYOLA CHURCH
RECTORY ENTRANCE

Acheson
Doyle
Partners Architects
ARCHITECTURE DESIGN PLANNING PRESERVATION